


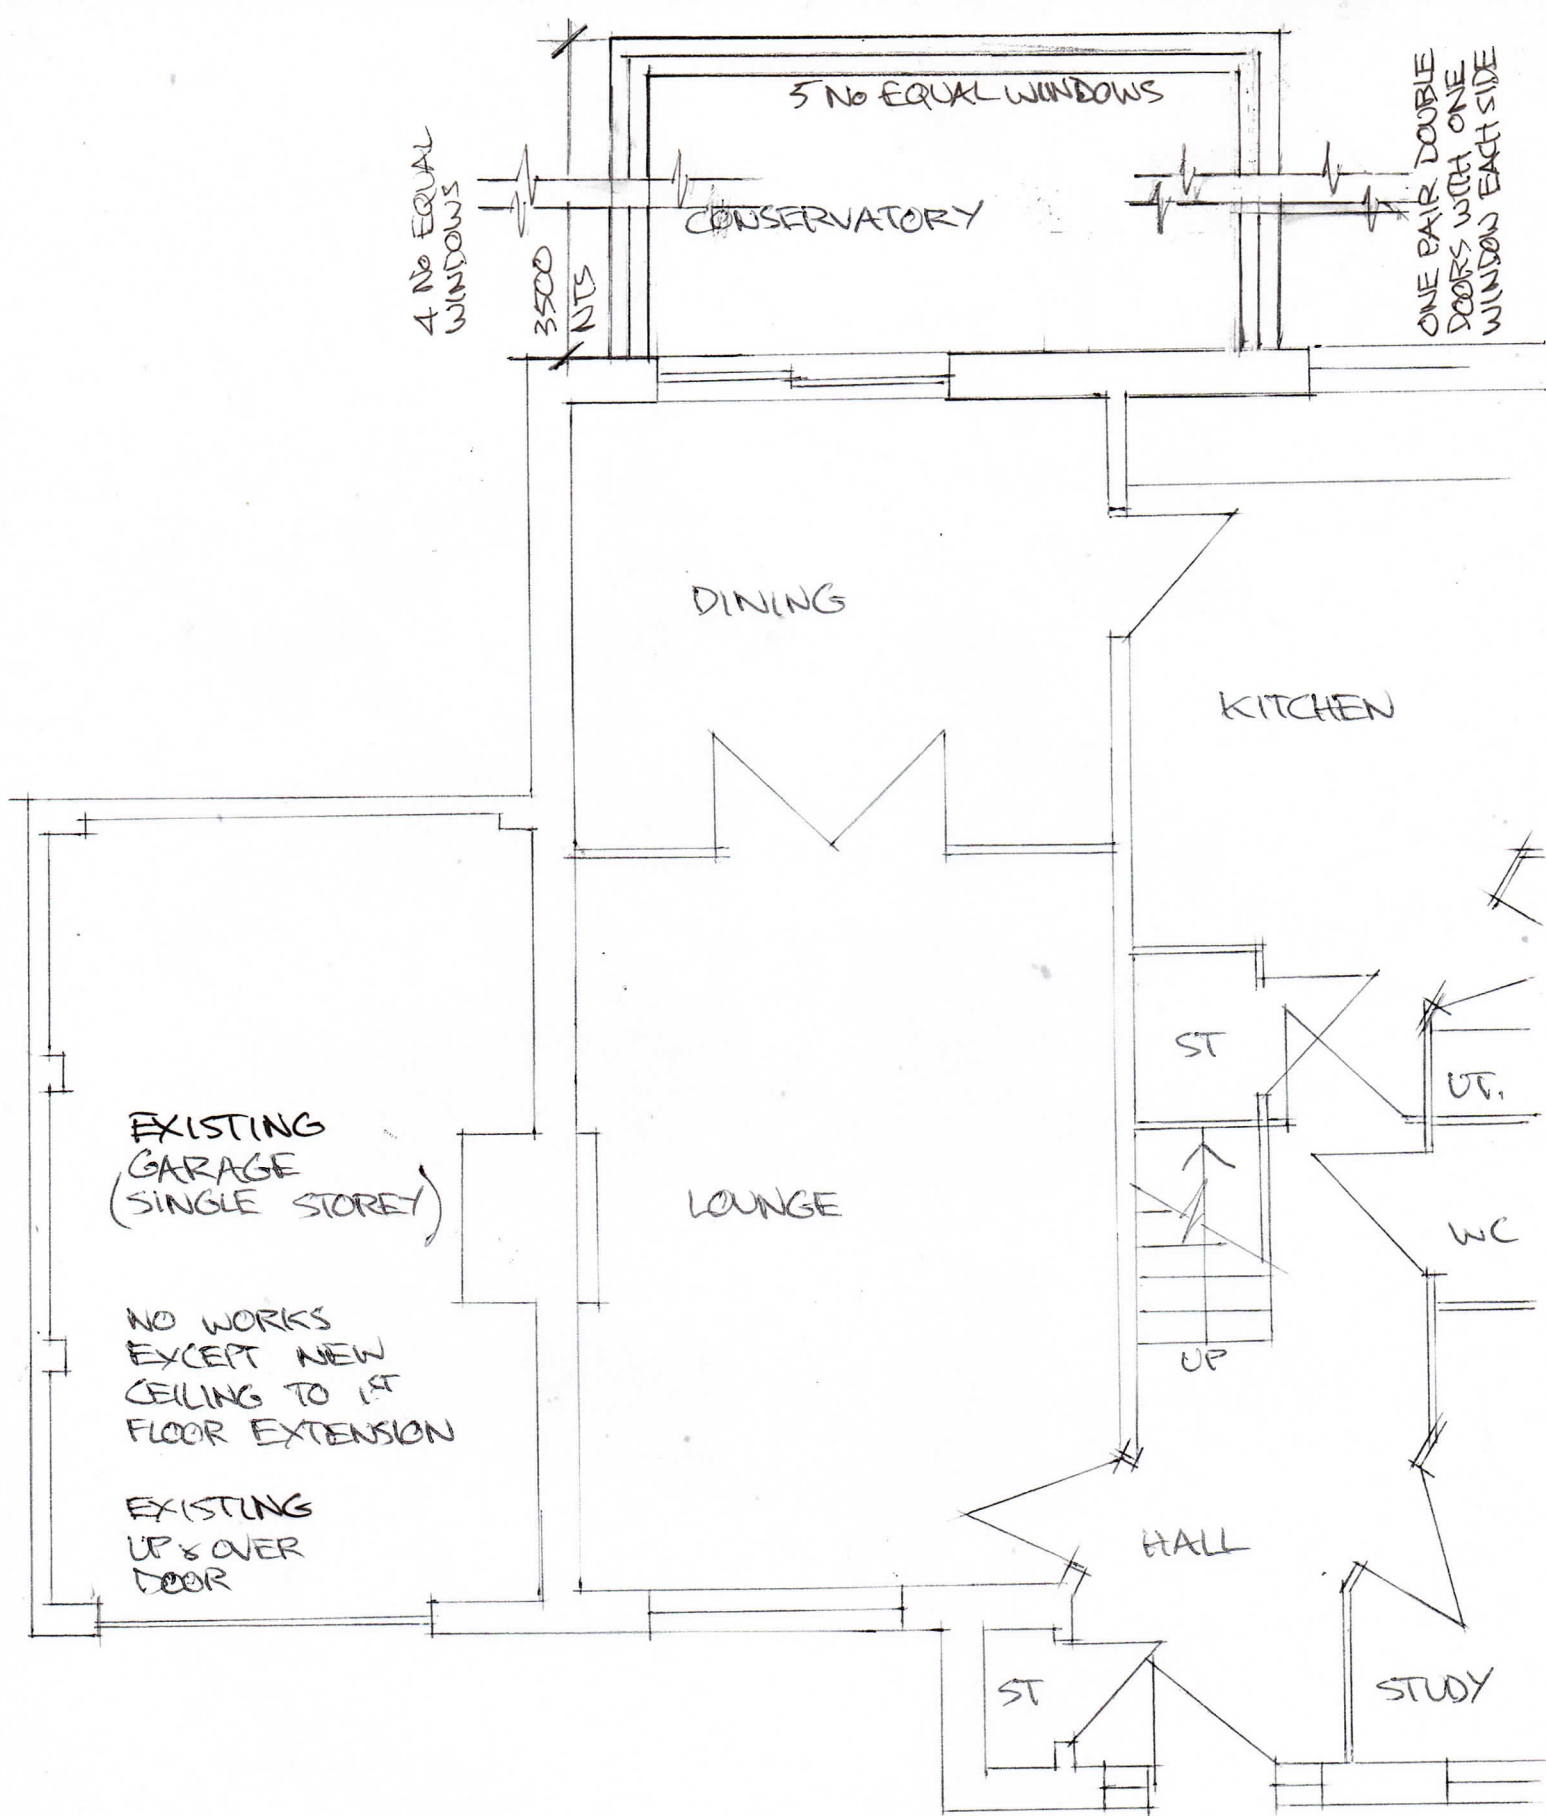

11 Octavia Gardens, Chandlers Ford, Hampshire SO53 2PX

Proposed extension over garage

Existing & proposed ground plan 1:50 @A4 Jan 2023

Drawing No OG/04

Revision PL A