

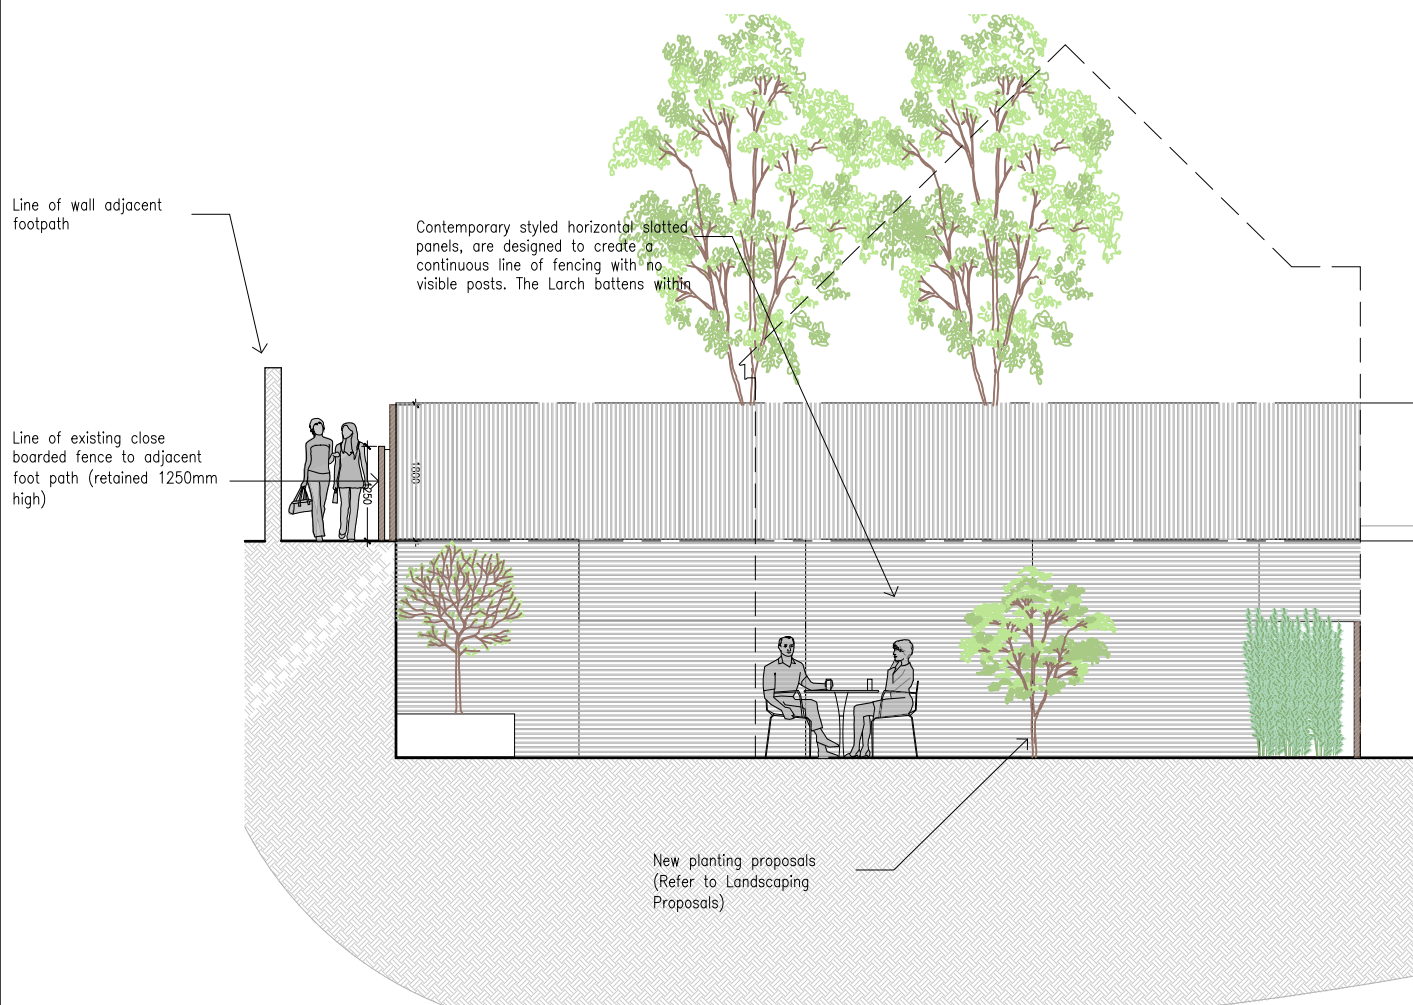


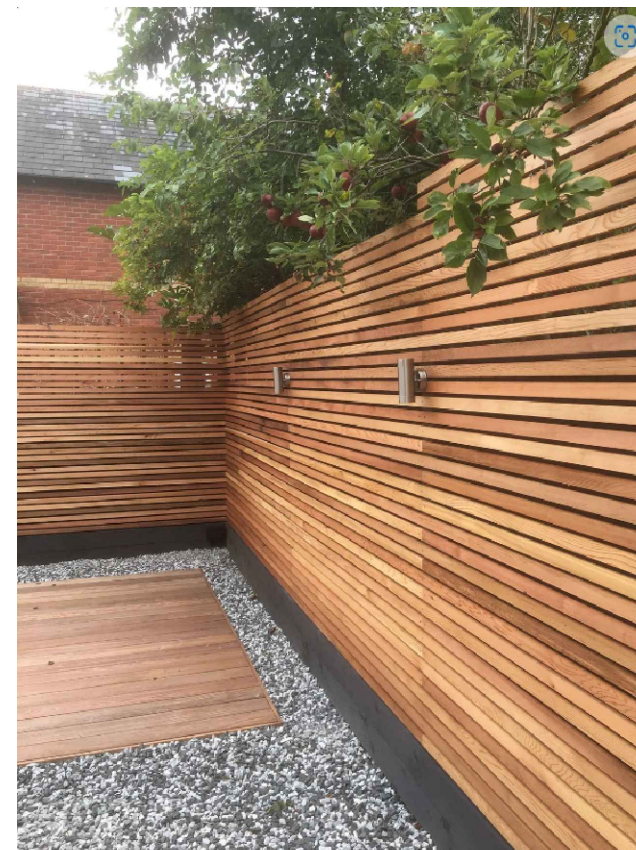

ELEVATION TO REAR WALL OF GARDEN

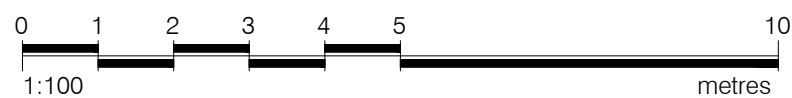

IMAGERY - EXAMPLE

PROPOSED ALTERATIONS AT 9 OYSTER QUAY, HAMBLE

© RICHARD CRANE ASSOCIATES



RICHARD CRANE ASSOCIATES LIMITED
NEW FOREST
Tel: 07771 637707
INSTAGRAM: @RCA_ARCHITECTURE

Job

Scale

1:100

Date

November 22

Author

Drawing

Fencing Proposals

Job N° / Drg N°

SKP-03

Rev

A

Scale (Planning purposes only). Use figured dimensions only. Subject to site survey and all necessary consents. All dimensions to be checked by user and any discrepancies, errors or omissions to be reported to the Architect before work commences. This drawing is to be read in conjunction with all other relevant materials. All material copyright, no reproduction whatsoever without express permission in writing.