



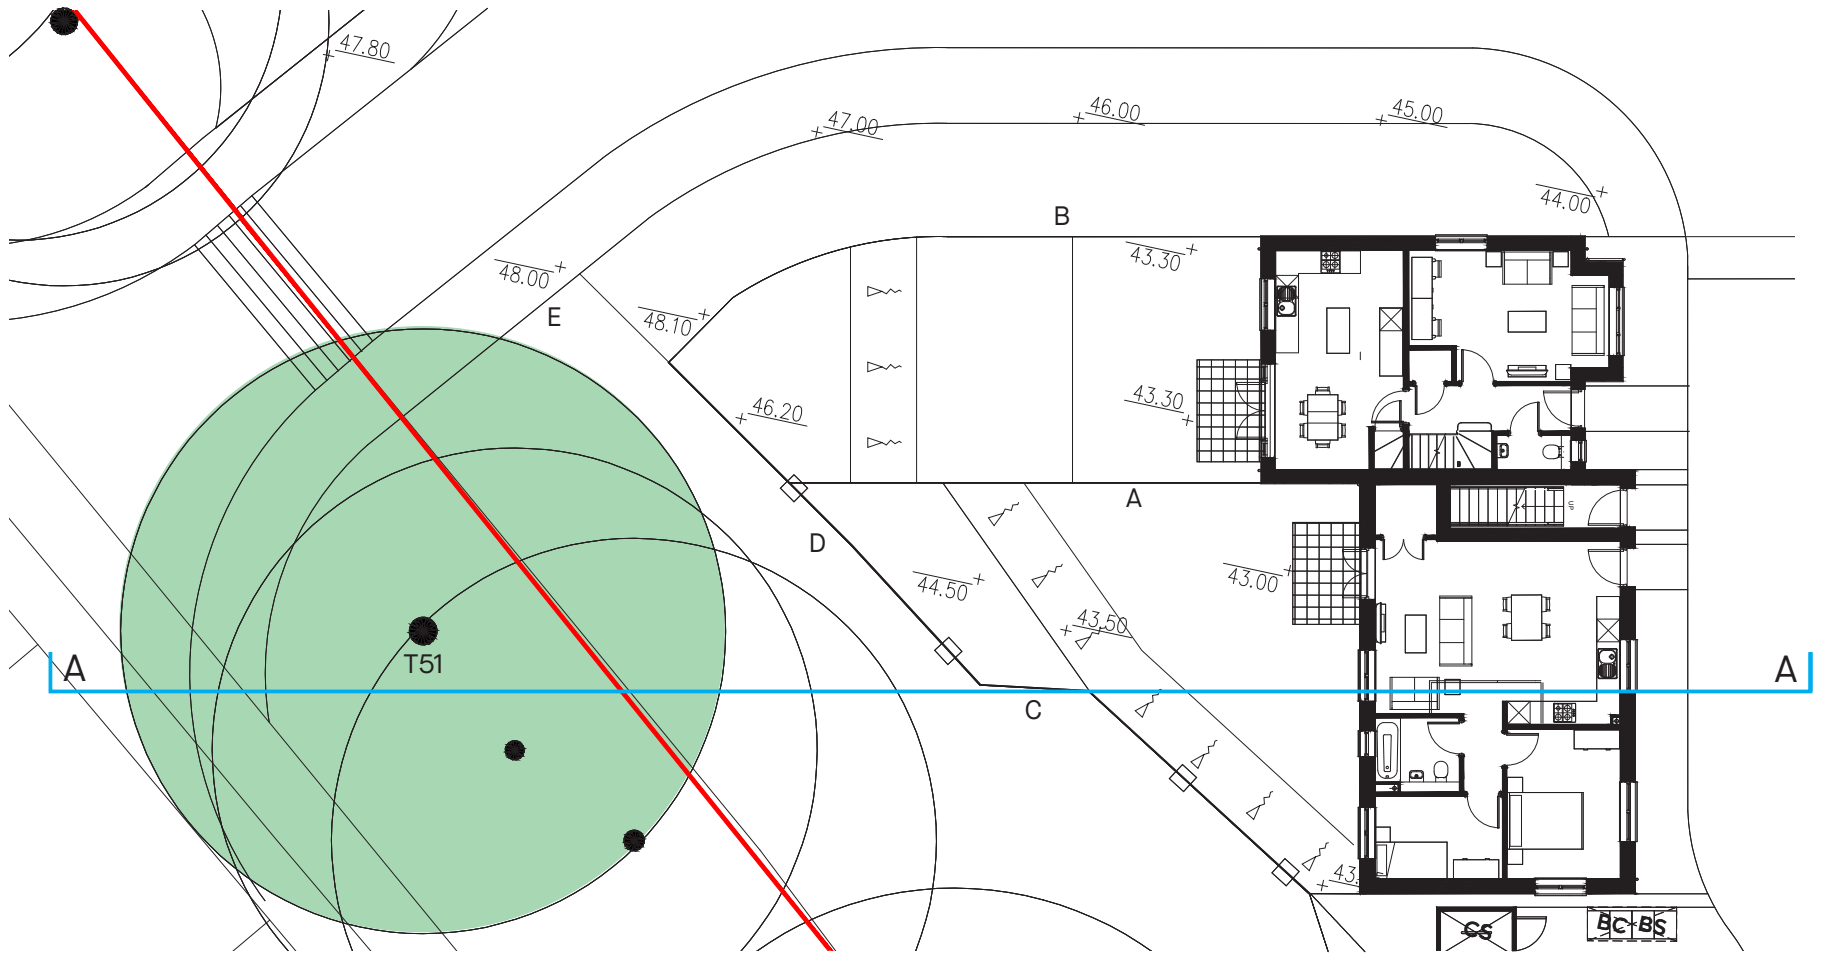

The section above is taken through the mid point of plots 2 & 3. These are maisonettes so the lower dwelling is that most affected by levels to the rear. The plan above shows the ground floor maisonnette. The living room/kitchen is beyond the section line and looks out on the longer part of the rear garden (approximately 12m in length). The section above shows a level garden of around 4m overlooked by a bathroom and bedroom. The acoustic fence stands atop a grass bank with climbing plants softening its appearance. The canopy of the tall mature oak tree is some 15m from the building.

- A 1.8m Fence between plots 1 & 2-3
- B 1.8m Fence on top of retaining wall
- C 2.5m Acoustic Fence
- D 2.5m Acoustic Fence
- E Retaining Wall

PLANNING

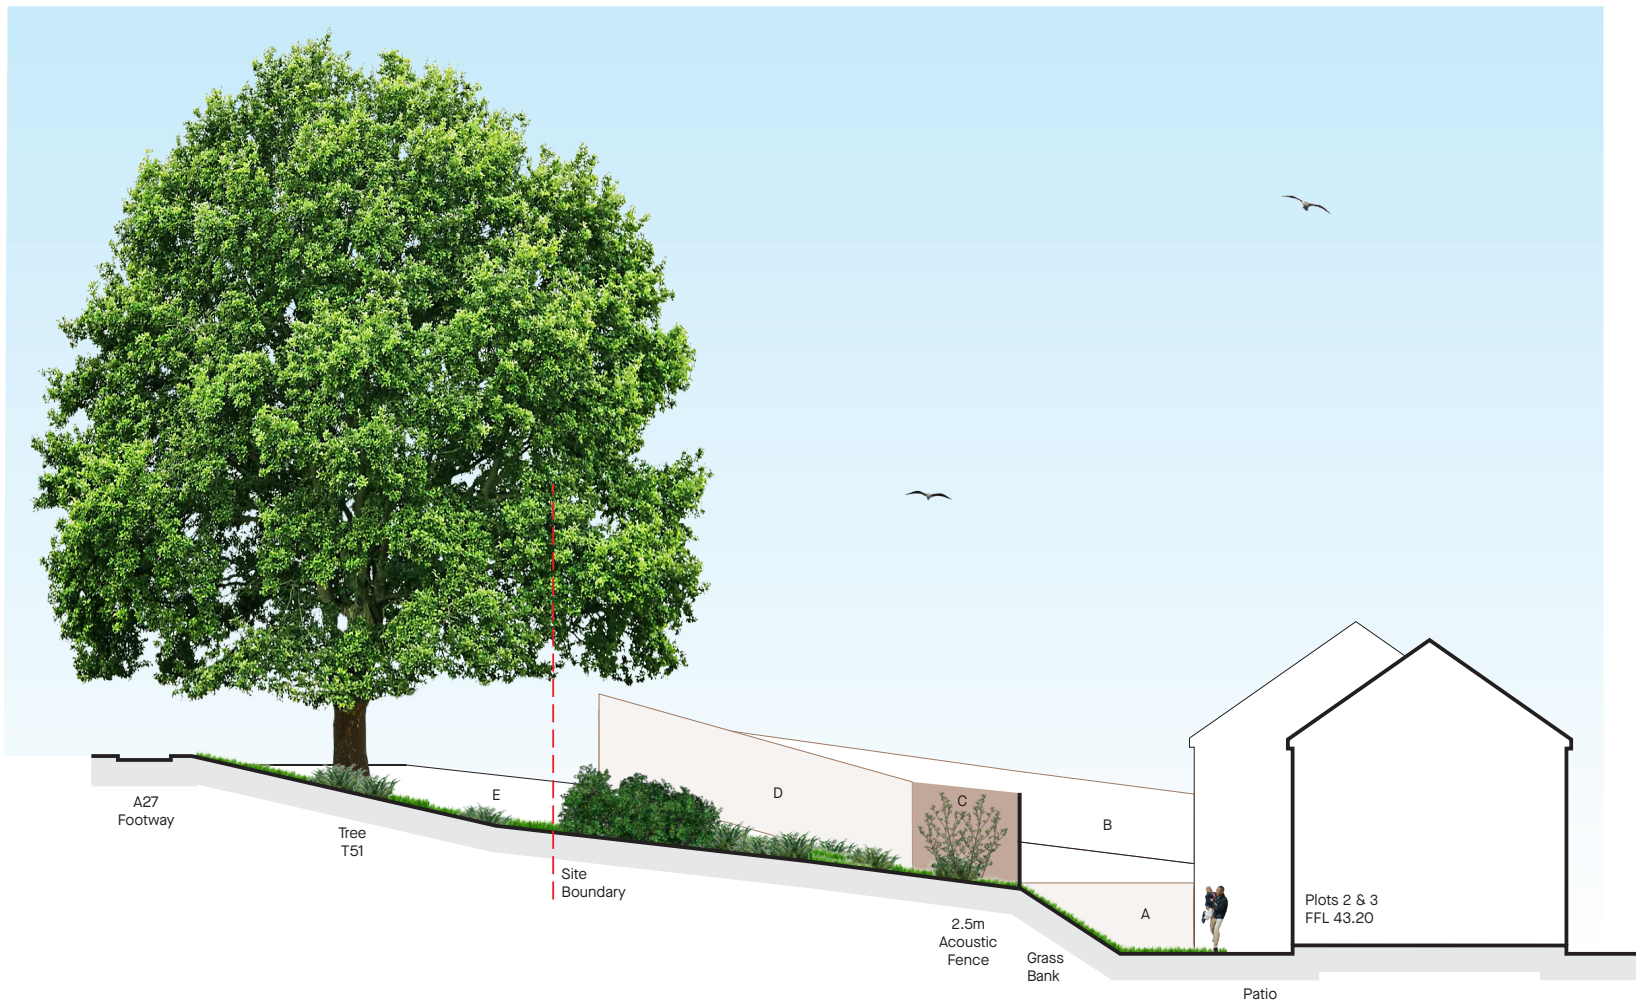

Site Section A-A Through Plots 2-3

BUR-BSL-ZZ-XX-DR-A 5010-PL- Dec 2022
 21119: Providence Hill 1:200 @ A3
 Bursledon Drawn: IC
 Checked: RS

Canute Chambers
 Canute Road
 Southampton
 Hampshire
 SO14 3AB
 023 8063 1432
 boyleandsummers.co.uk

Boyle & Summers