



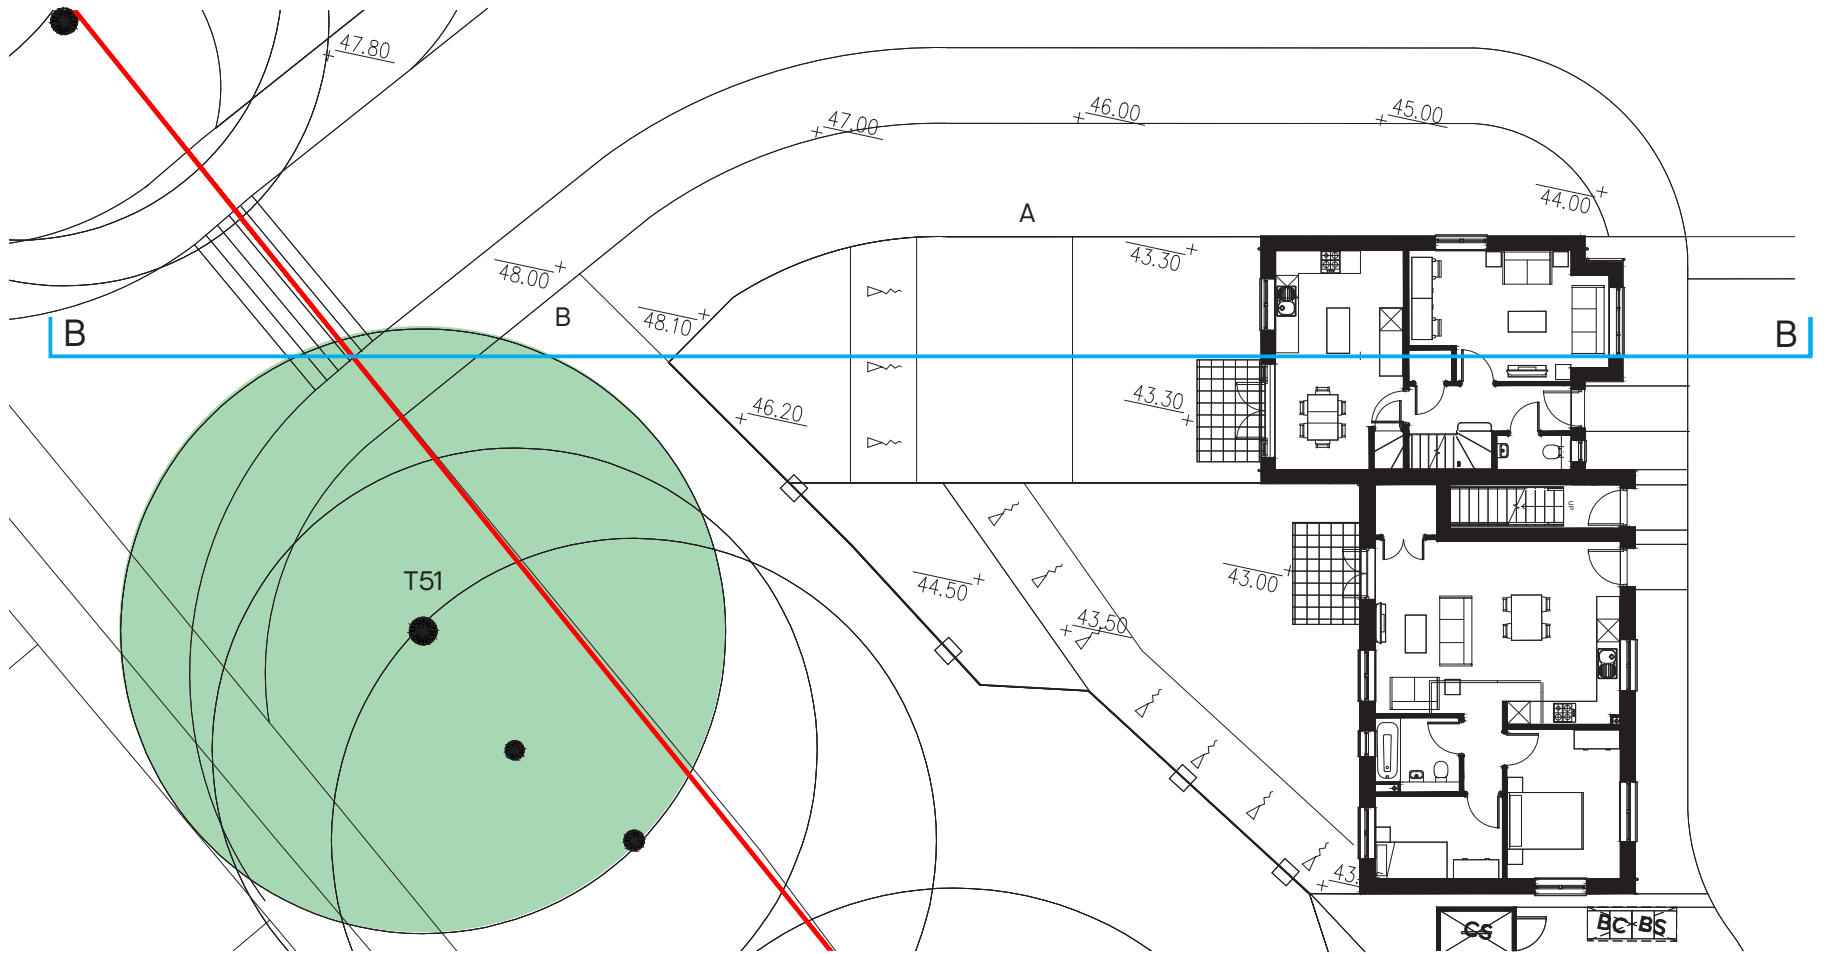

The section above is taken through the mid point of plot 1. This accurately shows the relationship between the dwelling, its garden, ground levels and the green landscape alongside the main road. The living room/kitchen in the dwelling opens on to a level garden and patio over 6.5m deep. A grass bank leads up to a raised garden area. The acoustic fence on a low retaining wall is over 15m from the building, with a tall mature oak tree beyond that.

A 1.8m Fence on top of retaining wall
B Retaining Wall

PLANNING

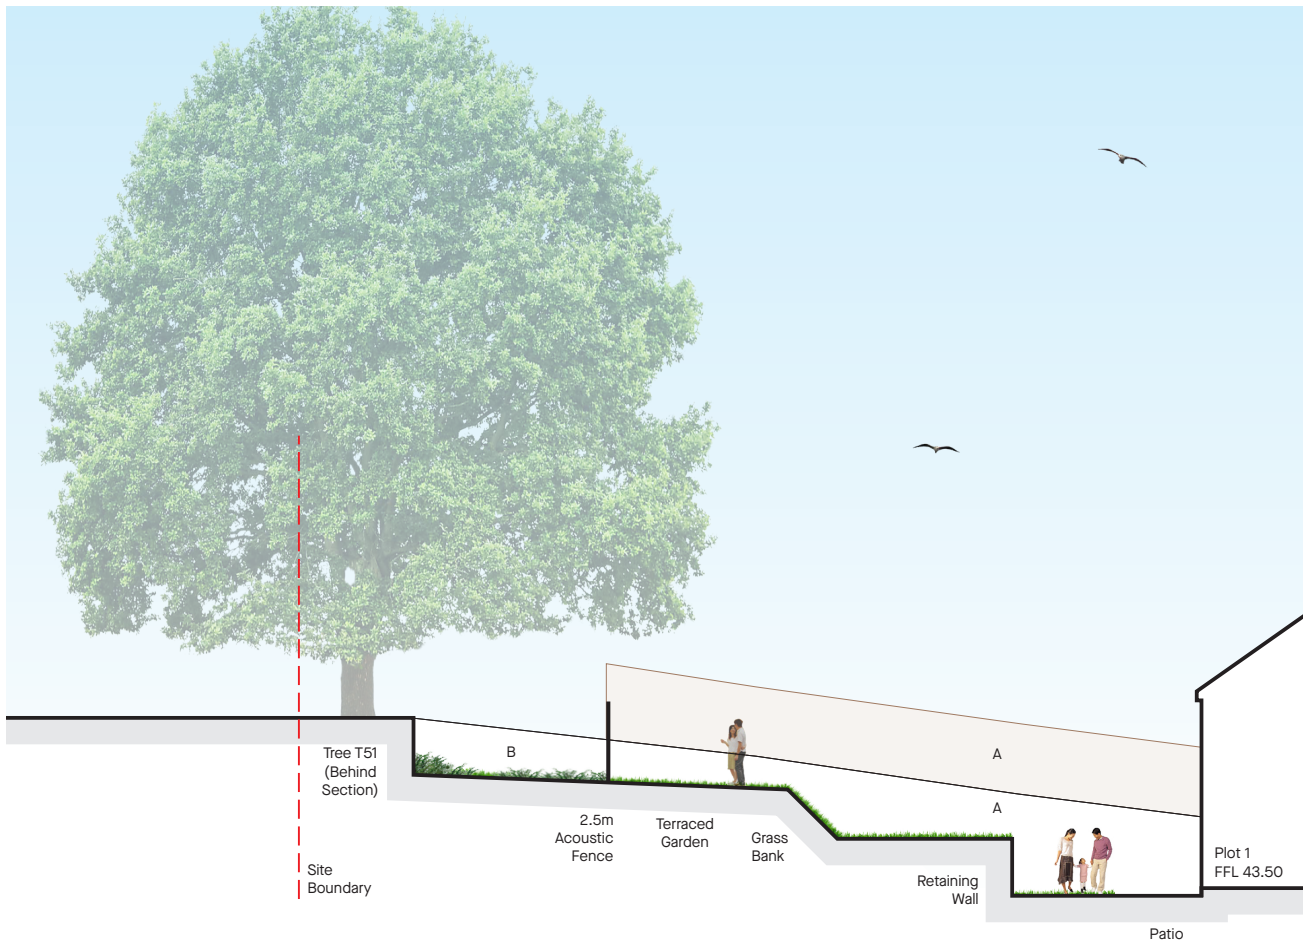

Site Section B-B Through Plot 1

BUR-BSL-ZZ-XX-DR-A 5011-PL- Dec 2022
21119: Providence Hill 1:200 @ A3
Bursledon Drawn: IC
Checked: RS

Canute Chambers
Canute Road
Southampton
Hampshire
SO14 3AB
023 8063 1432
boyleandsummers.co.uk

Boyle & Summers