
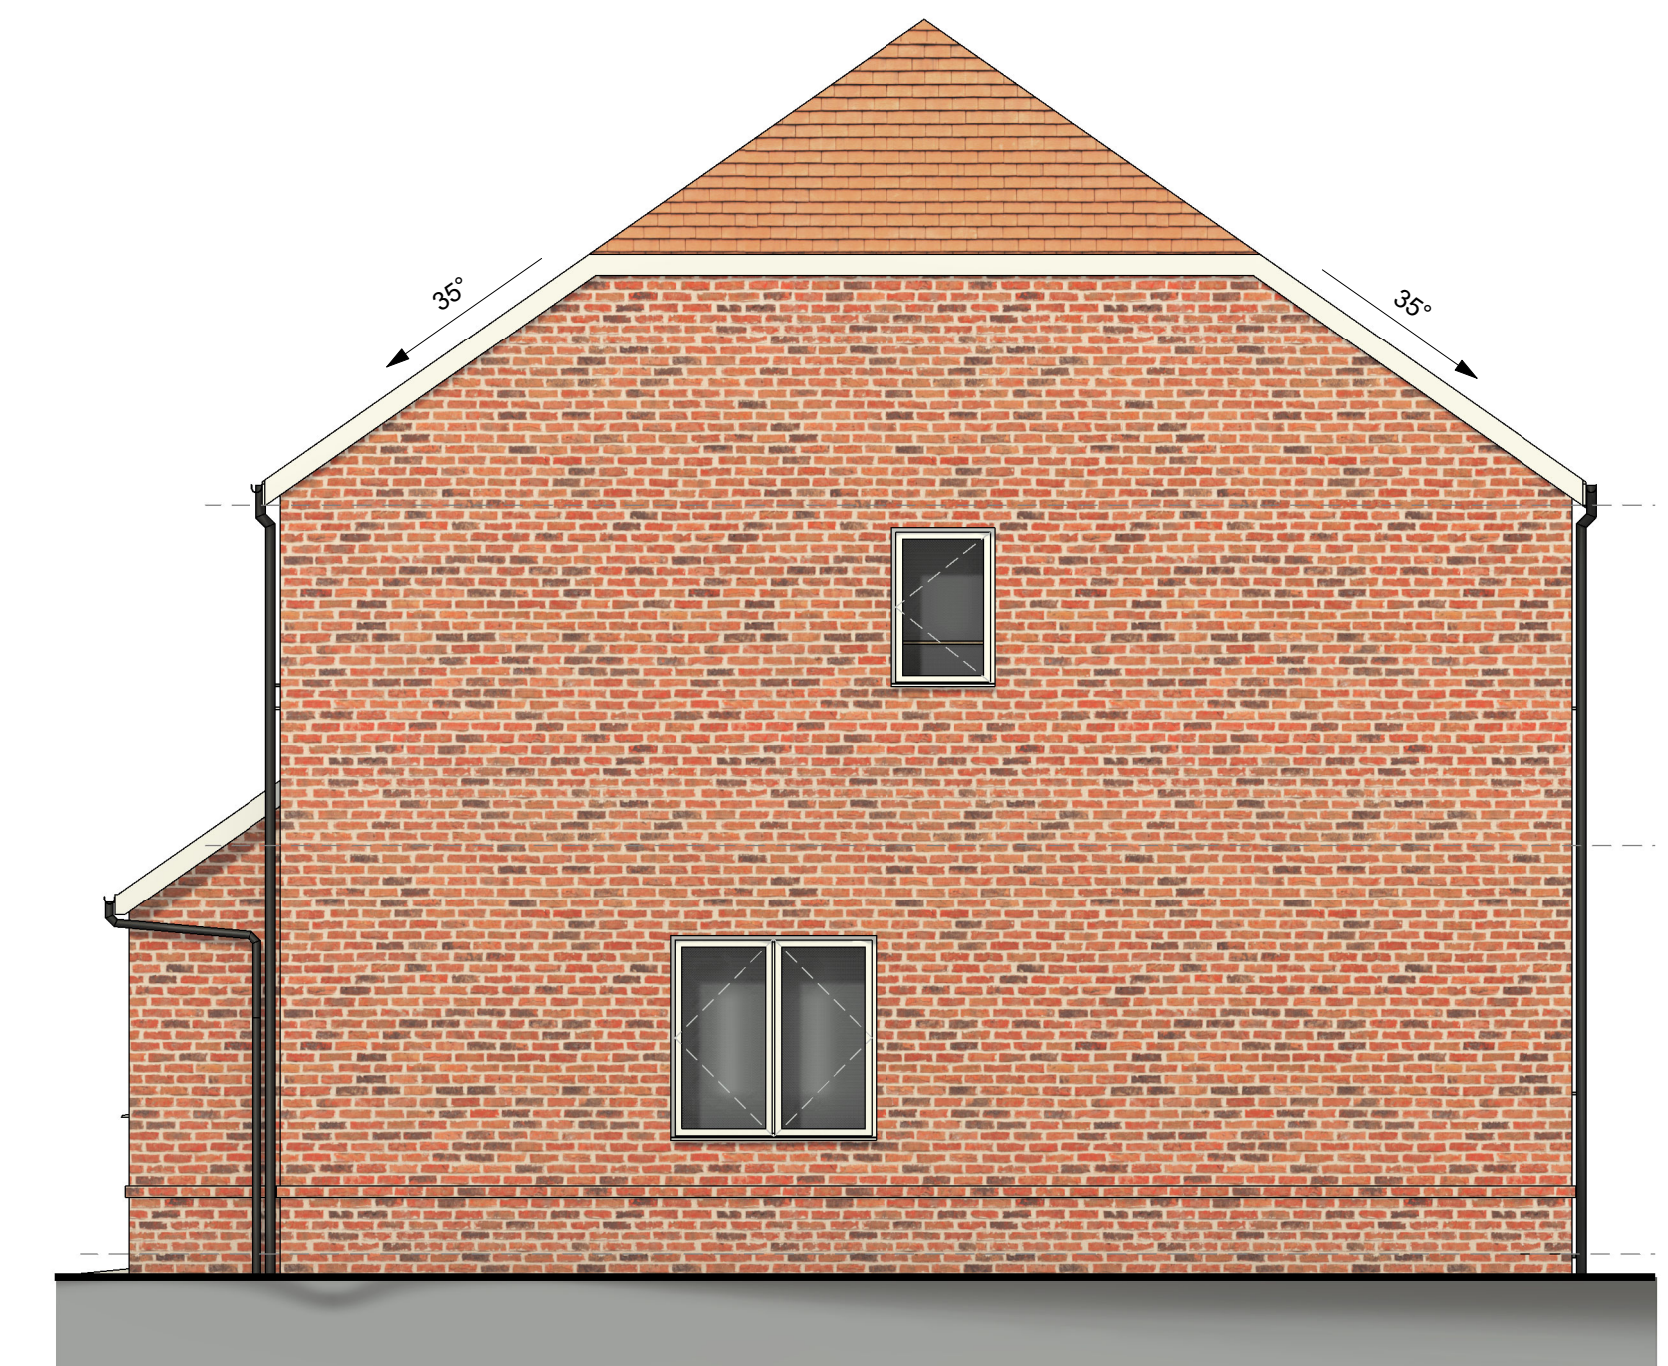
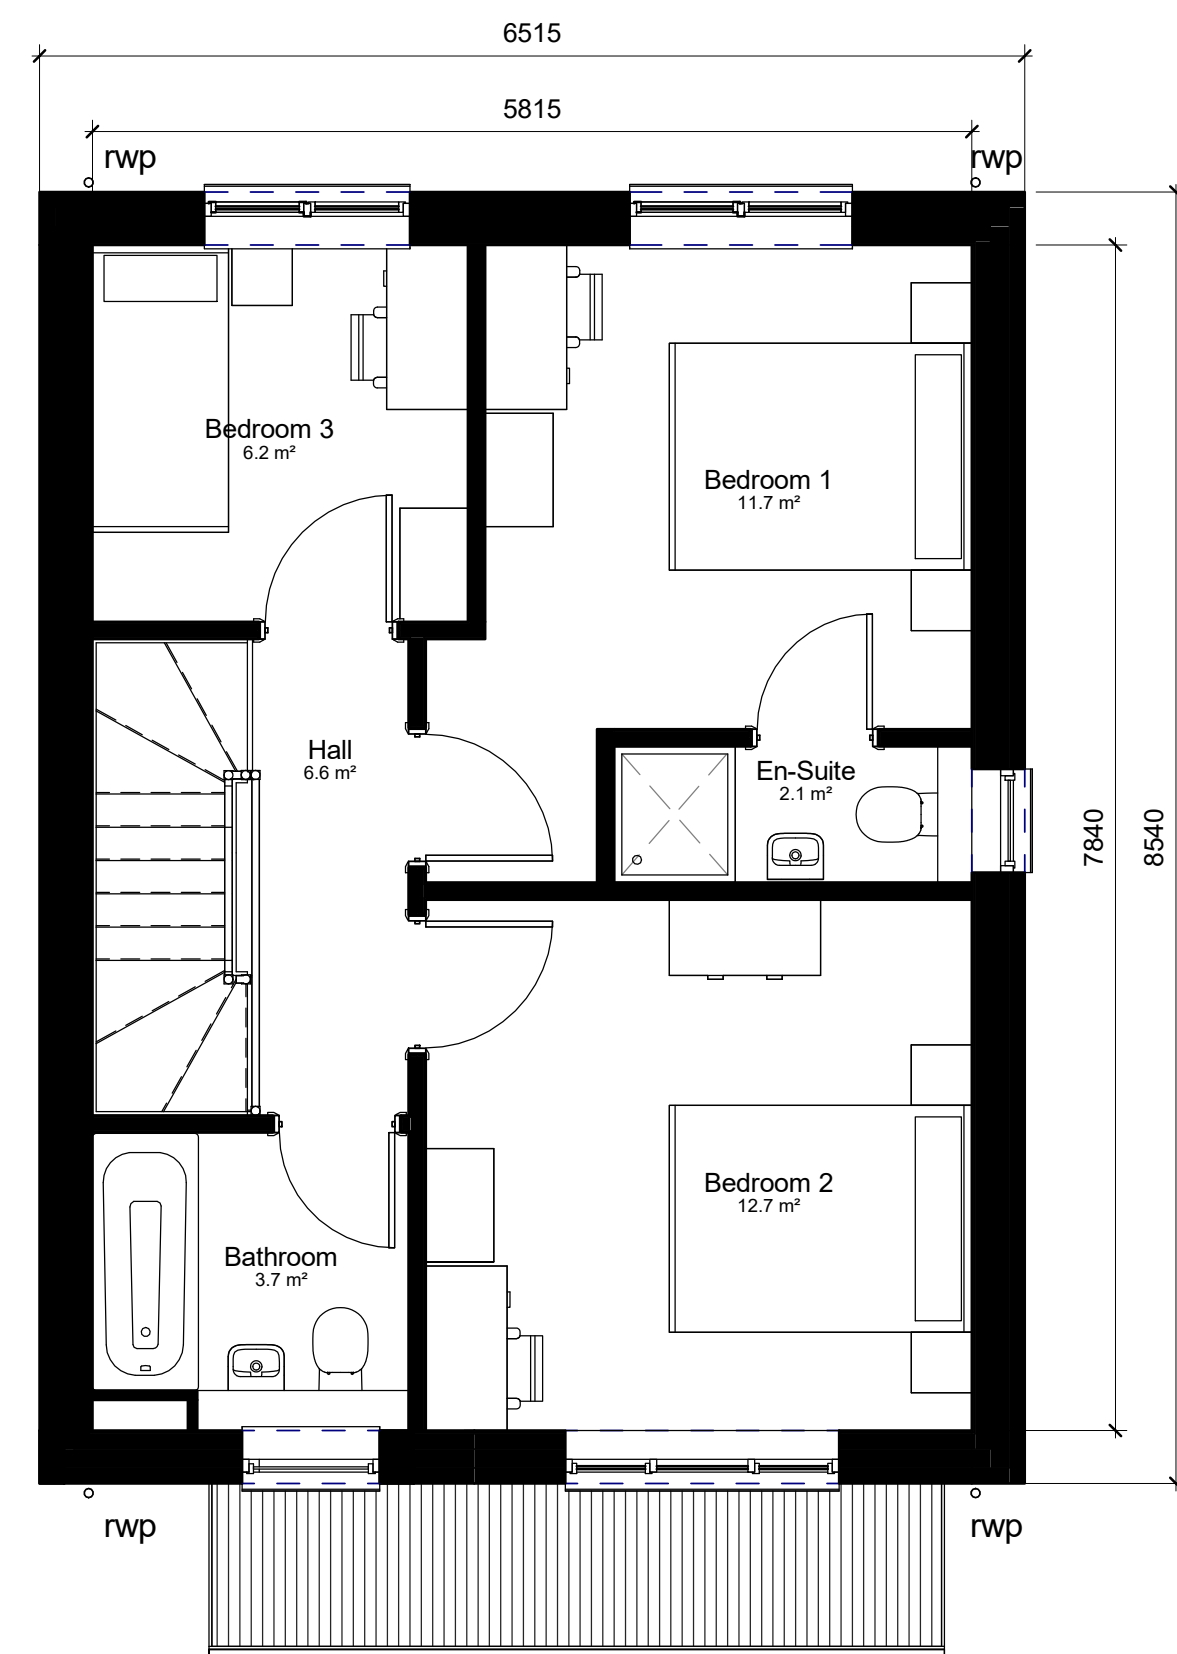


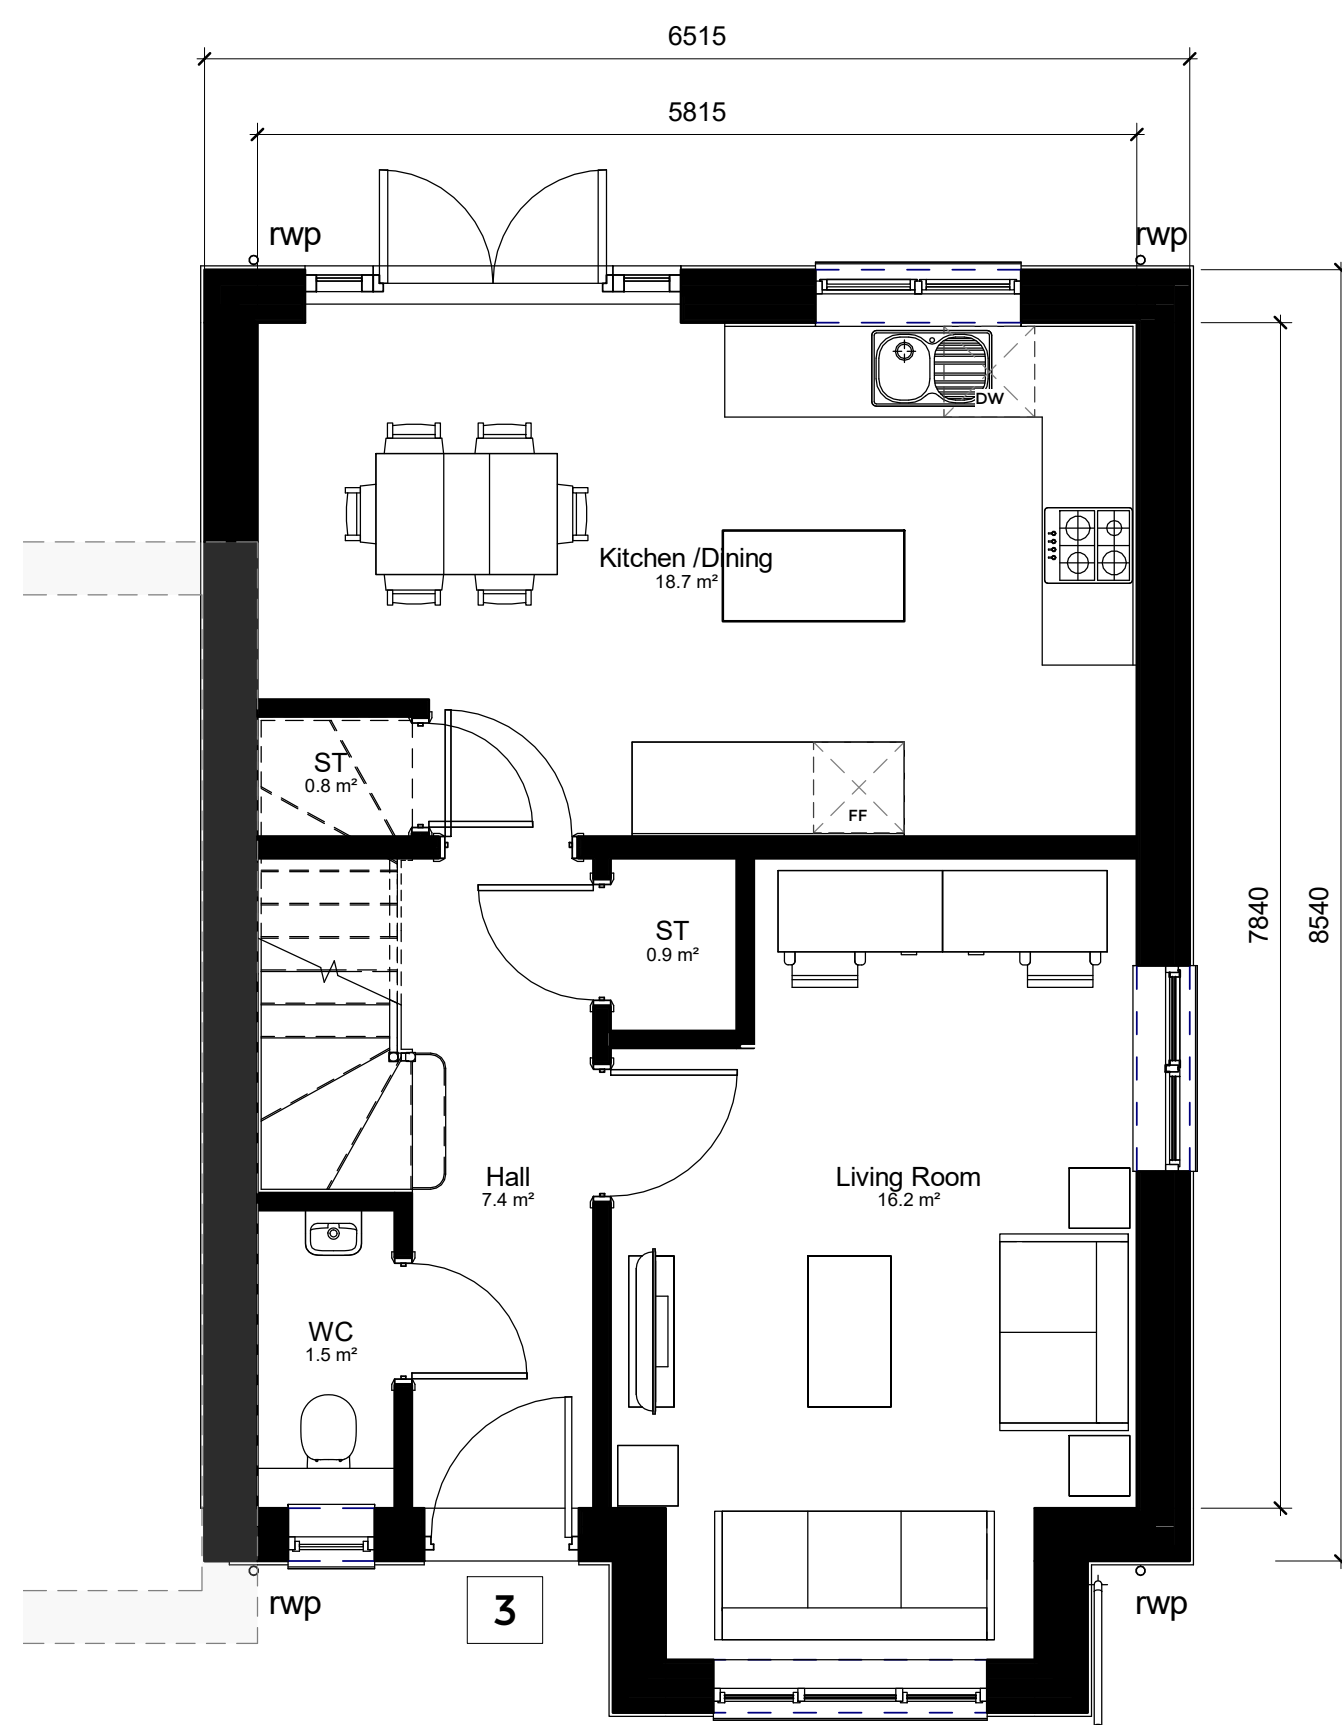


- ## Notes

- Open Market House Type
- Layout applies to plot 1 only, refer to site plan for locations.
- Layouts designed to Nationally Described Space Standards (NDSS).
- For orientation of each house type refer to site plan.
- All bathrooms to have obscure glazing.
- Refer to civil engineer's drawings for correct plot FFL

| Gross Internal Areas - HT B_Semi_3B5P |               |                 |
|---------------------------------------|---------------|-----------------|
| Name                                  | Area - Metric | Area - Imperial |
| Ground Floor                          | 48 m²         | 517 ft²         |
| First Floor                           | 46 m²         | 491 ft²         |
| Grand total                           | 94 m²         | 1008 ft²        |

## PLANNING

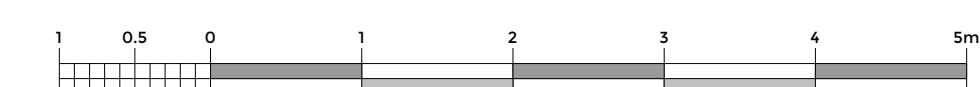

|          |                   |                                                 |           |           |
|----------|-------------------|-------------------------------------------------|-----------|-----------|
| <b>A</b> | <b>16-01-2023</b> | <b>Amended to suit Proposed Site Plan REV H</b> | <b>ER</b> | <b>RS</b> |
| Rev.     | Date              | Description                                     | Drawn     | Check     |



**BOYLE+SUMMERS**  
ARCHITECTURE AND MASTERPLANNING

Canute Chambers  
Canute Road  
Southampton  
Hampshire  
SO14 3AB

|                |                                                   |
|----------------|---------------------------------------------------|
| <b>Client</b>  | Vested Outsourcing Partners Limited               |
| <b>Project</b> | Providence Hill, Bursledon                        |
| <b>Title</b>   | HOUSE TYPE B - 3B5P - Plot 1 - Plans & Elevations |

B51192

BUR - BSL - B - ZZ - DR - A - 3001 - PL - A

Project

Originator

Volume

Level

Type

Role

Series

Number

Suitability

Revision

B+S Ref.

Date

Scale @ A1

Drawn

Checked

21119

MAY 2022

As indicated

SJ

AW

Tel: 023 8063 1432      [www.boyleandsummers.co.uk](http://www.boyleandsummers.co.uk)

Other than for the purposes of planning, do not scale these drawings. Use written dimensions only. All dimensions to be checked on site prior to commencement of work.

This drawing is © Boyle+Summers Ltd and may not be reproduced, copied or altered in any way without written authority.