




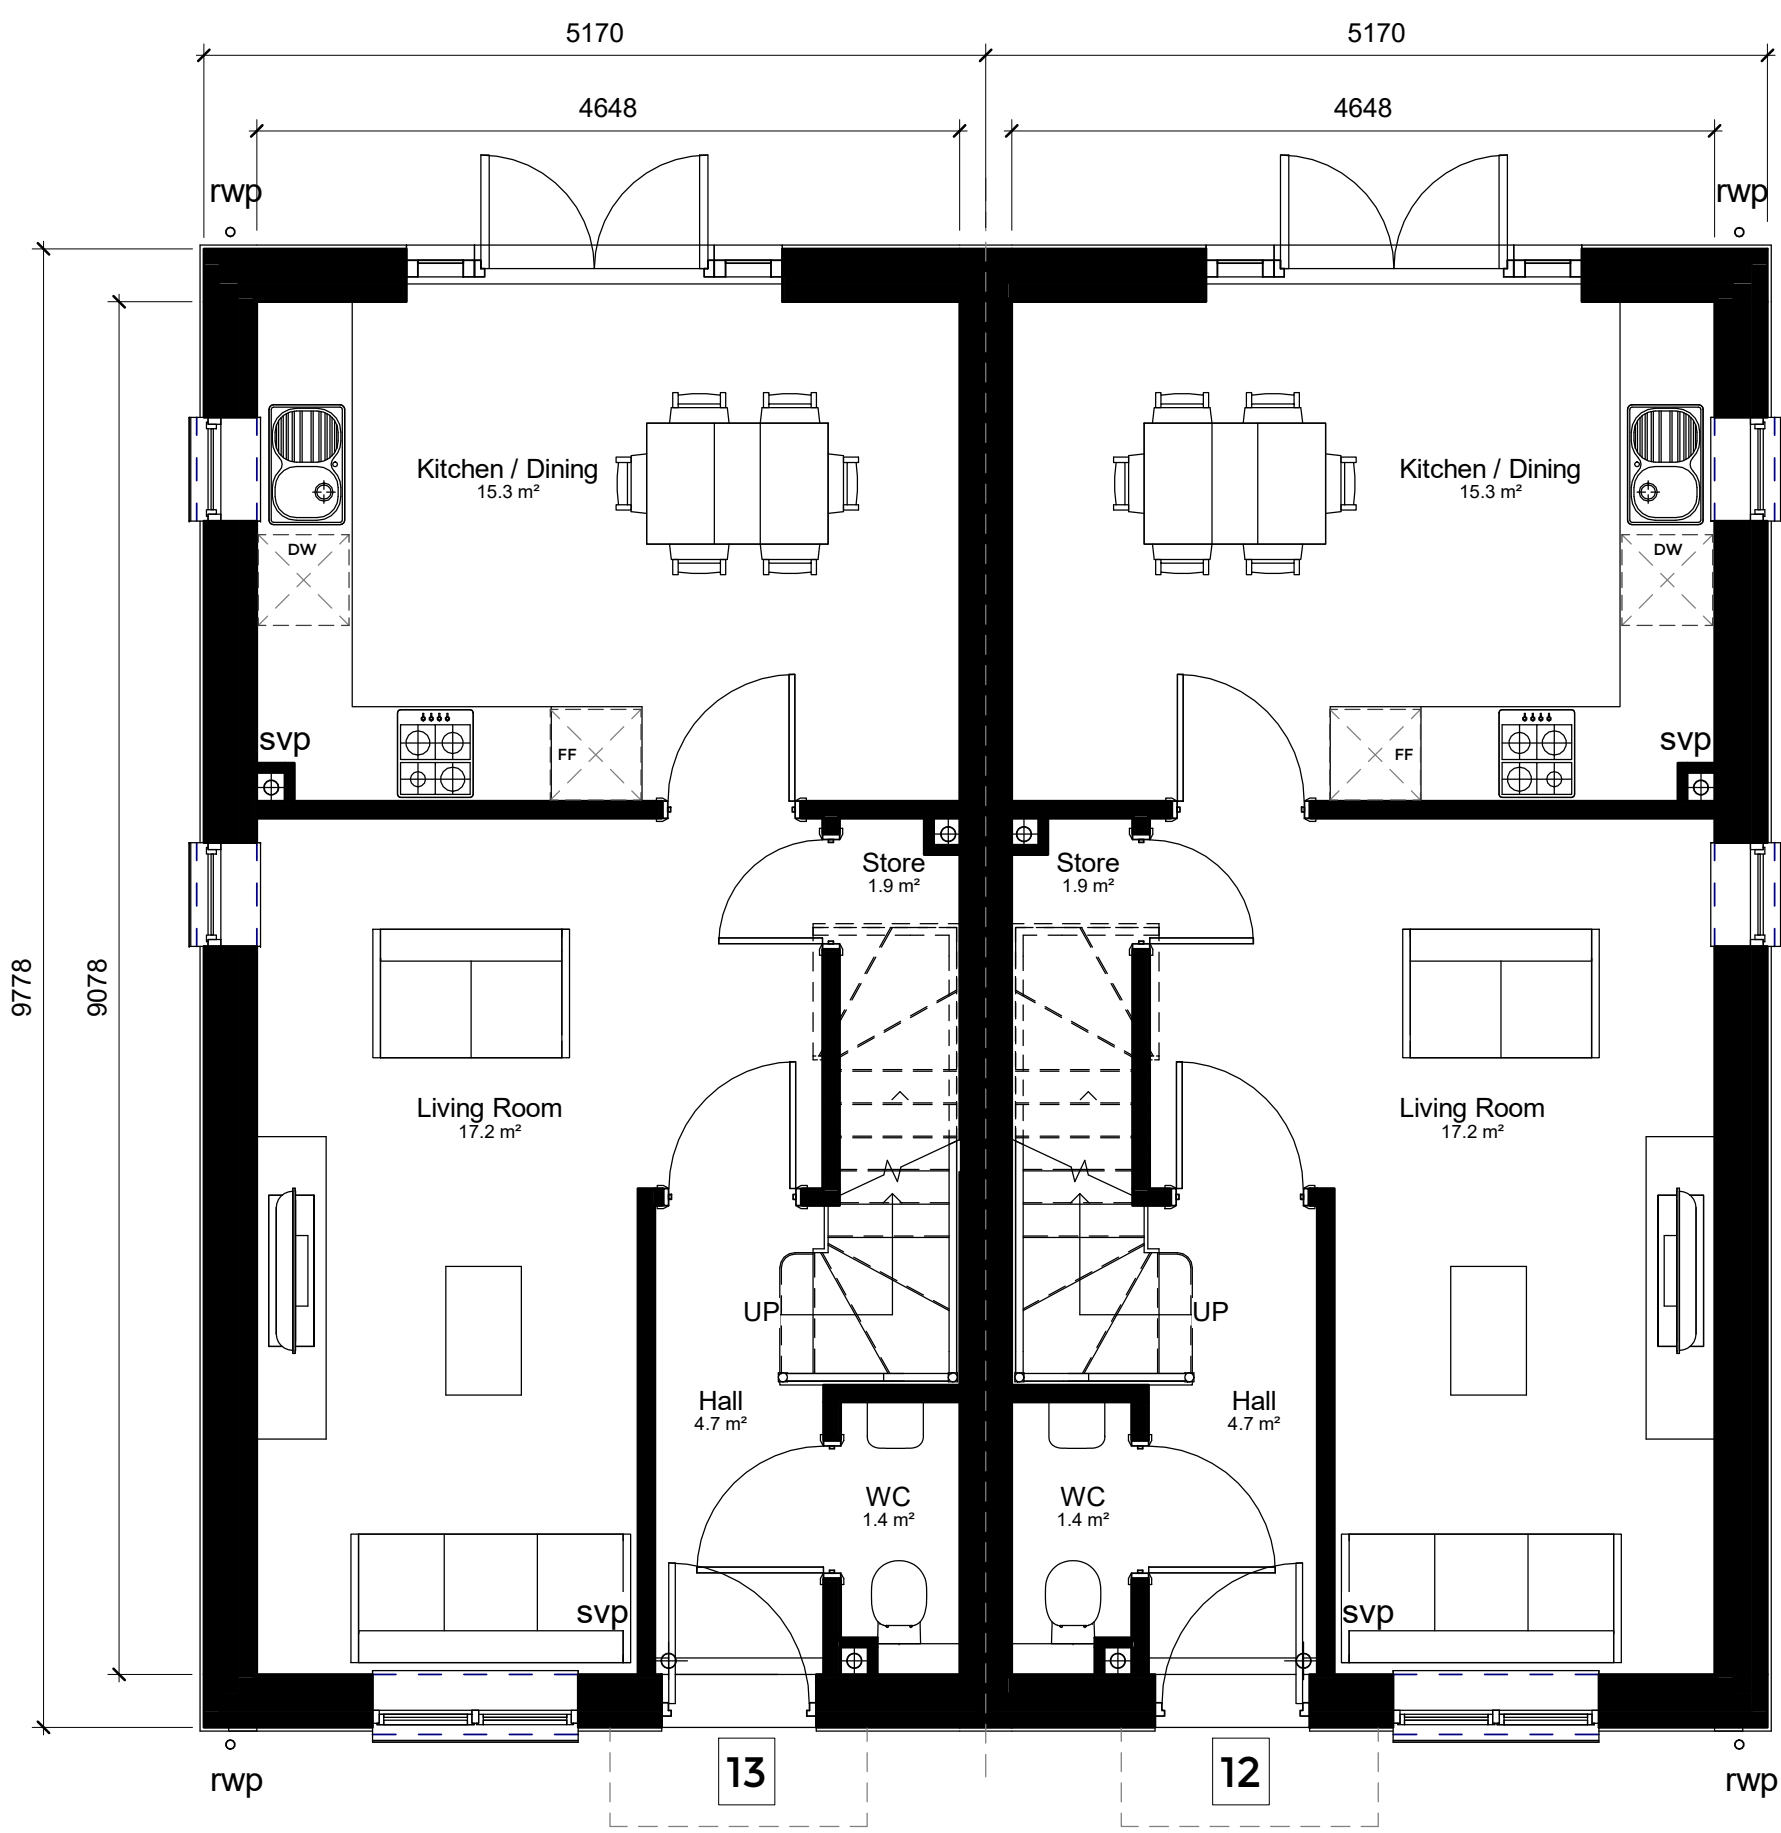

Ground Floor Plan Plots 10 & 11
1 : 50

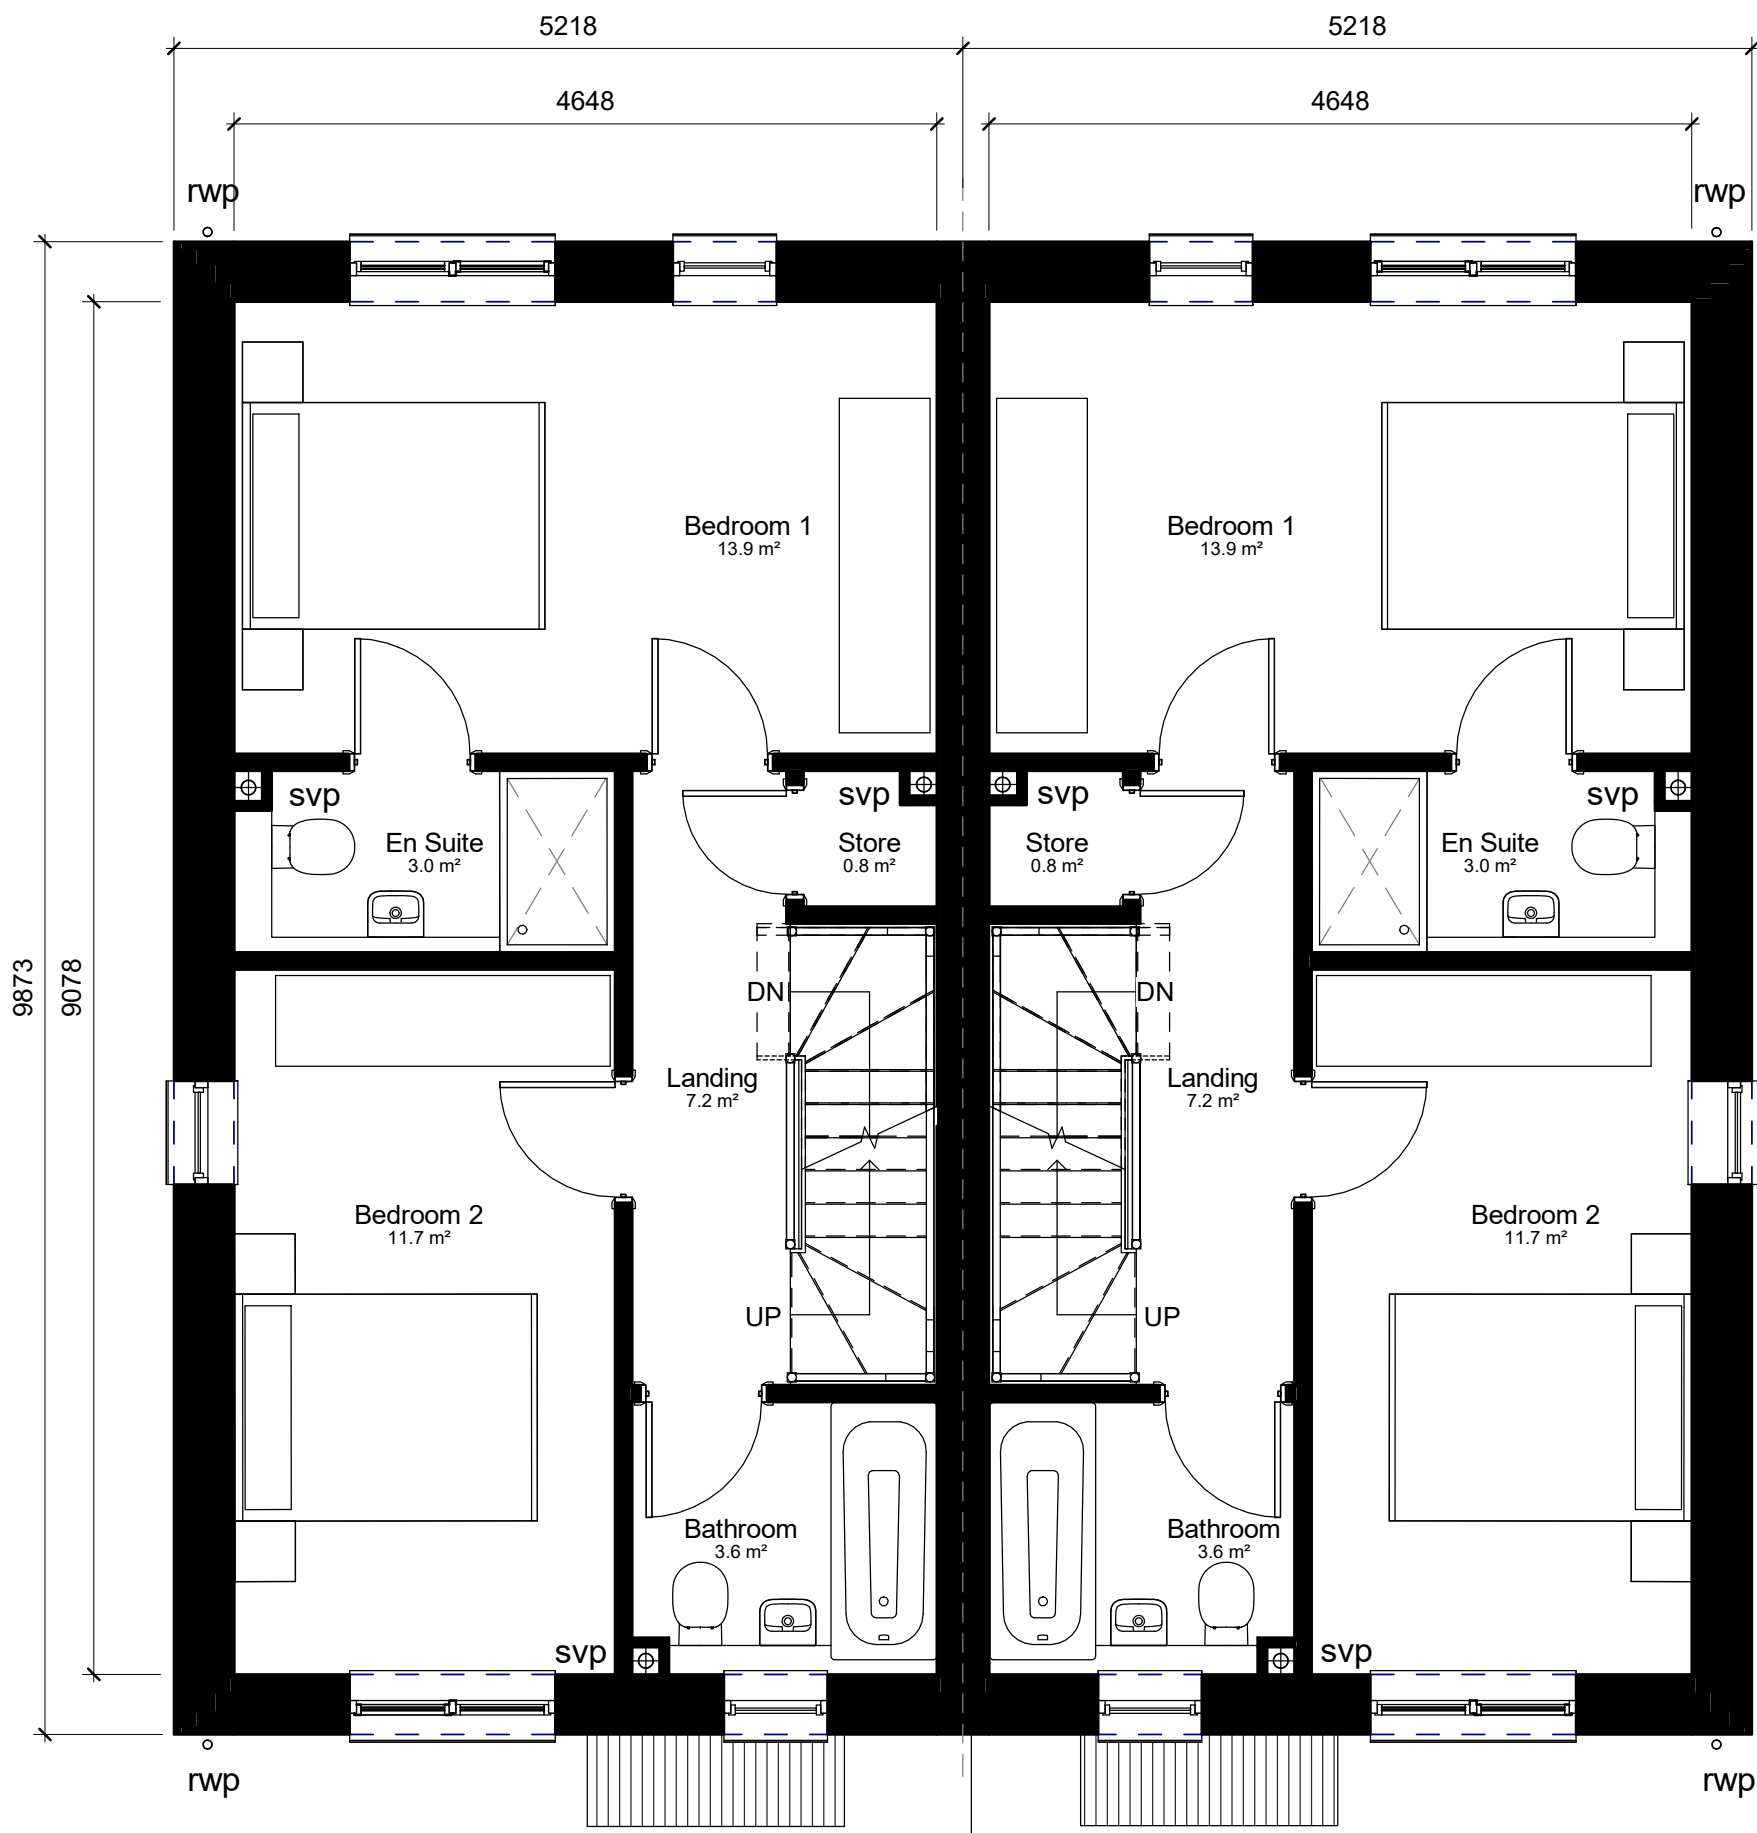

First Floor Plan Plots 10 & 11
1 : 50

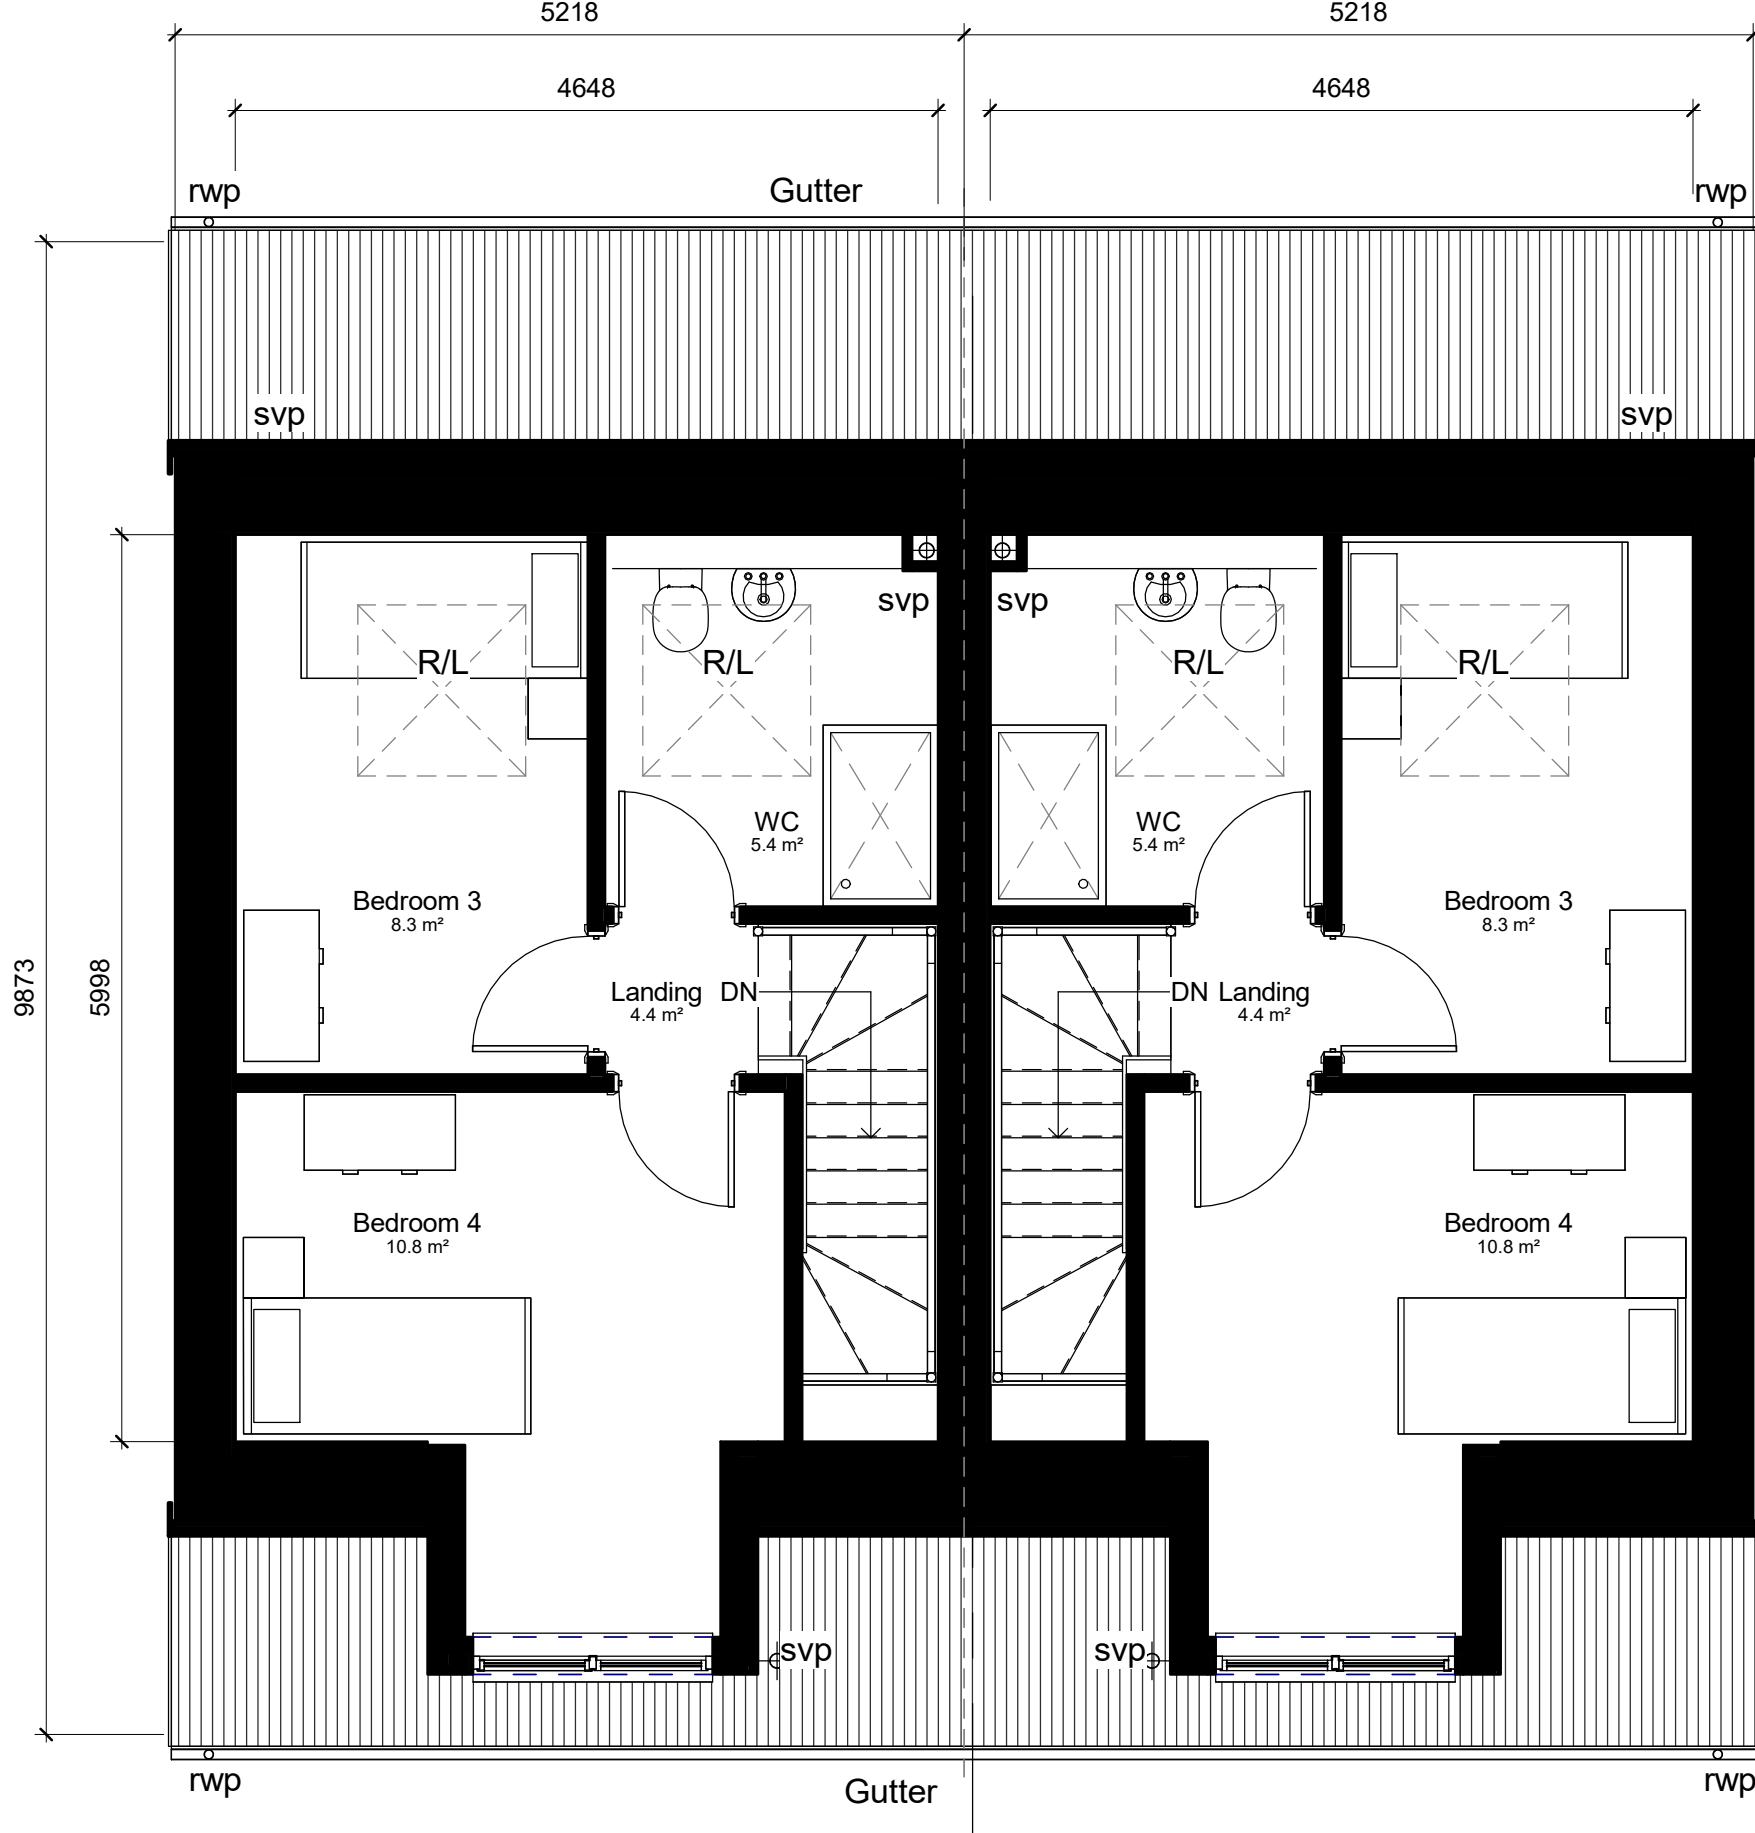

Second Floor Plan Plots 10 & 11
1 : 50

- Notes**
- Open Market House Type.
 - Layout applies to plots 10 & 11 only, refer to site plan for locations.
 - Layouts designed to Nationally Described Space Standards (NDSS).
 - For orientation of each house type refer to site plan.
 - All bathrooms to have obscure glazing.
 - Refer to civil engineer's drawings for correct plot FFL.

Gross Internal Areas - HT F_Semi_4B6P		
Name	Area - Metric	Area - Imperial
Ground Floor	43 m²	461 ft²
First Floor	42 m²	454 ft²
Second Floor	30 m²	324 ft²
Grand total	115 m²	1238 ft²

PLANNING



A

16-01-2023

Amended to suit Proposed Site Plan REV H

ER

RS

Rev.

Date

Description

Drawn

Check



BOYLE+SUMMERS

ARCHITECTURE AND MASTERPLANNING

Canute Chambers
Canute Road
Southampton
Hampshire
SO14 3AB

Client

Vested Outsourcing Partners Limited

Project

Providence Hill, Bursledon

Title

HOUSE TYPE F - 4B6P - Floor Plans

BS1192

BUR - BSL - F - ZZ - DR - A - 3001 - PL - A

Project Originator Volume Level Type Role Series Number Suitability Revision

B+S Ref.

21119

Date

MAY 2022

Scale @ A1

As indicated

Drawn

FN

Checked

AW

Tel: 023 8063 1432

www.boyleandsummers.co.uk

Other than for the purposes of planning, do not scale these drawings. Use written dimensions only. All dimensions to be checked on site prior to commencement of work.

This drawing is © Boyle+Summers Ltd and may not be reproduced, copied or altered in any way without written authority.