











Existing Opening and Gate Posts 1:20

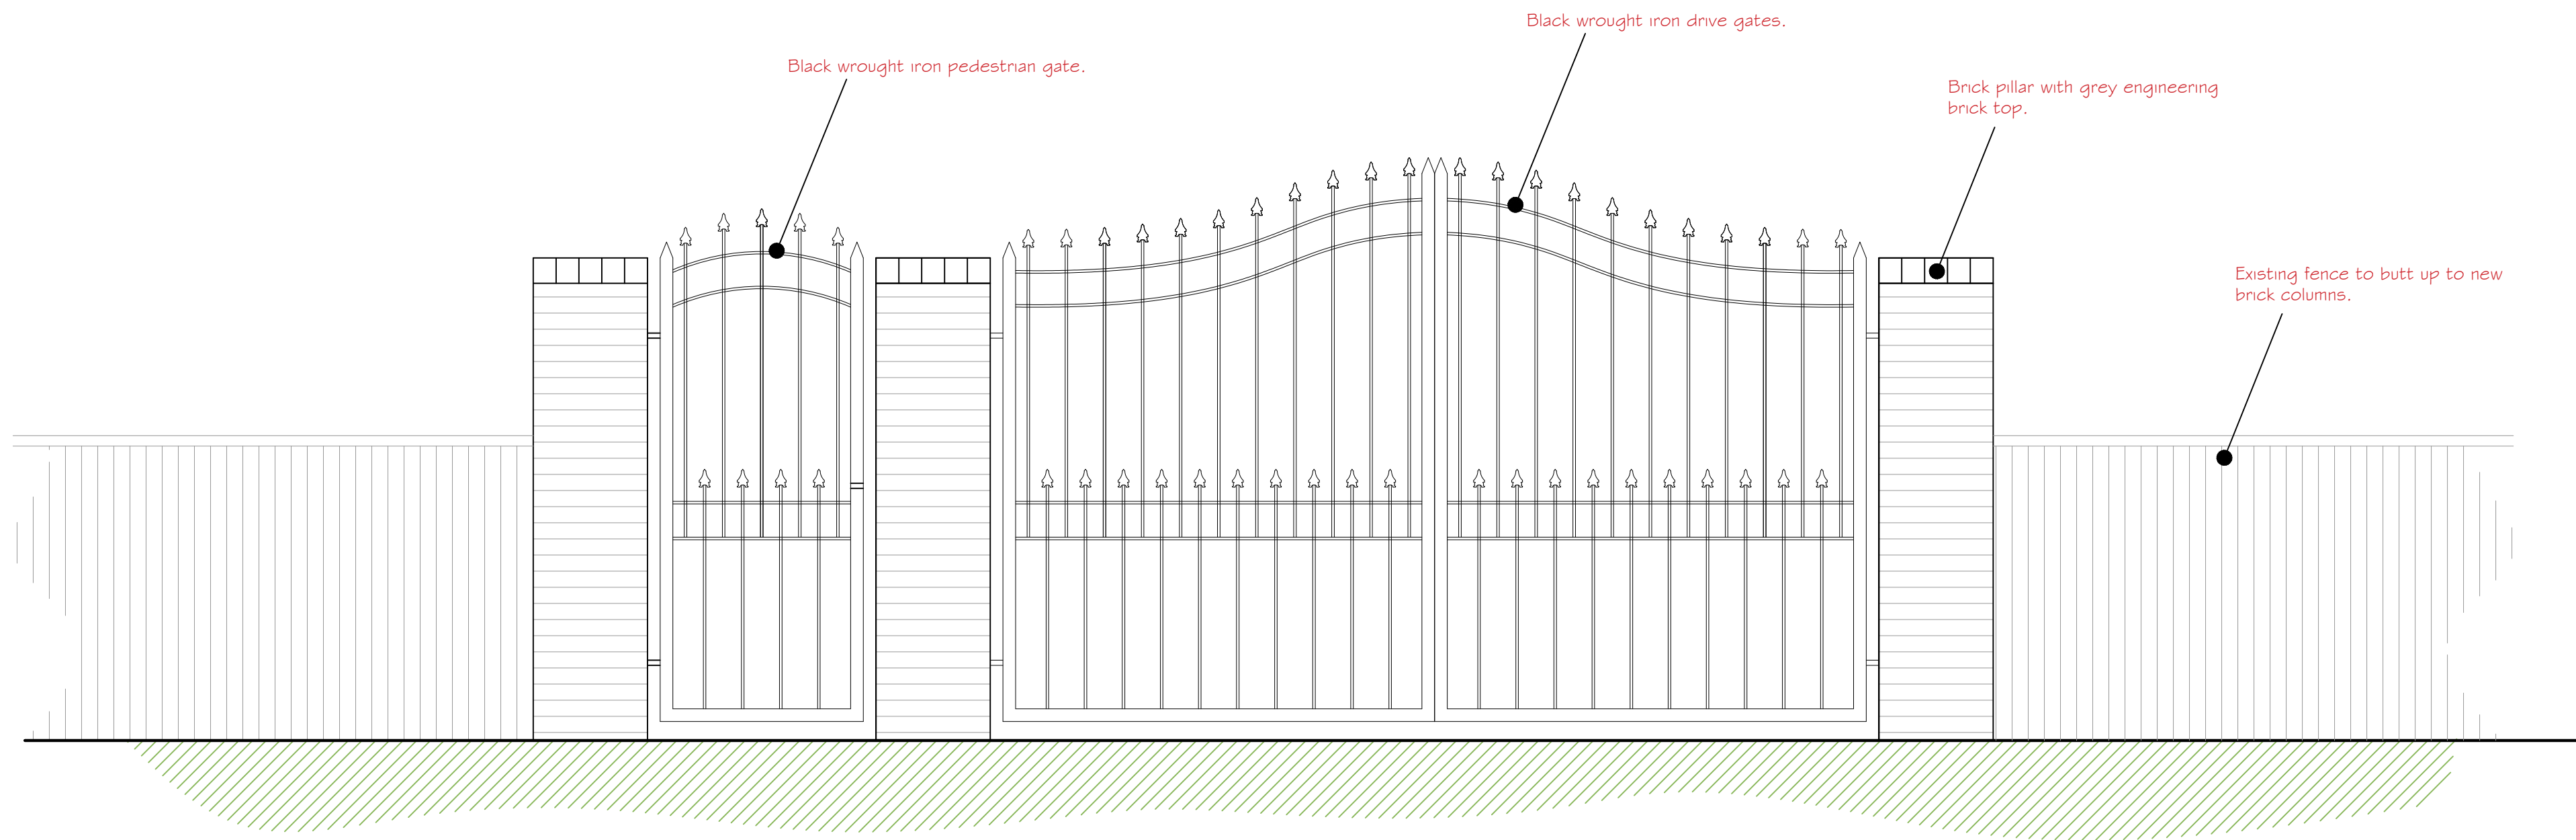

Proposed Access Gate and Pedestrian Gate 1:20

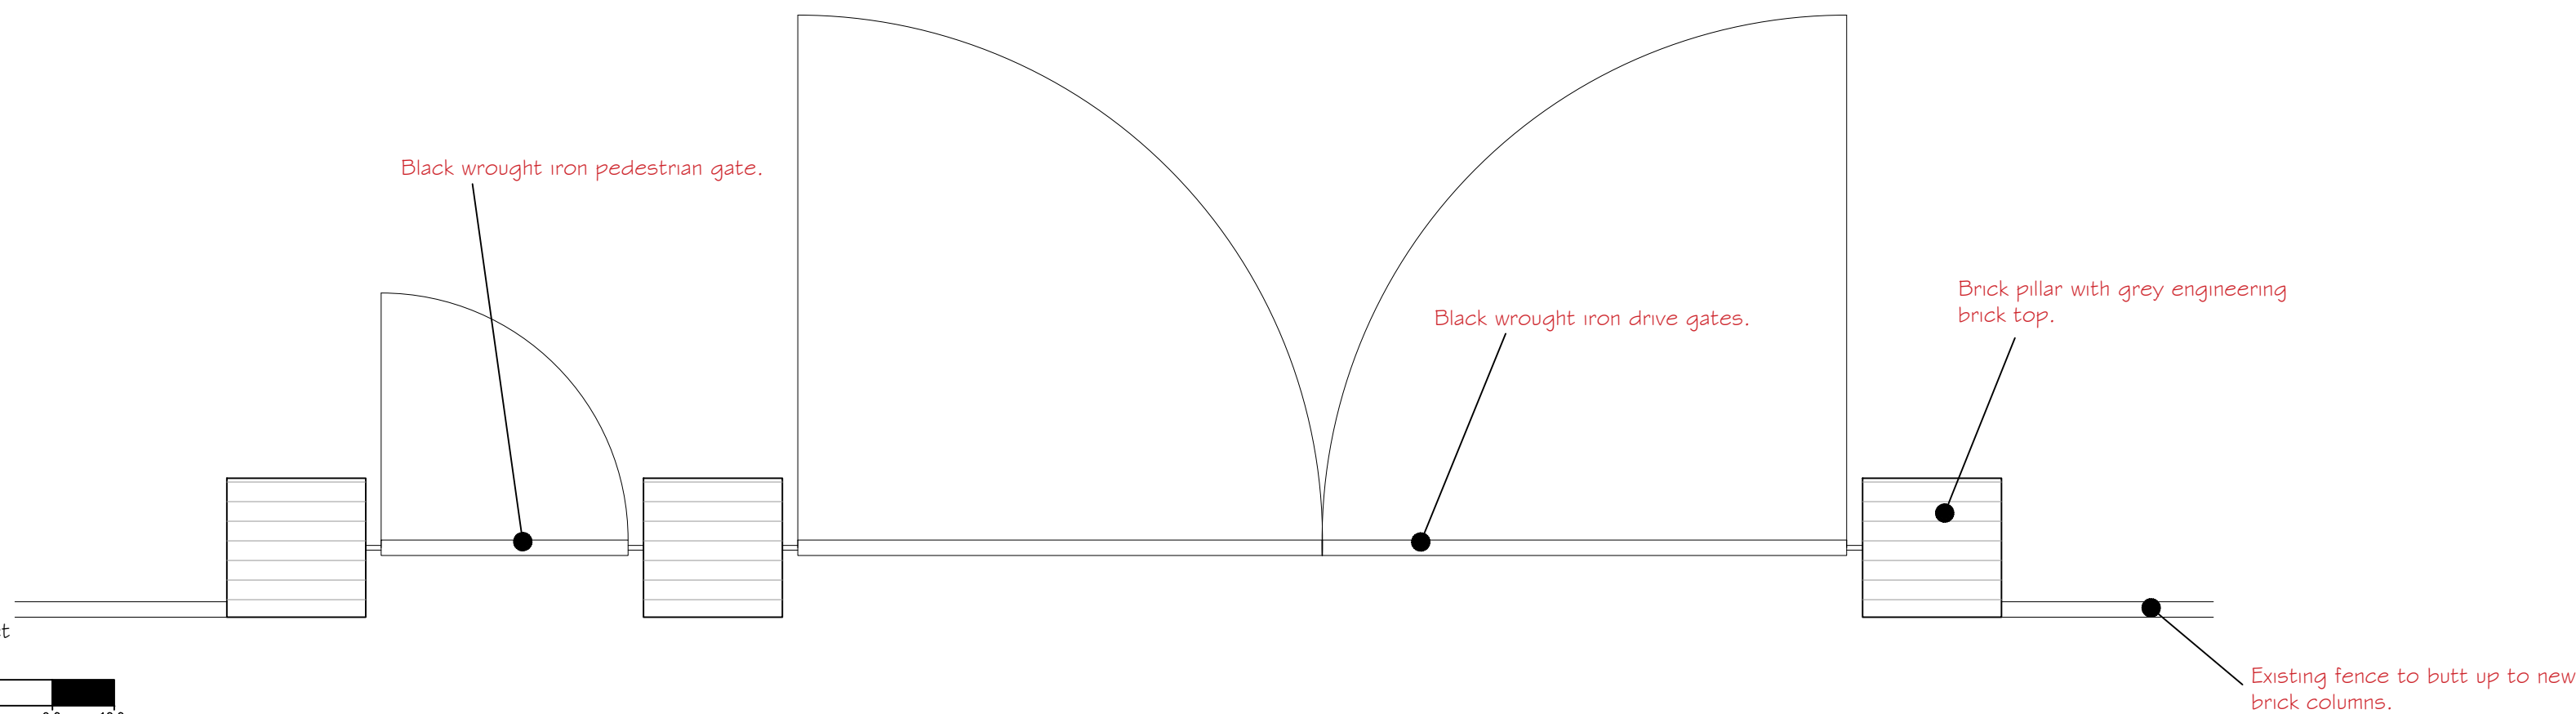

Proposed Plan 1:20

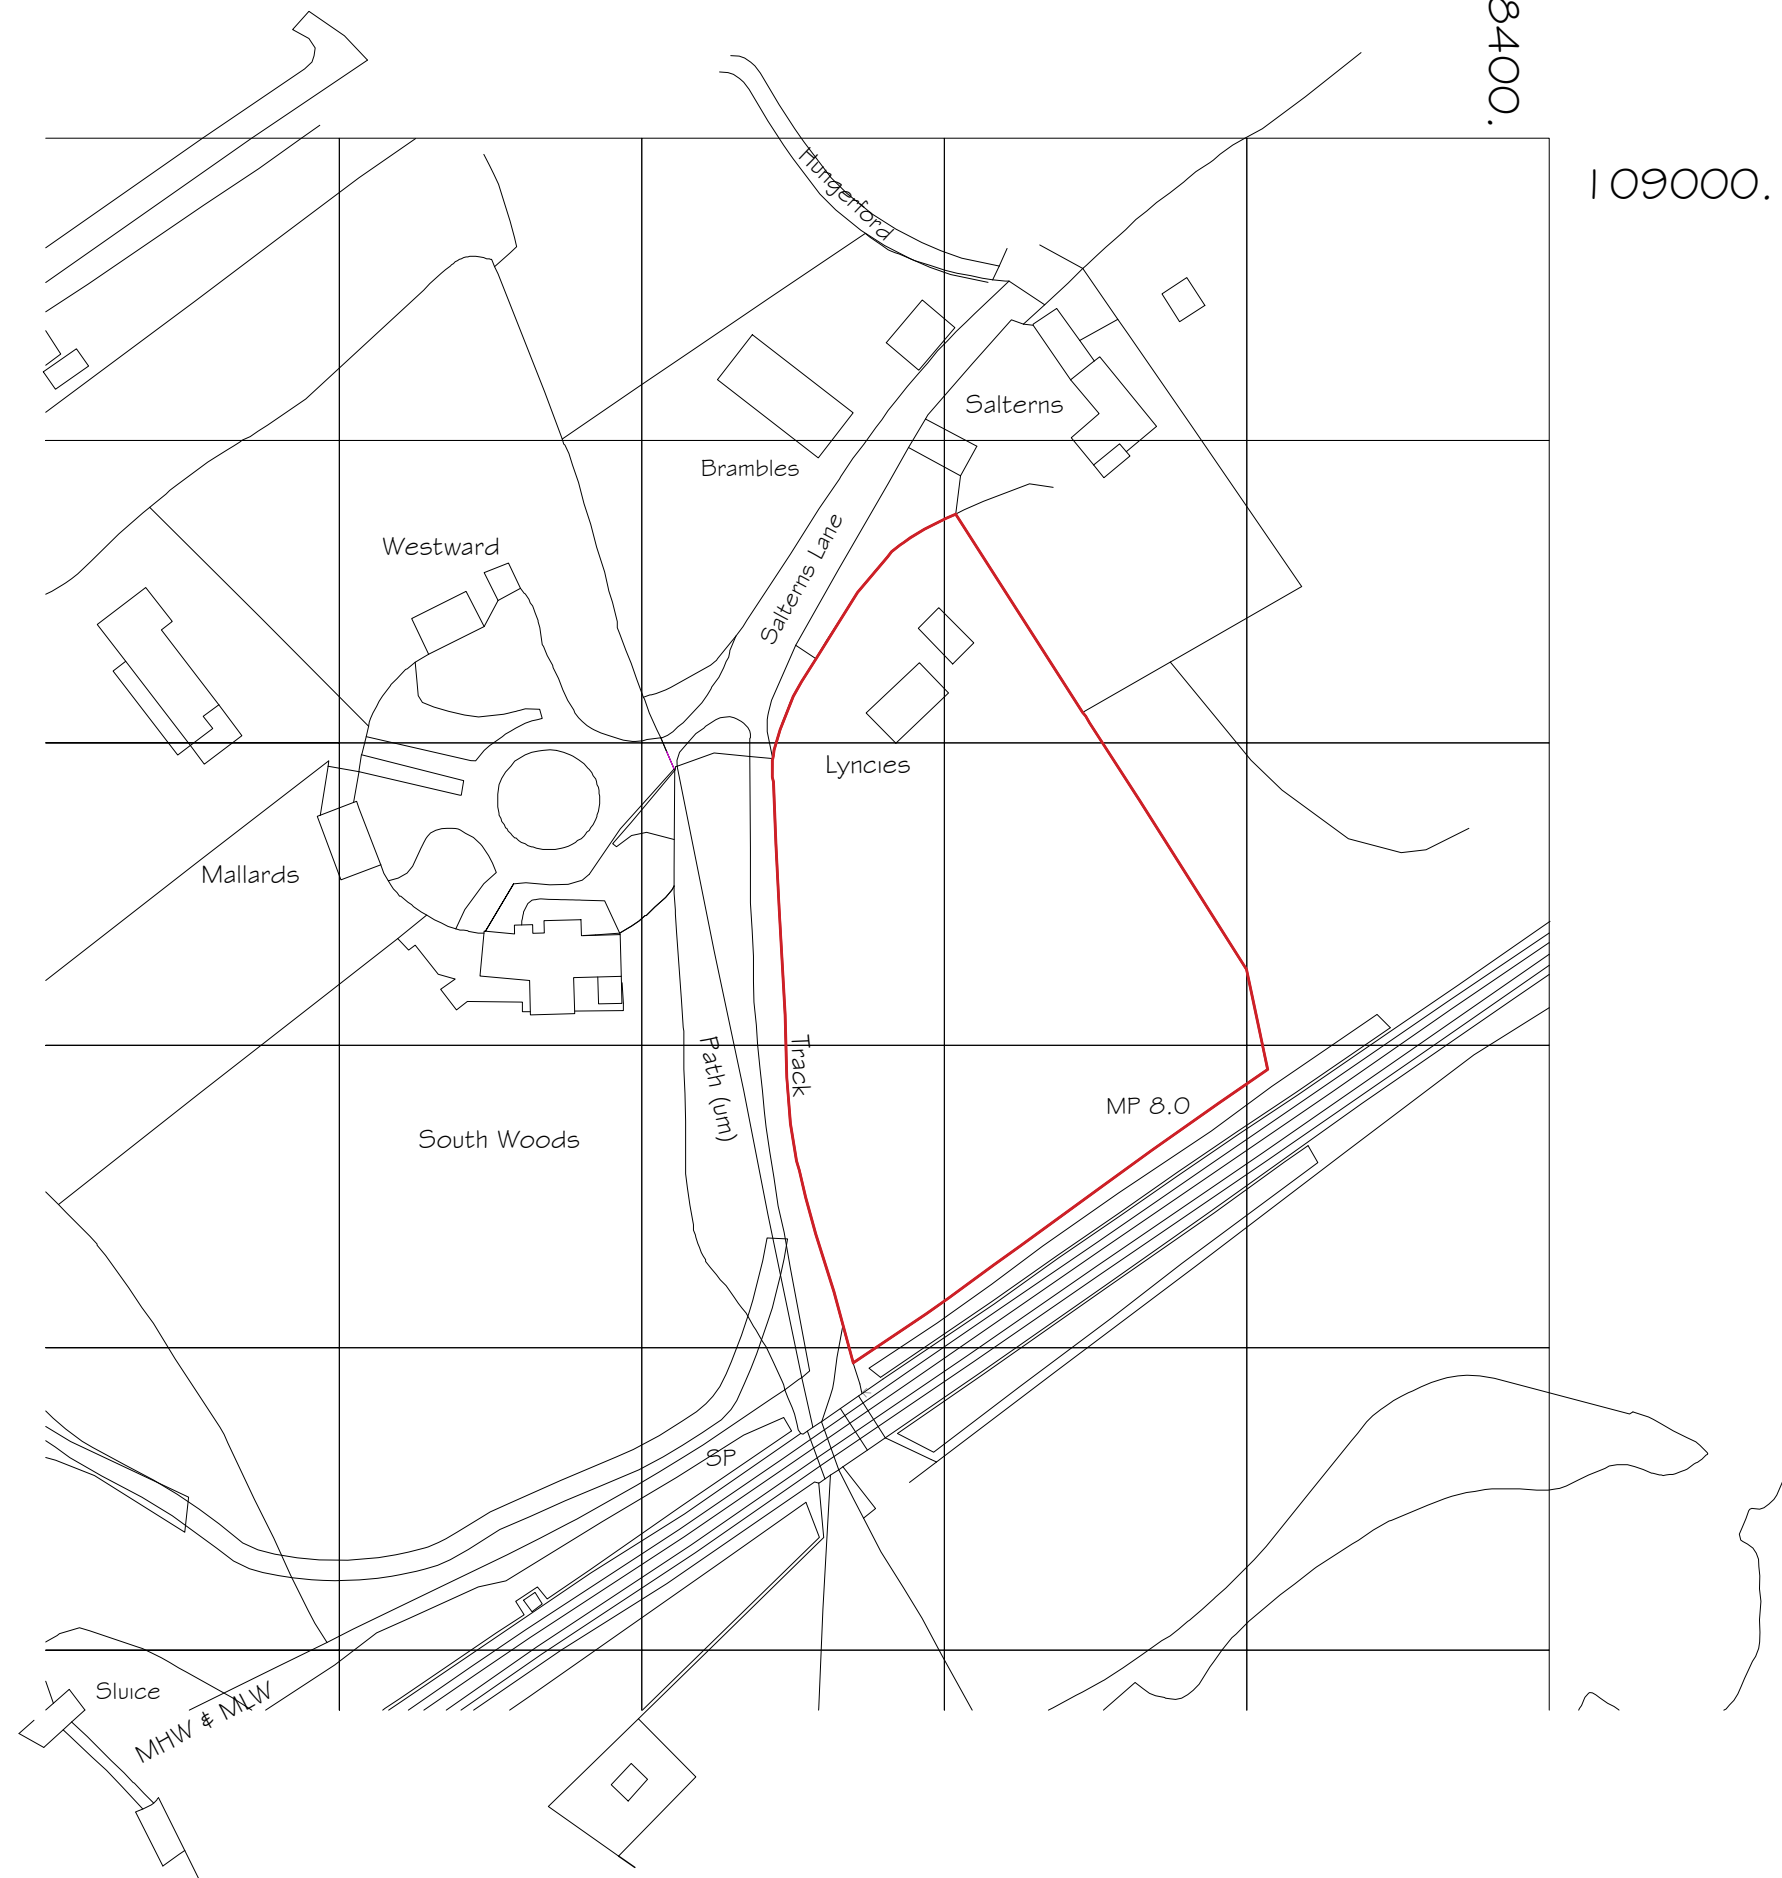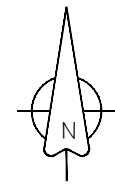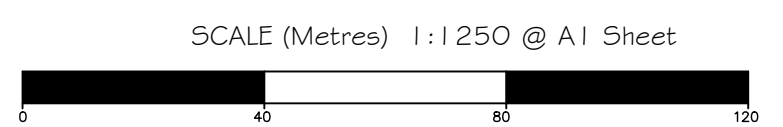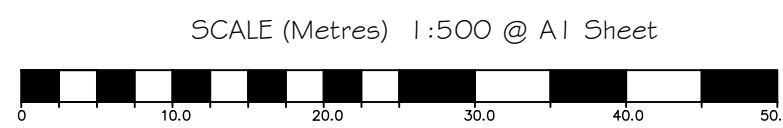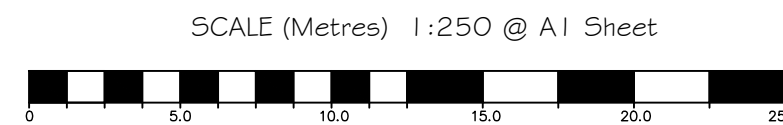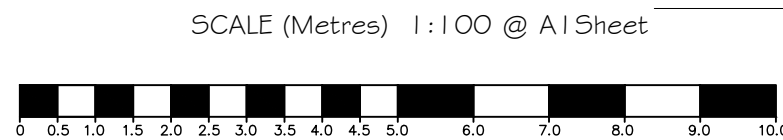

Location Plan 1:1250

© Crown Copyright (2023). All rights reserved
Licence Number 100046928.

Drawing Notes:

The copyright of this drawing belongs solely with BPS Design Consultants Ltd, it should not be copied or reproduced without their written consent.

Written dimensions to take precedent over scaling the drawing however all dimensions to be checked and verified on site prior to commencing works. The Contractor shall take all responsibility for setting out. Any discrepancies should be clarified prior to proceeding with work.

All workmanship and materials shall comply with BS 8000 Parts 1 - 15.

BPS Design Consultants Ltd Architectural Services and Structural Engineers Seafields, Dodwell lane, Bursledon, Southampton, SO31 1DJ Tel: 023 8040 4017 robert@bpsdesign.co.uk colin@bpsdesign.co.uk Mobile: 07915 604 293 Mobile: 07886 655 897 www.bpsdesign.co.uk		
Project: Lynxies Salterns Lane Bursledon Southampton SO31 8DH		
Client: Mr B Couchman		
Dwg Title: Proposed Entrance Gates		
Dwg No: PL/01		Revision: A
Date: Jan 2023	By: rjn	Scale: As Shown
The Copyright of this drawing belongs solely to BPS Design Consultants Ltd. It should not be copied or reproduced without consent from BPS Design Consultants Ltd. Original drawing at A1 size.		

Issued for Planning Approval