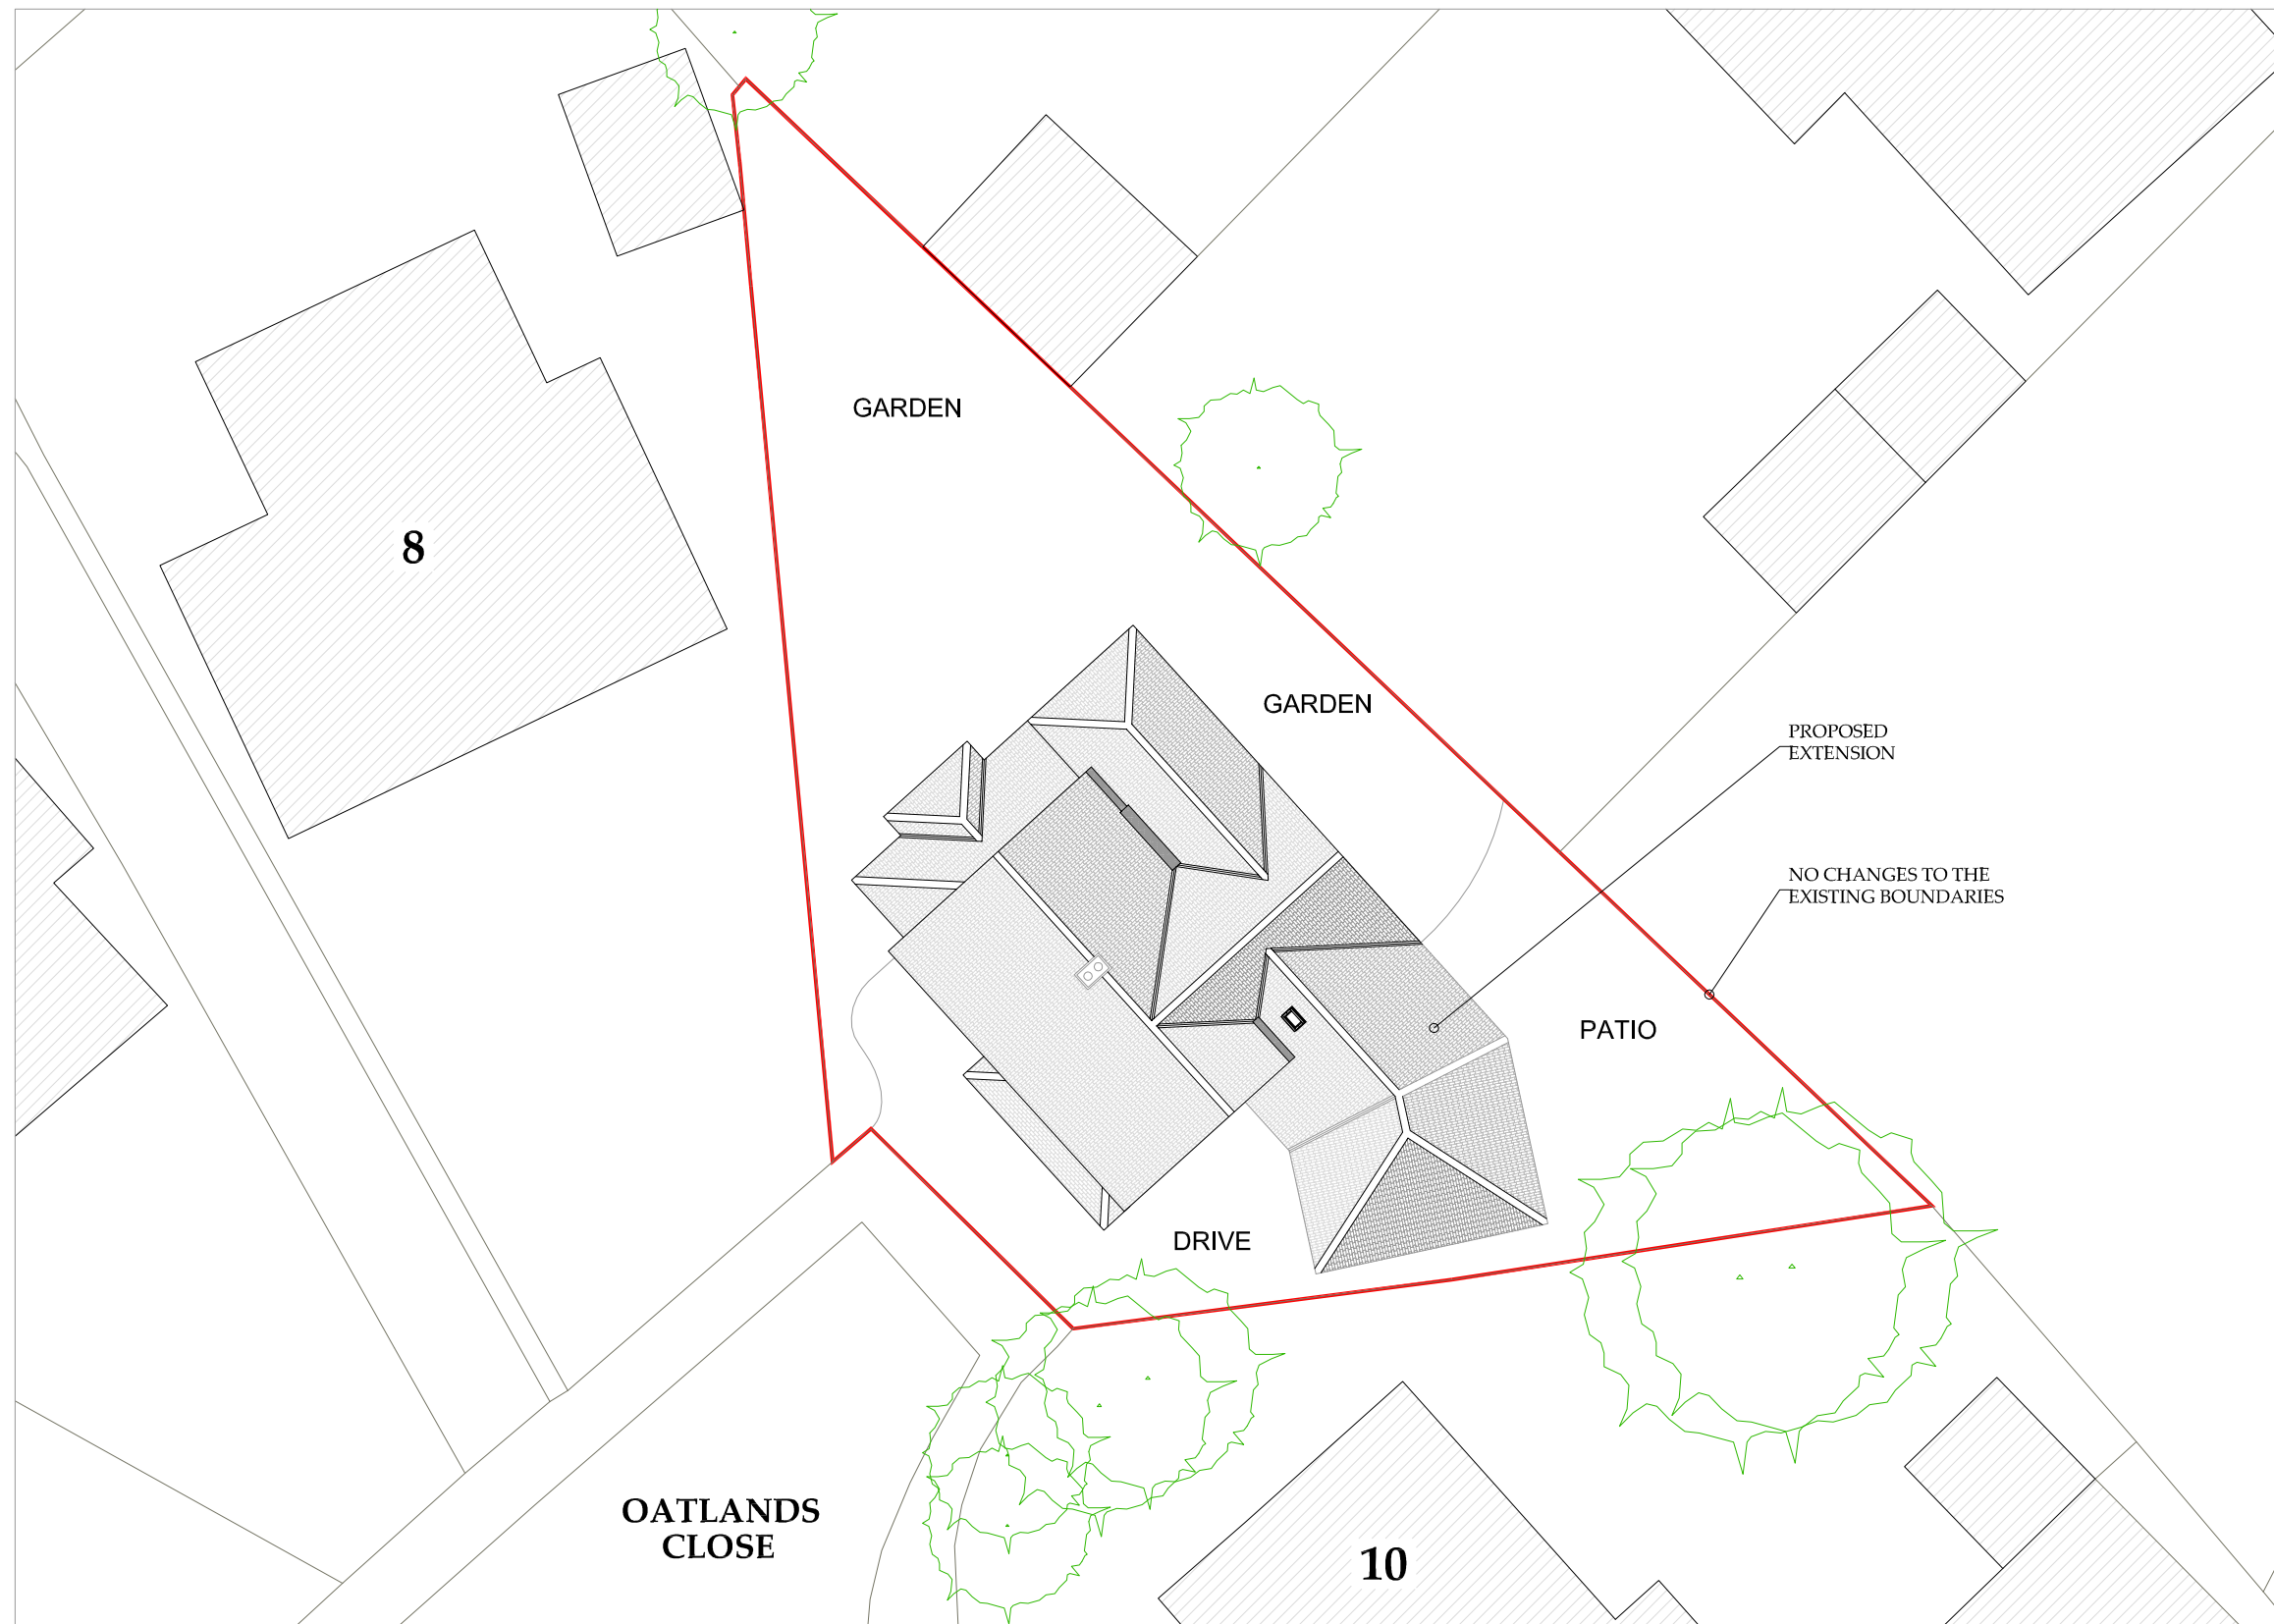


1 Wordsworth Road
Southampton, SO15 5LX
Tel: 07803 079640

Project Name and Address
9 Oatlands Close
Botley
Southampton
SO32 2DF

Project	Rev.1	Sheet
Date	24.01.23	3
Scale	1:200@A3	

DEMOLITION OF GARAGE & PROPOSED TWO STOREY SIDE EXTENSION	BLOCK & ROOF PLAN
THIS DRAWING IS THE COPYRIGHT OF WHOLE CONCEPTS ©	

2 0 2 4 6 8 10
Metres