




REAR (NORTHEAST) ELEVATION




SIDE (SOUTHEAST) ELEVATION




FRONT (SOUTHWEST) ELEVATION

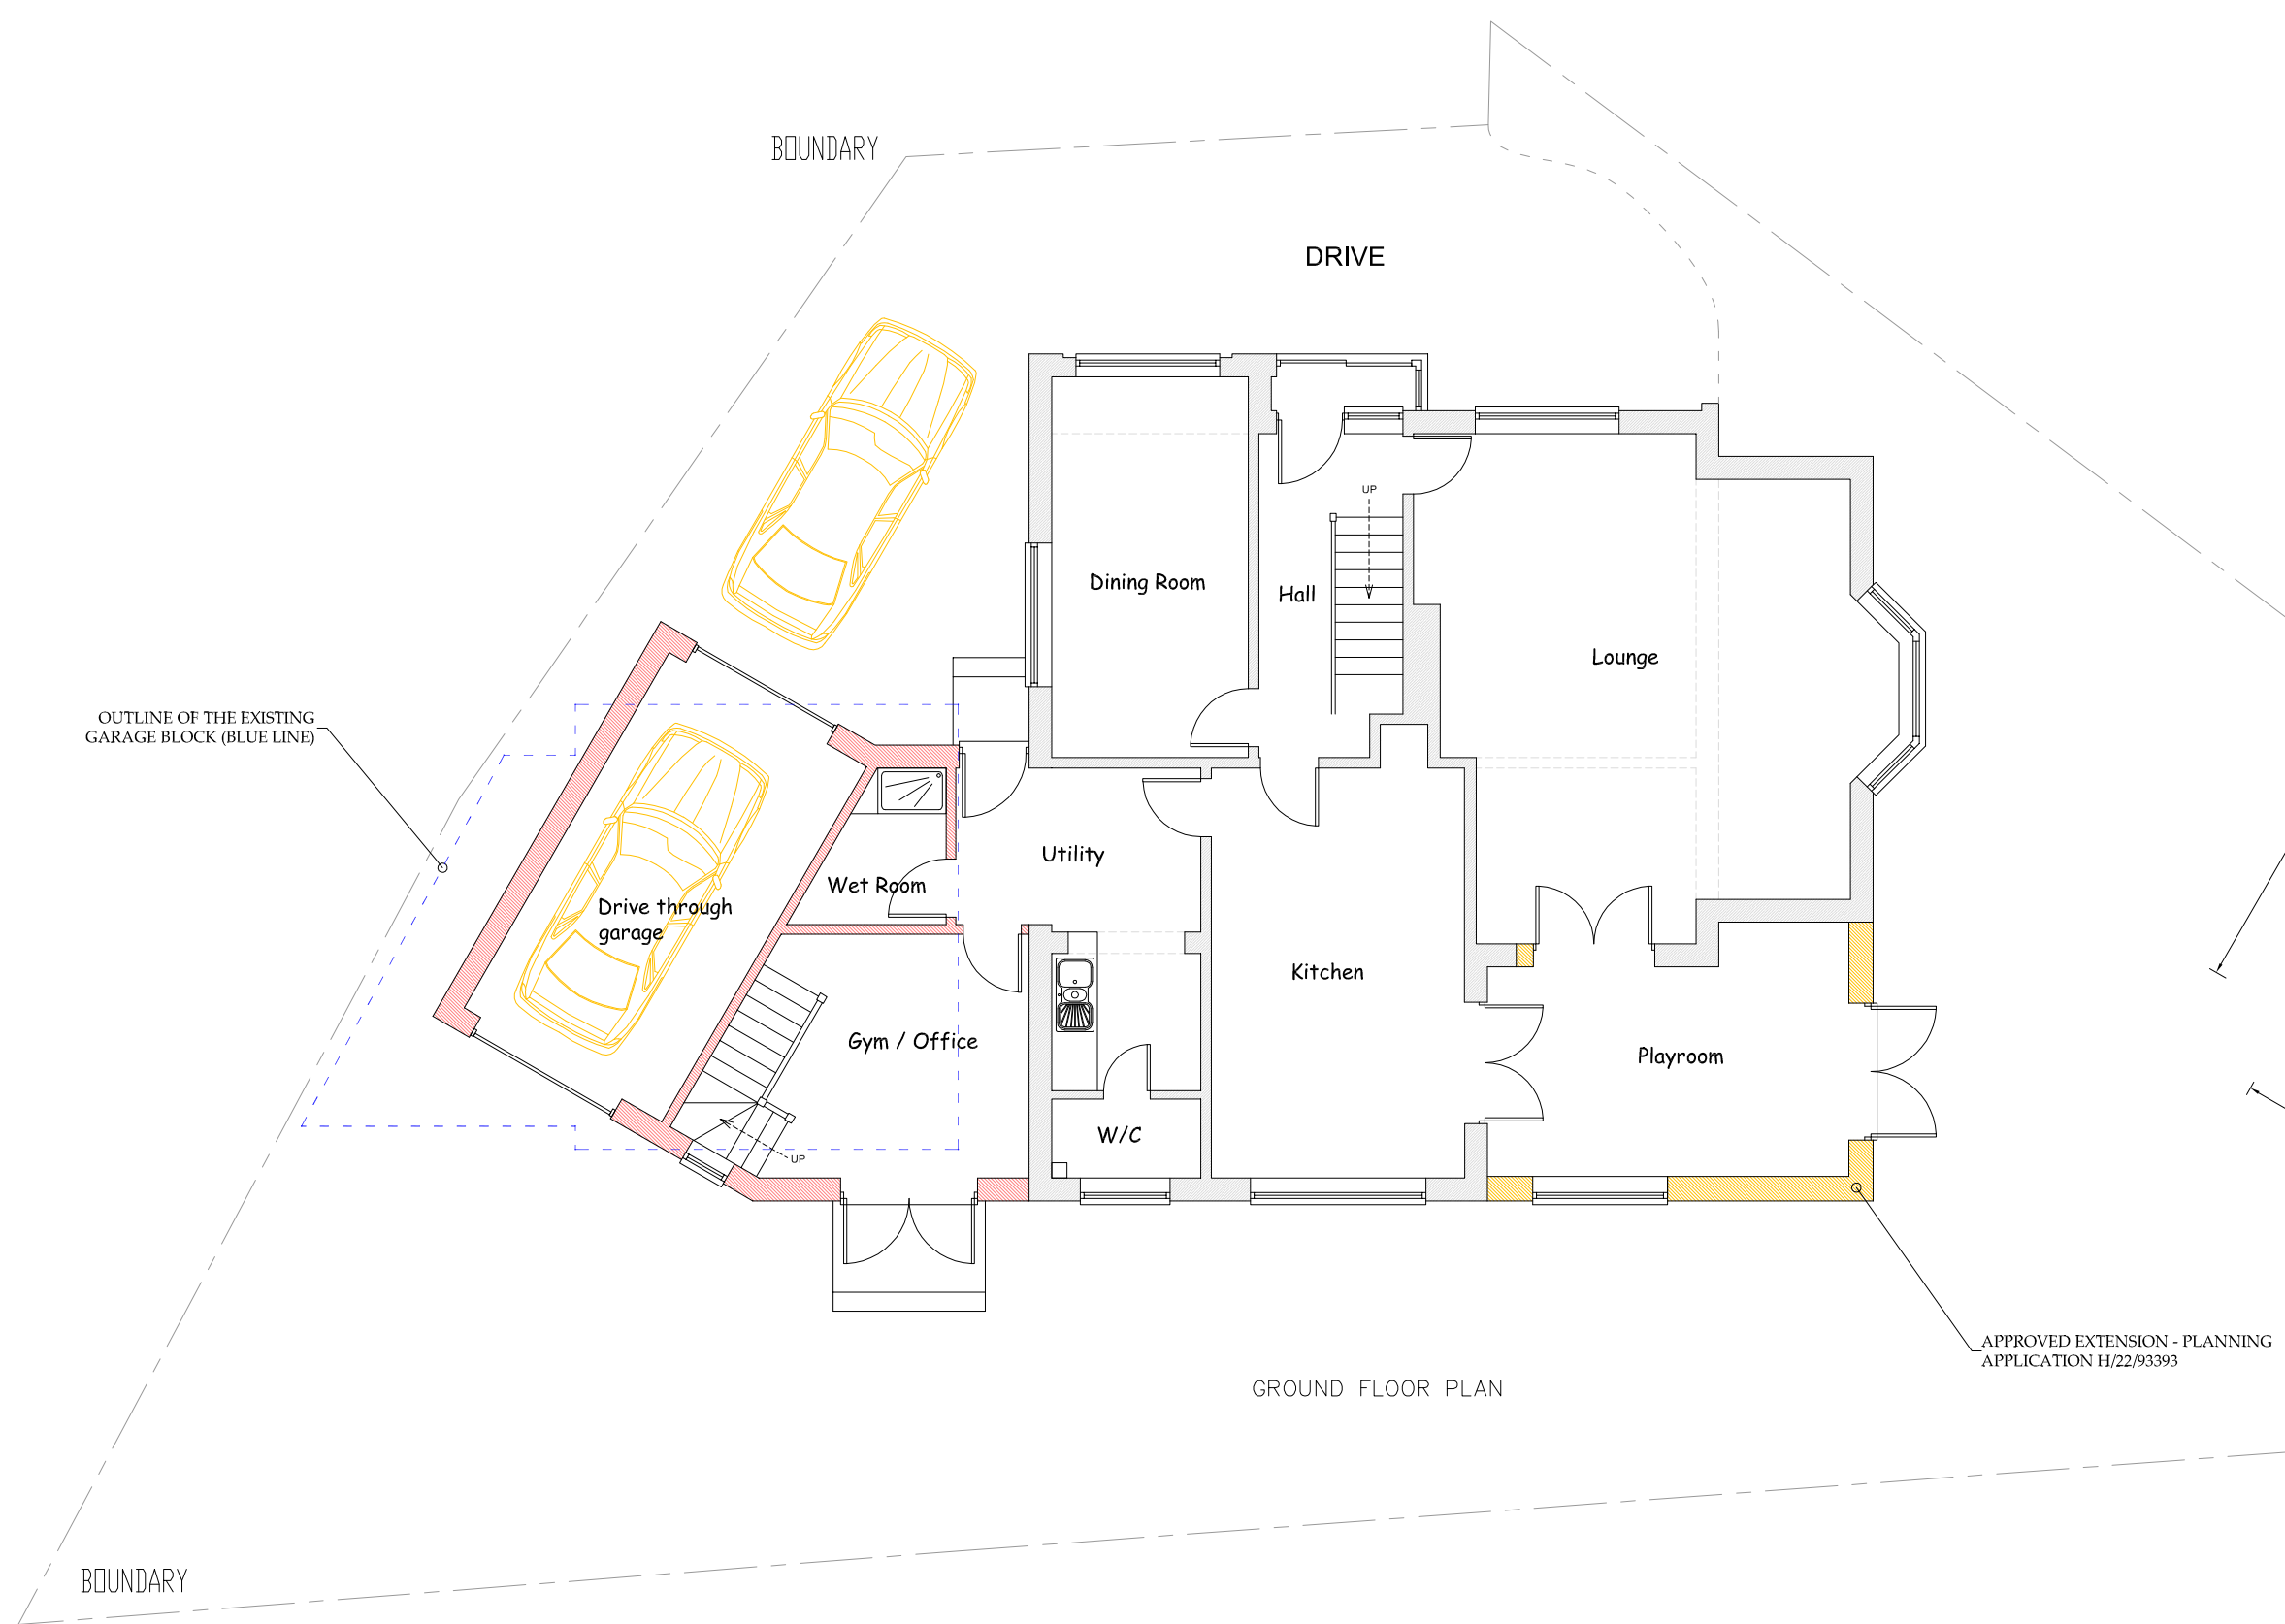

GROUND FLOOR PLAN

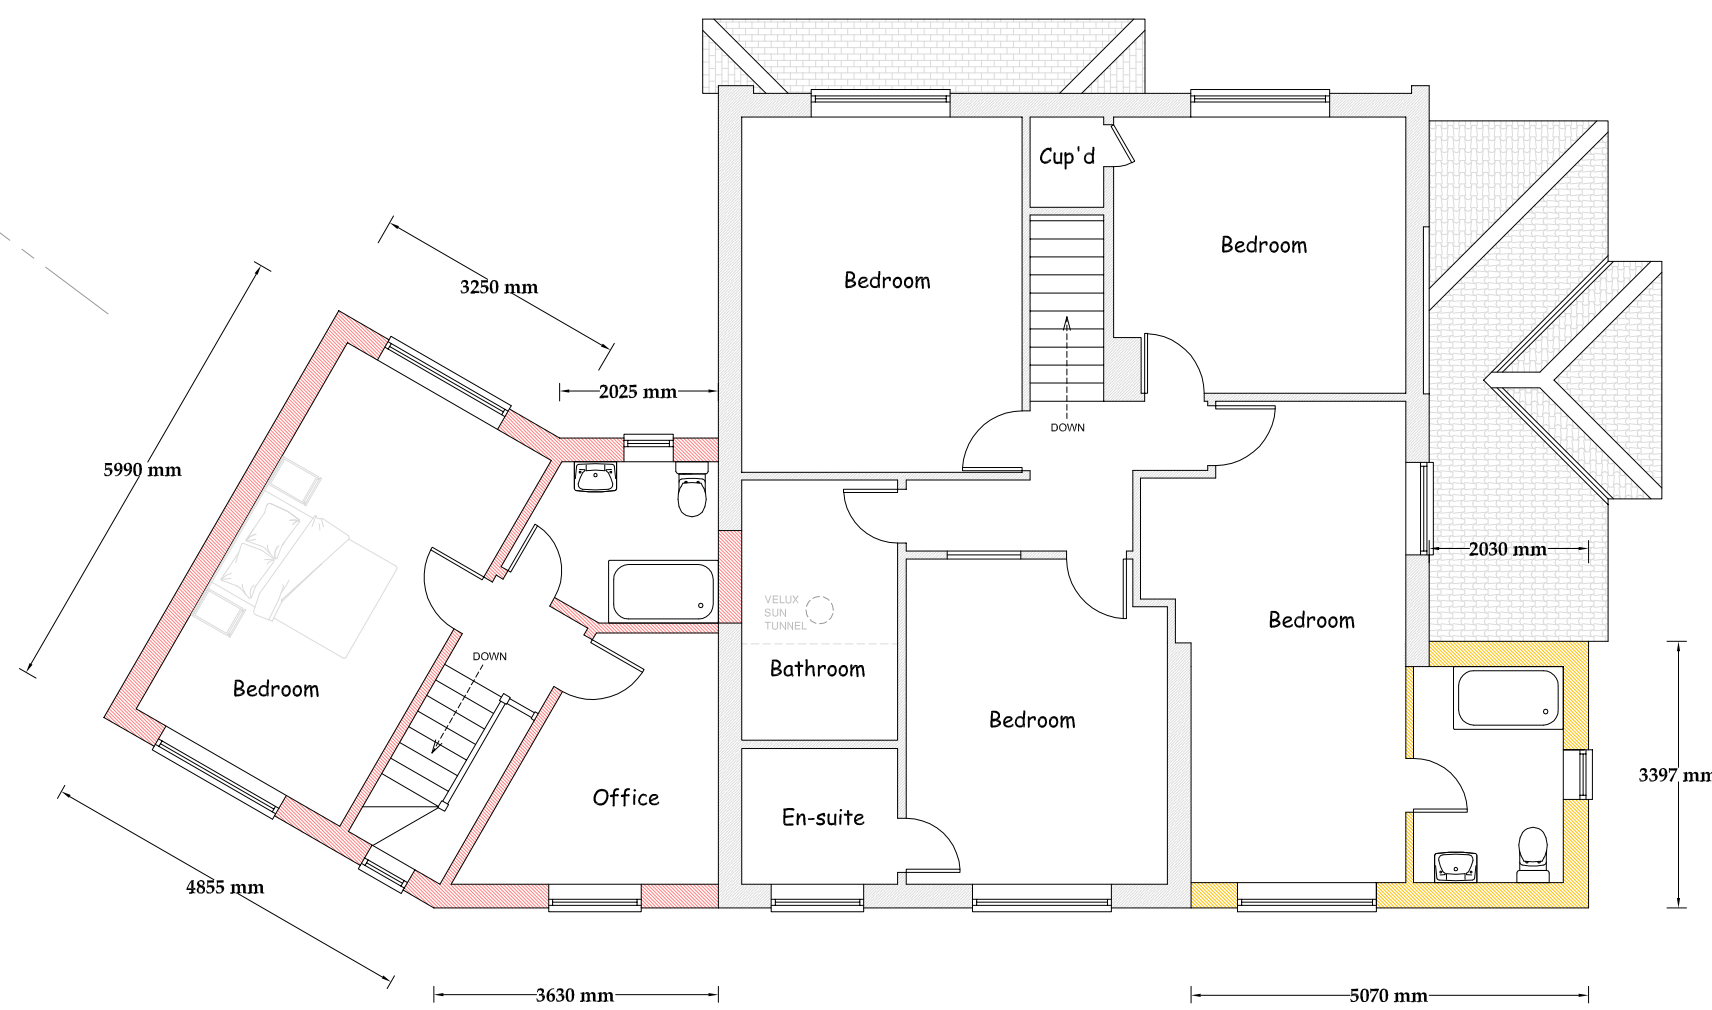

FIRST FLOOR PLAN

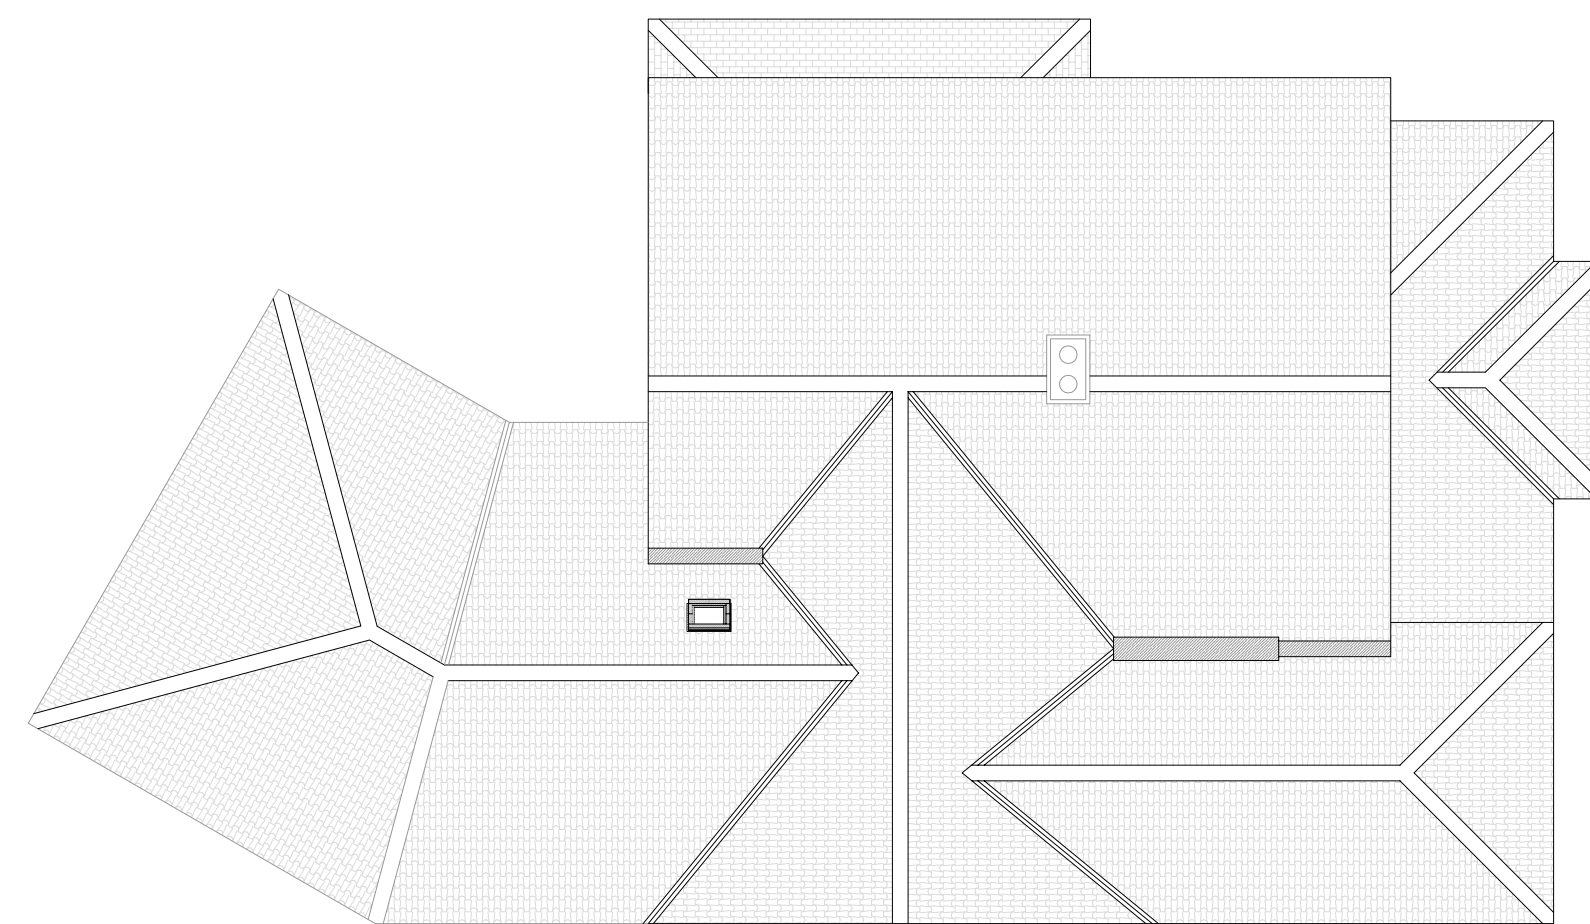


ROOF PLAN

- EXISTING
PROPOSED
PLANNING APPLICATION H/22/93393

DEMOLITION OF GARAGE & PROPOSED
TWO STOREY SIDE EXTENSION

Proposed Plans & Elevations

THIS DRAWING IS THE COPYRIGHT OF WHOLE CONCEPTS ©

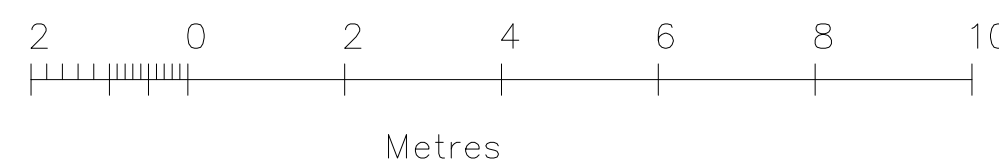

1 Wordsworth Road
Southampton, SO15 5LX
Tel: 07803 079640

Project Name and Address

9 Oatlands Close
Botley
Southampton
SO32 2DF

Project

Rev.1

Date

24.01.23

Scale

1:100@A1

Sheet

2