




UK
Planning
Maps

01856 898 022
www.UKPlanningMaps.com

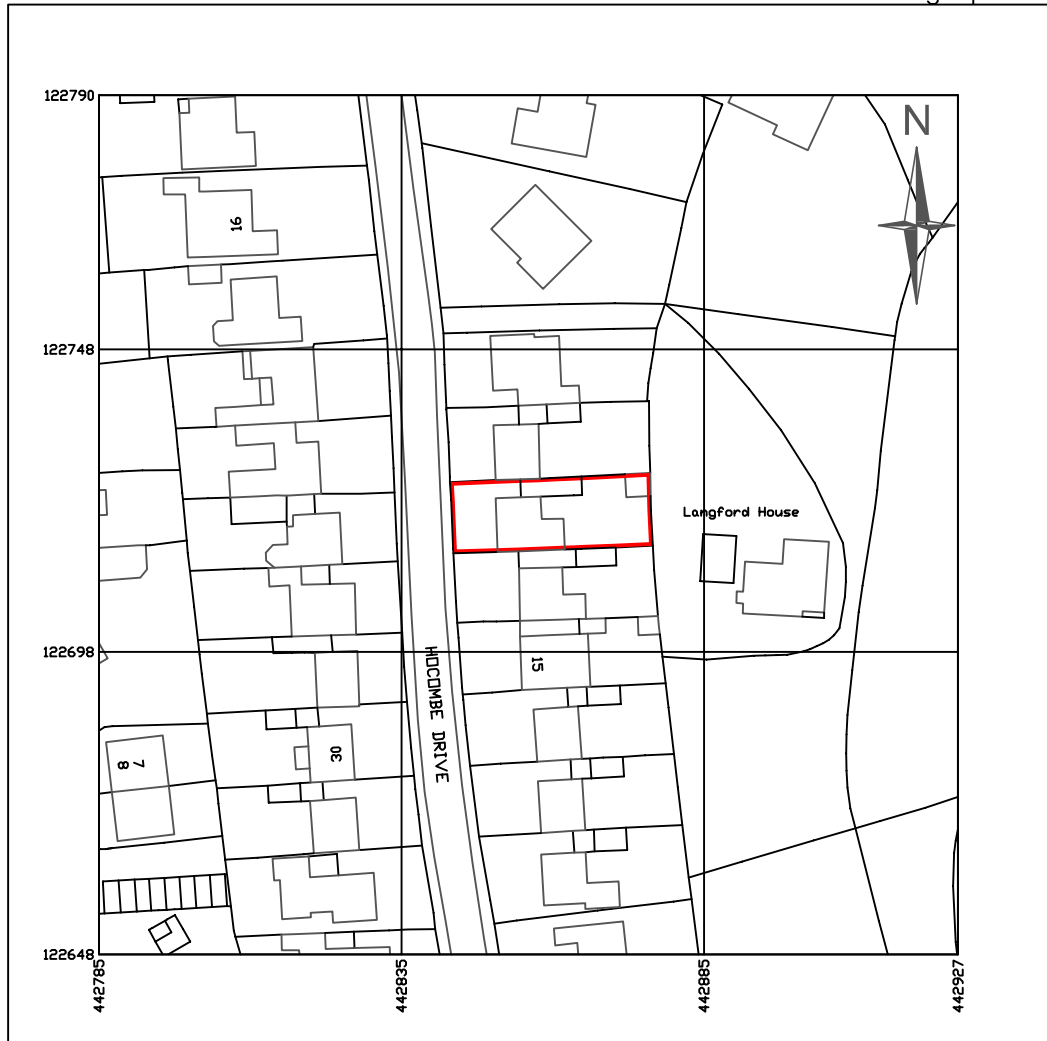

Produced on 25 January 2023 from the Ordnance Survey National Geographic Database and incorporating surveyed revision available at this date.

This map shows the area bounded by 442785 122648,442927 122648,442927 122790,442785 122790,442785 122648

Crown copyright 2023. Supplied by copla ltd trading as UKPlanningMaps.com a licensed Ordnance Survey partner (100054135).

Reproduction in whole or part is prohibited without the prior permission of Ordnance Survey.

Data licence expires 25 January 2024. Unique plan reference: v2c//899382/1213926

0 5 10 20 30 40 50 60 70 80 90 100 125



Scale Metres 1:1250

LOCATION PLAN 1:1250

unsted design

Client: MRS R. BALMOND
Property Address: 11 HOCOMBE DRIVE,
CHANDLERS FORD,
EASTLEIGH,
HANTS,
SO53 5QE.

Unsted Design Ltd,
16 Hazel Close, Chandlers Ford,
Eastleigh, SO53 5RF.
Company Registration
Number 8013235

Revisions:

Drawing Contents: LOCATION PLAN
Purpose: PLANNING APPLICATION
Scale: 1:1250
Date: JANUARY 2023

Drawn by: MKU

Drawing Number	Client	Type	Job No	Sheet size
003-BALMOND			-LP- 1496	-A4