


Space	weekday	weekend	weekday evening	Aerial	Street view(2020)	Legitimate Space Size	Photo
A							P1, P14, P27
A1	0	1	1	0	0	4.8m	
A2	0	1	1	0	0	6m	
A3	0	1	1	0	1	6m	
A4	0	1	1	0	0	6m	
B							P2, P15, P28
B1	0	1	1	1	1	6m	
B2	0	1	1	0	1	6m	
B3	0	1	1	0	0	6m	
B4	0	1	1	0	0	6m	
B5	0	1	1	0	0	6m	P3, P16, P29
C							
C1	0	0	0	0	0	5m	
C2	0	0	0	0	1	6m	
C3	0	0	0	0	1	6m	
C4	0	0	0	0	1	6m	P4, P5, P17, P18, P30, P31
C5	0	1	1	0	1	4.8m	
D							
D1	0	0	0	0	0	4.8m	
D2	0	0	0	0	0	6m	
D3	0	1	0	0	0	6m	
D4	0	0	0	0	0	6m	
D5	0	1	0	0	0	6m	
D6	0	0	1	0	0	6m	
D7	0	1	0	0	0	6m	
D8	0	1	0	0	0	6m	
D9	0	1	1	0	1	6m	P6, P19, P32
D10	0	1	1	0	0	6m	
D11	0	1	1	0	0	4.8m	
E							P7, P20, P33
E1	0	1	1	0	0	5.5m	
E2	0	1	1	0	0	5.5m	
F							P8, P21, P34, P35
F1	0	1	1	0	0	4.8m	
F2	0	1	1	0	0	6.4m	
F3	0	0	0	0	0	4.8m	P9, P22, P36
G							
G1	0	0	0	1	1	4.8m	
G2	0	0	0	0	1	6m	P10, P23, P37
H							
H1	0	0	0	0	0	4.8m	
H2	0	0	0	0	0	4.8m	P11, P24, P38
I							
I1	0	0	1	0	1	4.8m	
I2	1	1	1	0	1	4.8m	P12, P13, P25, P26, P39, P40
J							
J1	0	1	0	0	1	4.8m	
J2	0	0	0	1	0	4.8m	
K							
K1	0	0	1	0	0	4.8m	
K2	0	0	0	0	0	6m	
K3	1	0	0	0	0	6m	
K4	0	0	0	0	0	6m	
K5	0	1	1	0	1	6m	11.6
K6	0	1	1	0	1	6m	
K7	0	1	1	0	0	6m	
K8	0	0	1	0	0	6m	
Illegitimate Available	-6	0	-4	-2	-1	7m	
	-4	26	21	1	14		

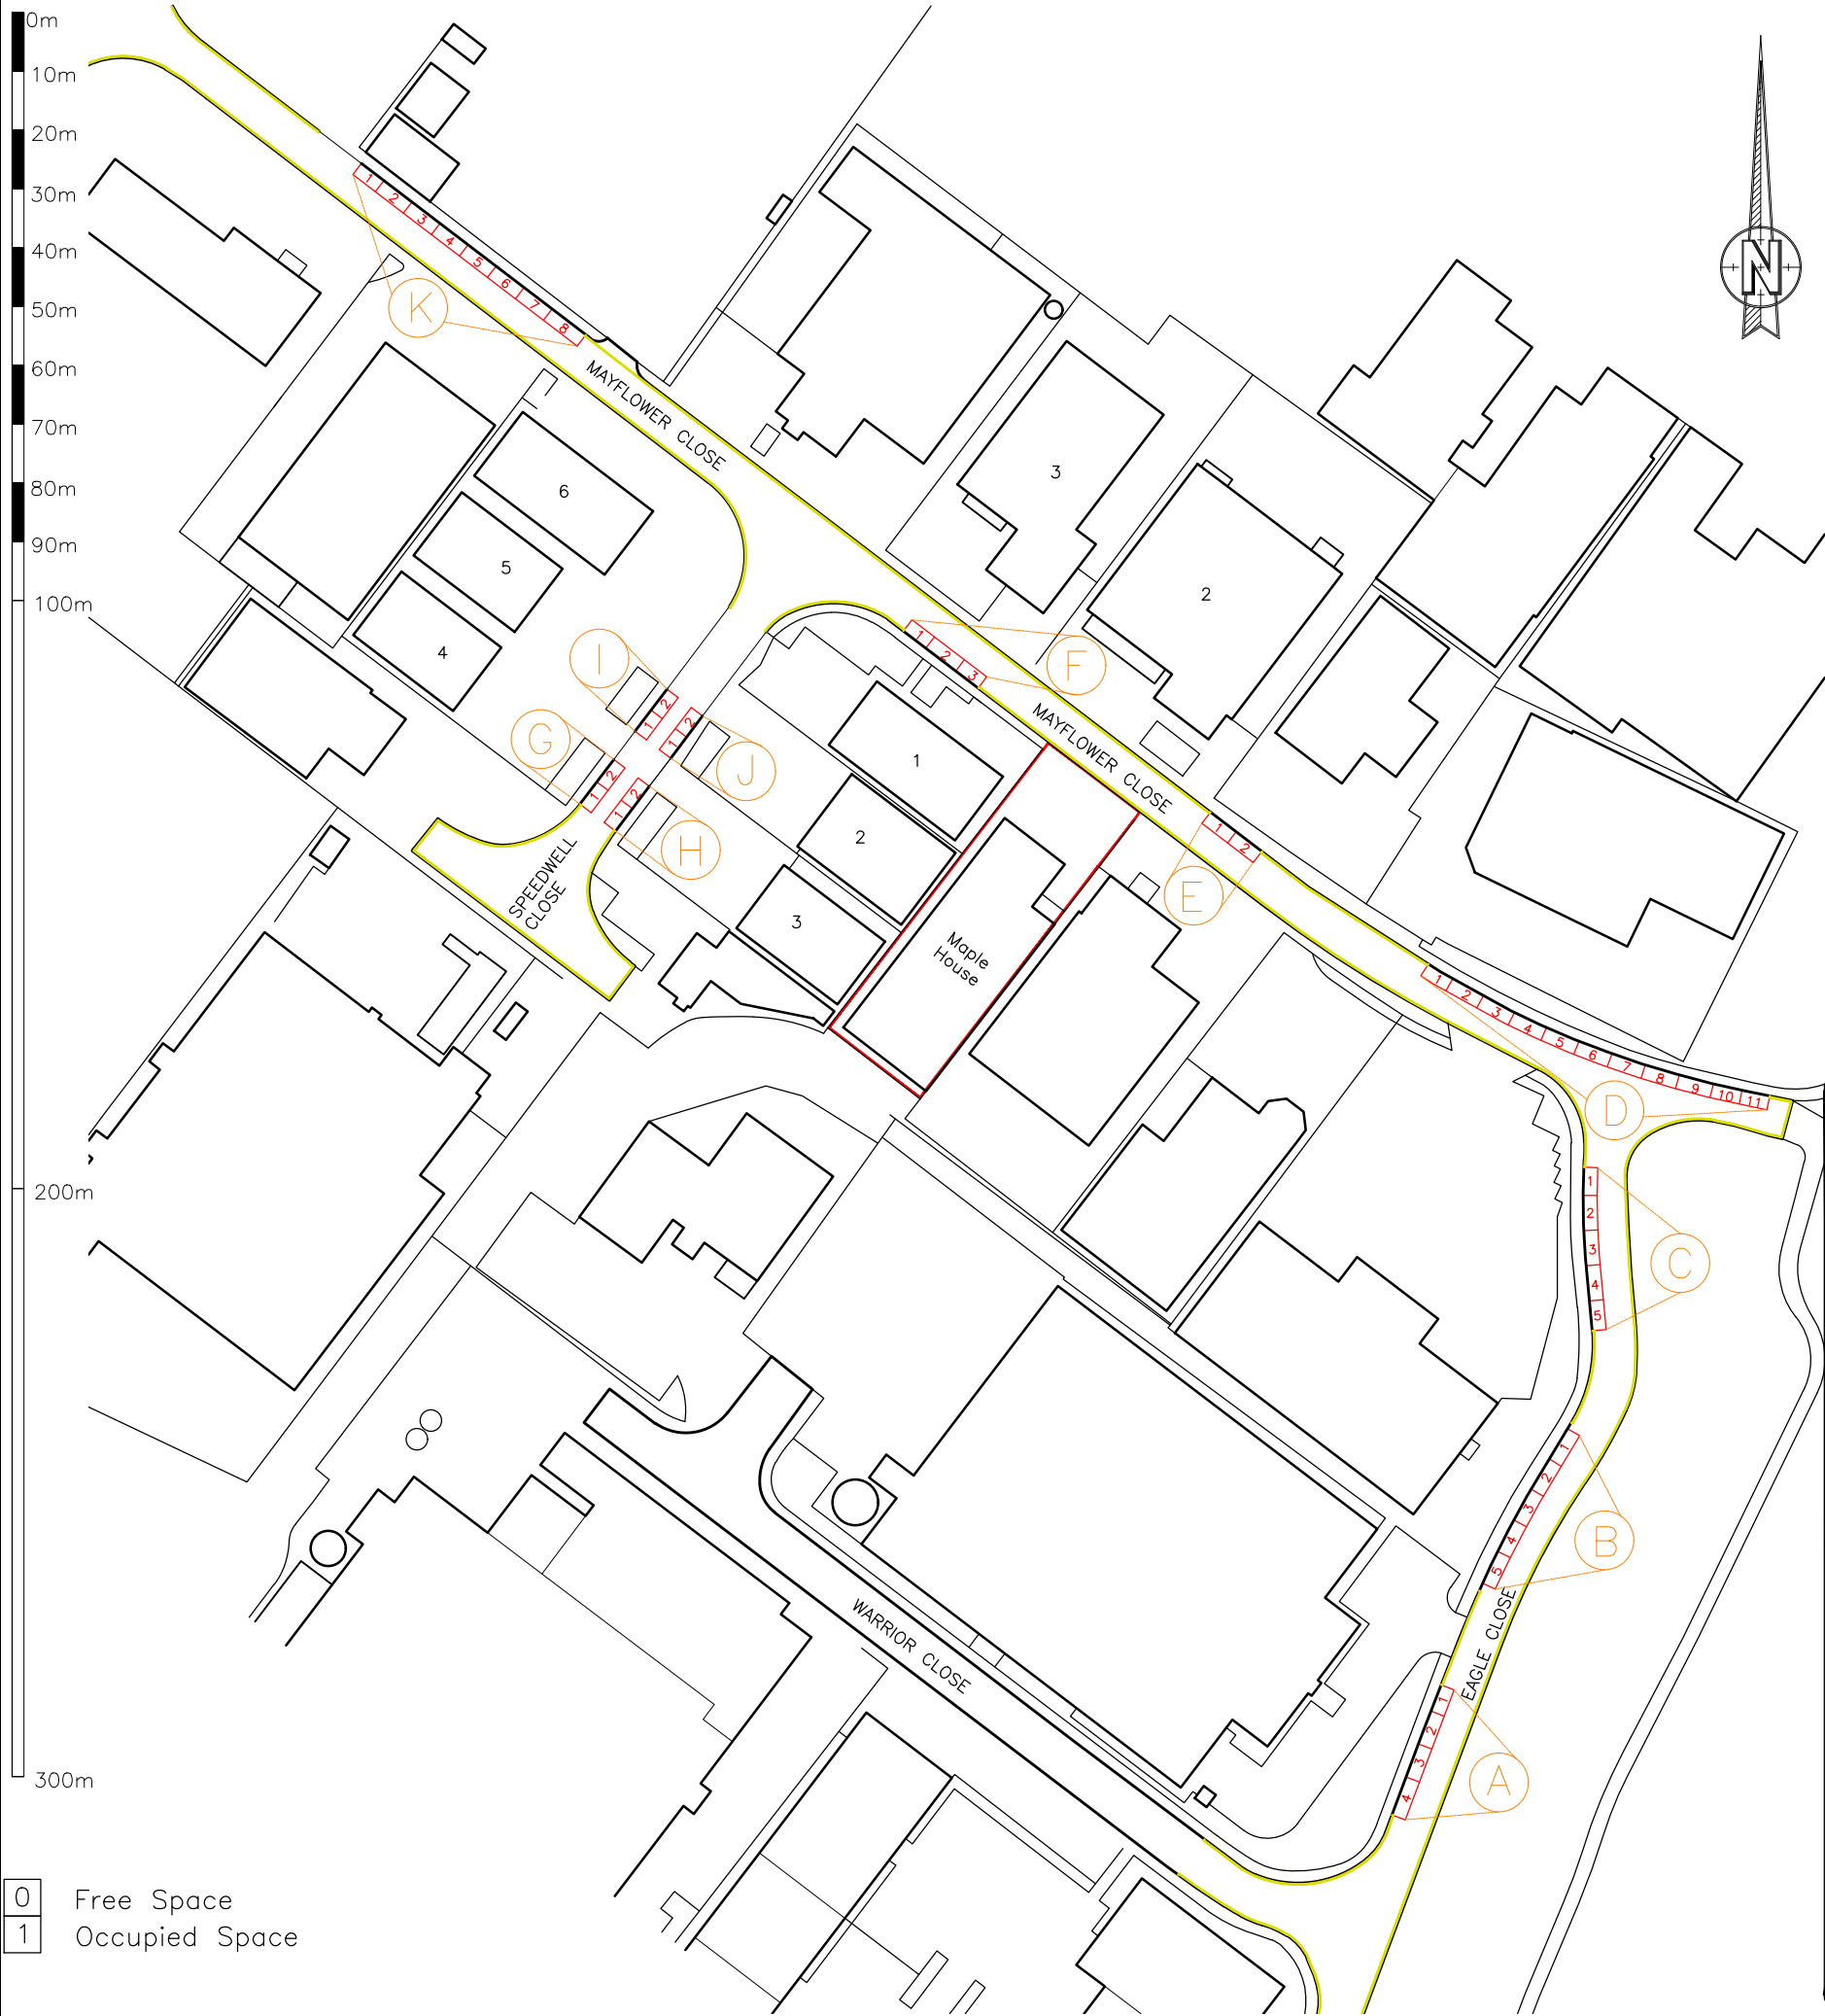

0 Free Space
1 Occupied Space

Rev	Revision	By	Date
-----	----------	----	------

K**NIGHT**
A**ARCHITECTURAL**
D**ESIGN**

K.A.D. Ltd.
First Floor Unit 7
The Quarterdeck
Port Solent
PO6 4TP

T: 01489 660194
E: admin@k-a-d.co.uk
W: www.k-a-d.co.uk

Client

STEVENS LETTINGS & MANAGEMENT

Project

MARYBAKE
MAYFLOWER CLOSE
CHANDLERS FORD

Drawing

LAMBETH TEST RESULTS

Scale

1:1250@A3

Date

JAN 2023

Project no.	Sequential	Bldg/Floor	Detail	Rev
KAD	01	A	LT	.