



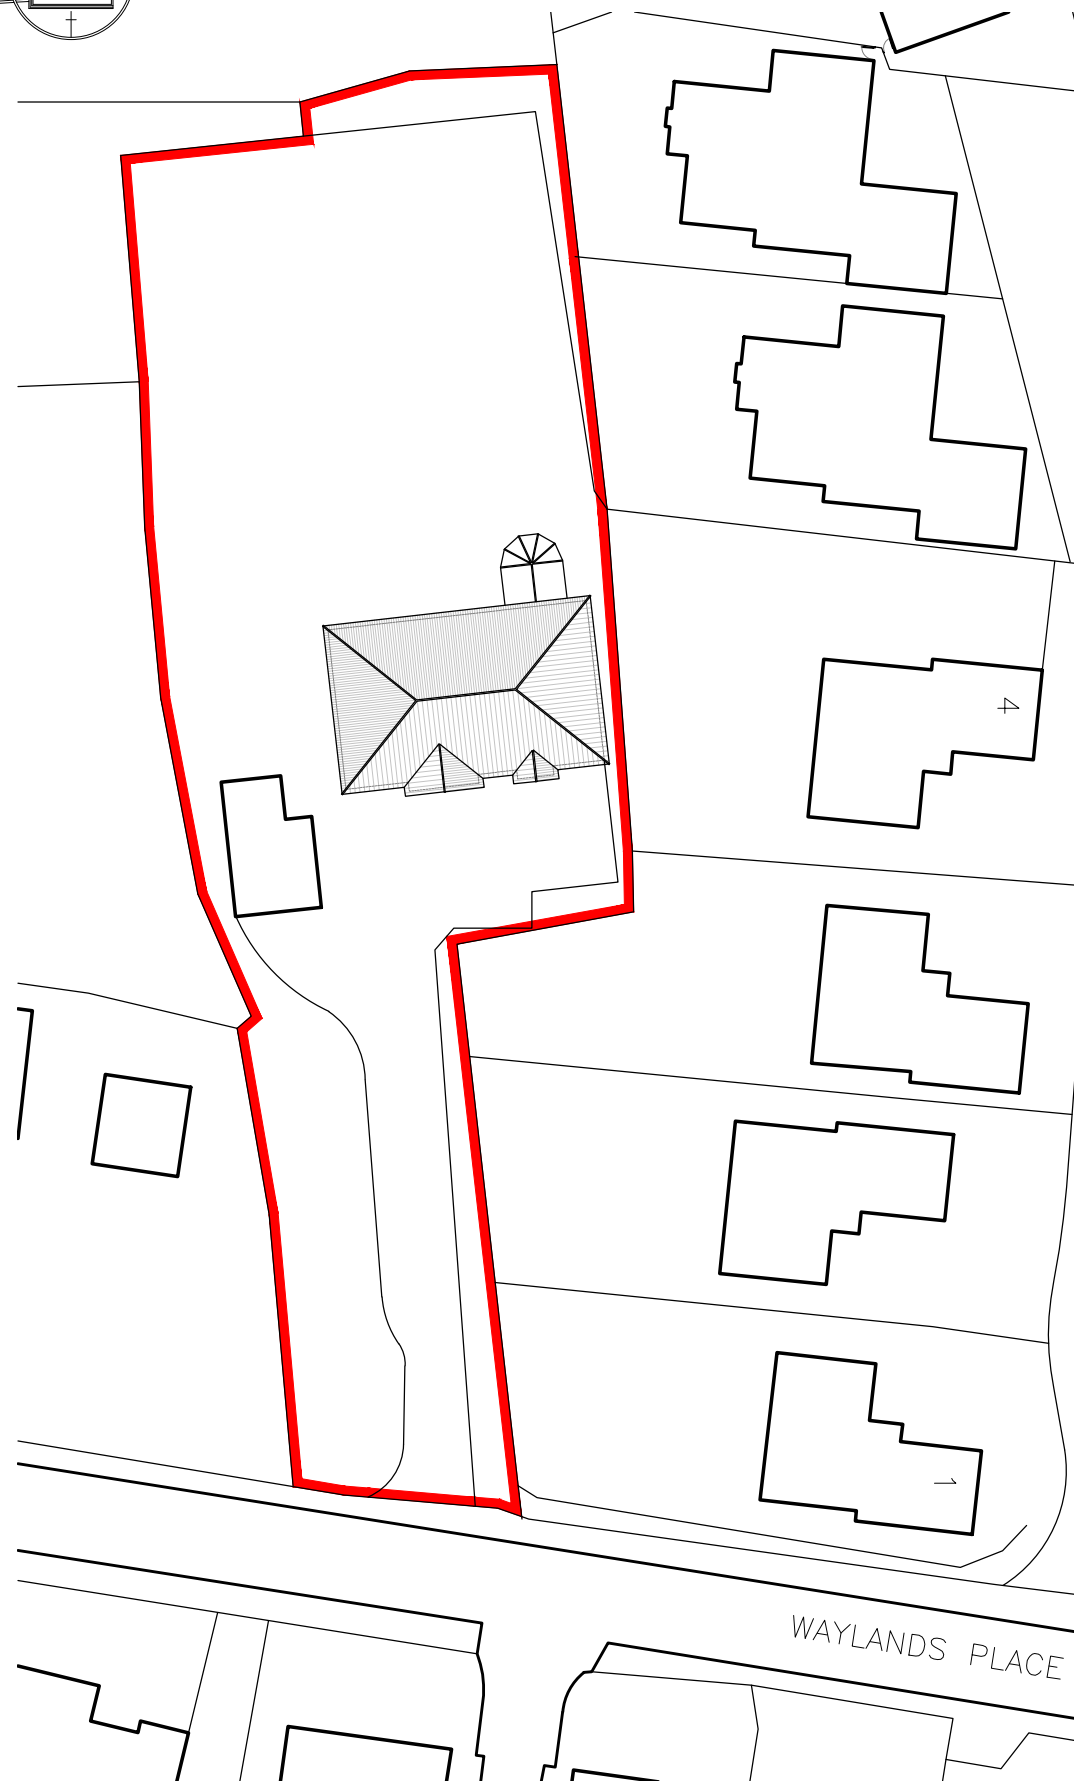

Existing Block Plan 1:500

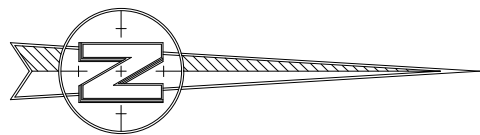

Proposed Block Plan 1:500

Rev	Revision	By	Date

K NIGHT
A RCHITECTURAL
D ESIGN

K.A.D. Ltd.
First Floor Unit 7
The Quarterdeck
Port Solent
PO6 4TP
T: 01489 660194
E: admin@k-a-d.co.uk
W: www.k-a-d.co.uk

Client
MR AND MRS M. O'DONNELL

Project
**76 BURSLEDON ROAD
HEDGE END
SOUTHAMPTON
SO30 0BZ**

Drawing
**EXISTING AND PROPOSED BLOCK
PLANS**

Scale
1:500@A3

Date
NOV 2022

Project no.	Sequential	Bldg/Floor	Detail	Rev
KAD	03	A	PP	C