


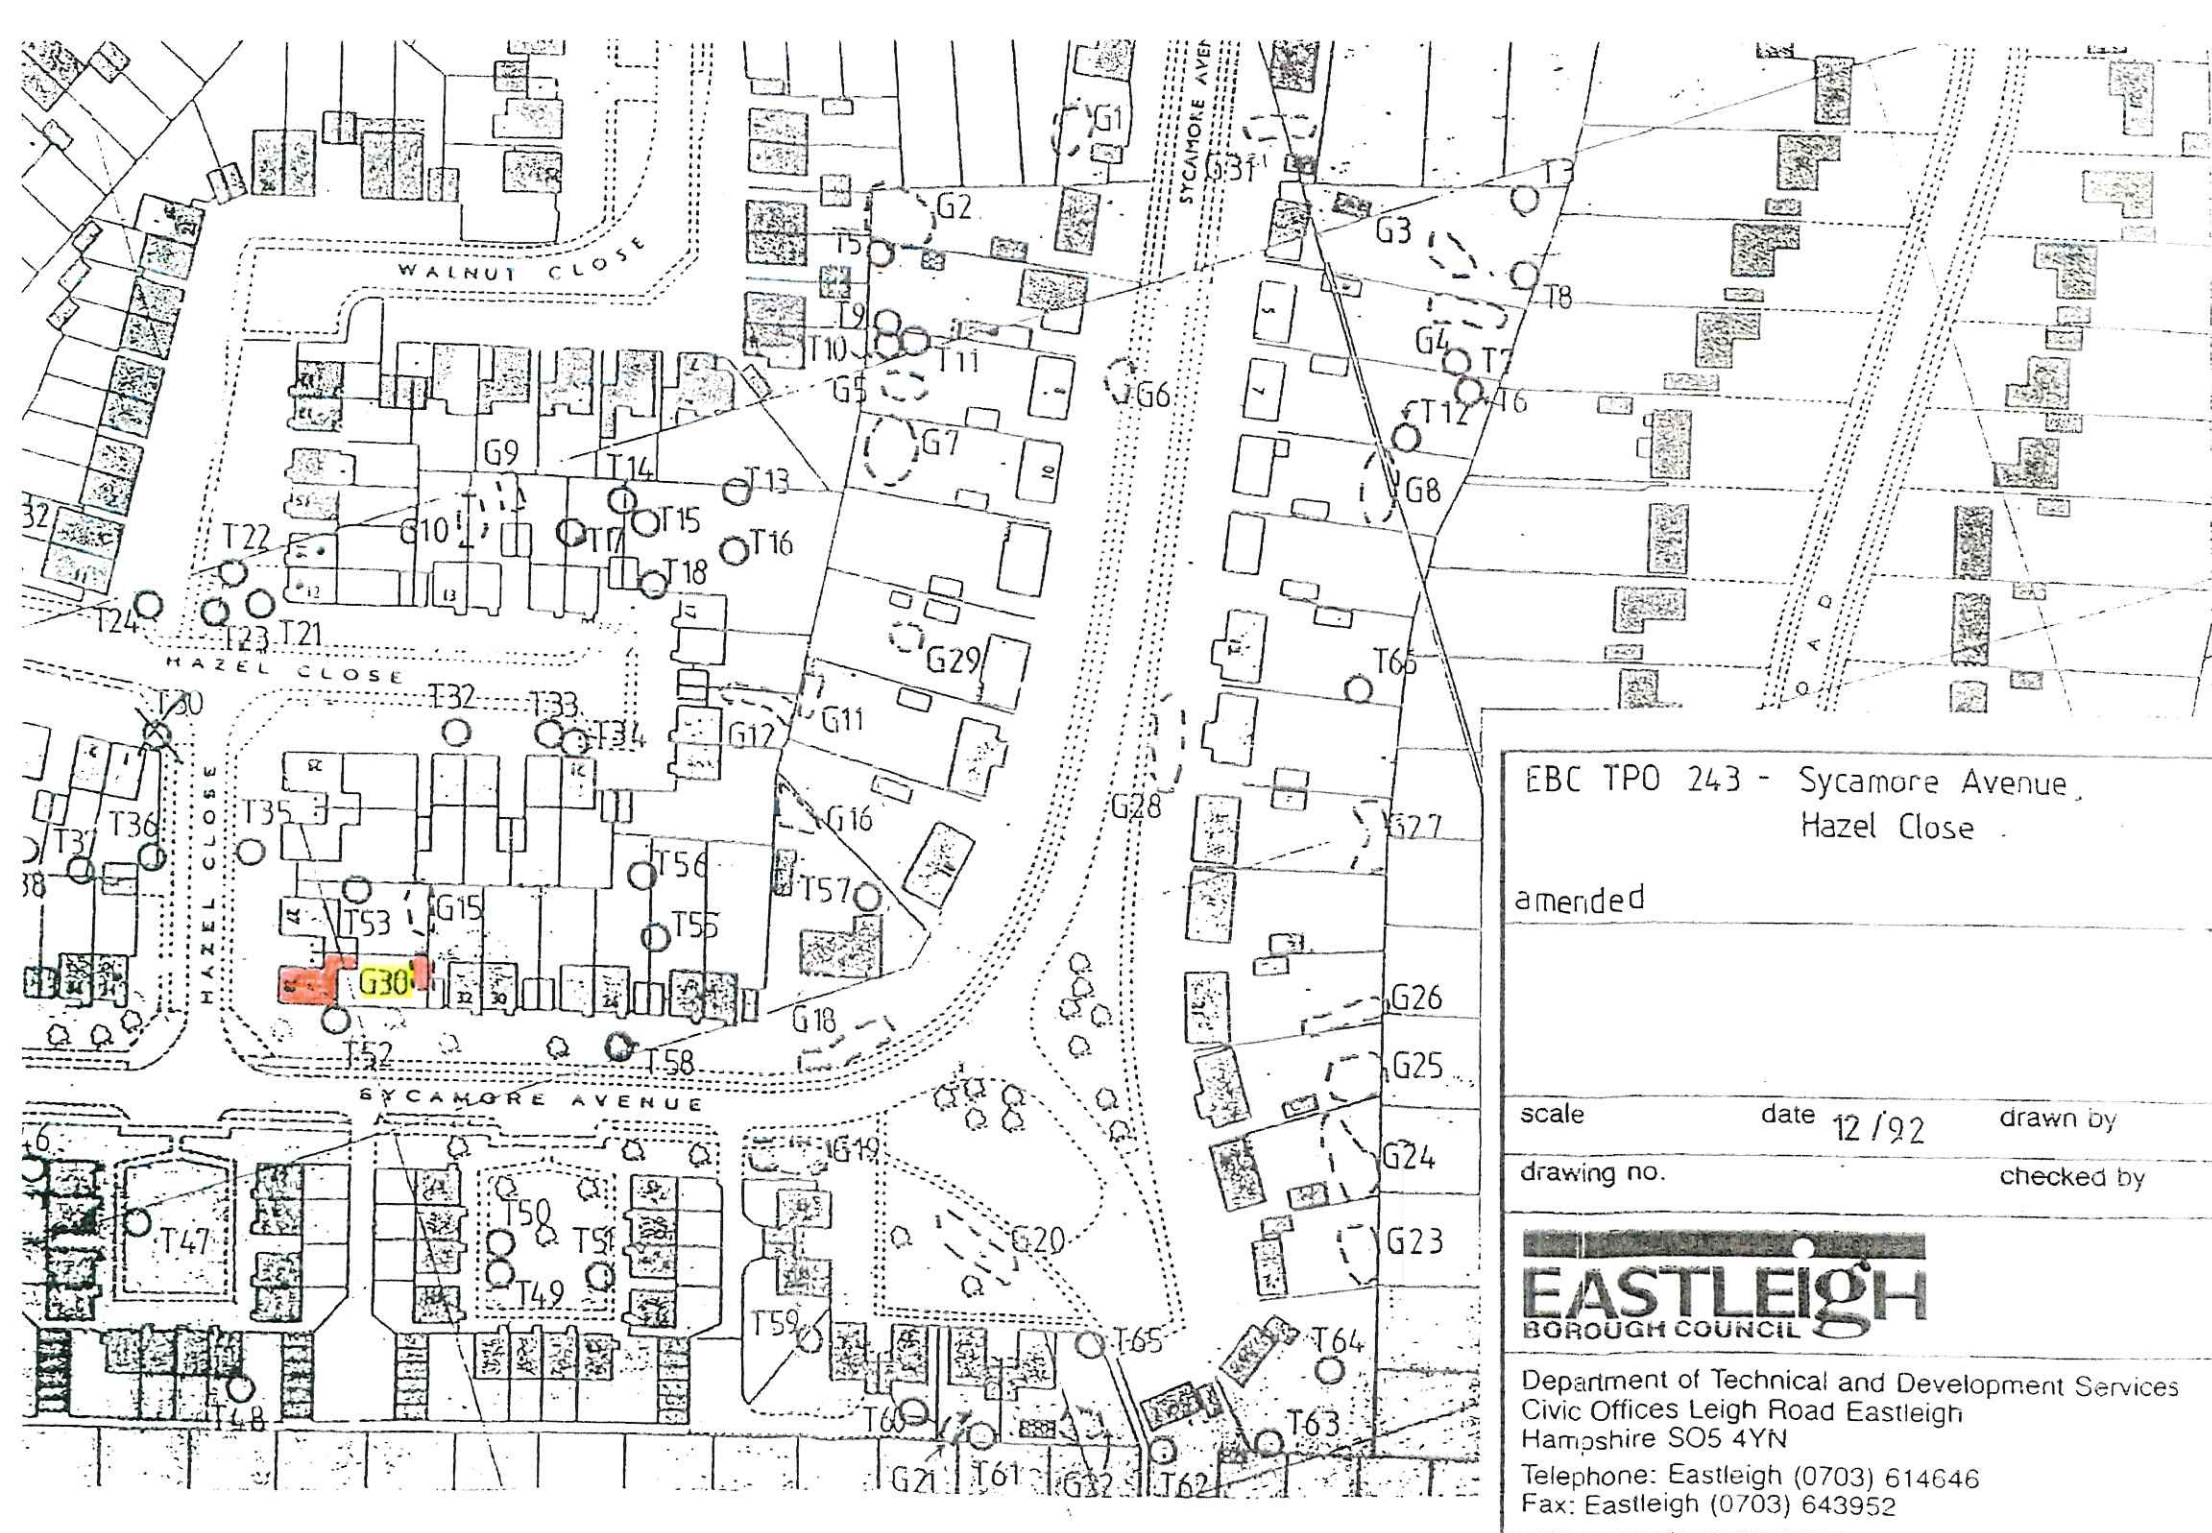

EBC TPO 243 - Sycamore Avenue,
Hazel Close

amended

scale

date 12 / 92

drawn by

drawing no.

checked by

EASTLEIGH
BOROUGH COUNCIL

Department of Technical and Development Services
Civic Offices Leigh Road Eastleigh
Hampshire SO5 4YN

Telephone: Eastleigh (0703) 614646
Fax: Eastleigh (0703) 643952