





Front Elevation 1:100

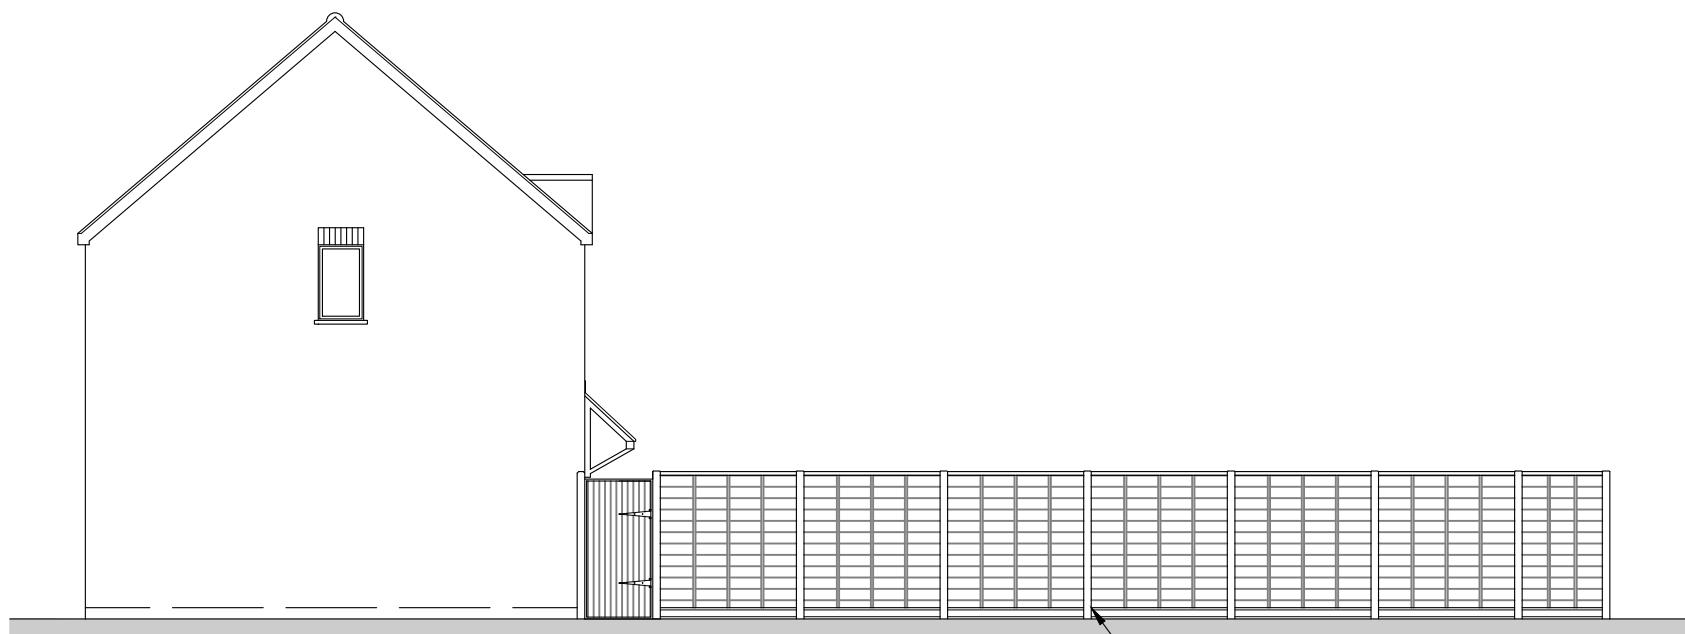


Side Elevation 1:100

1800mm high close boarded
panel fence with 150mm
concrete ground board.

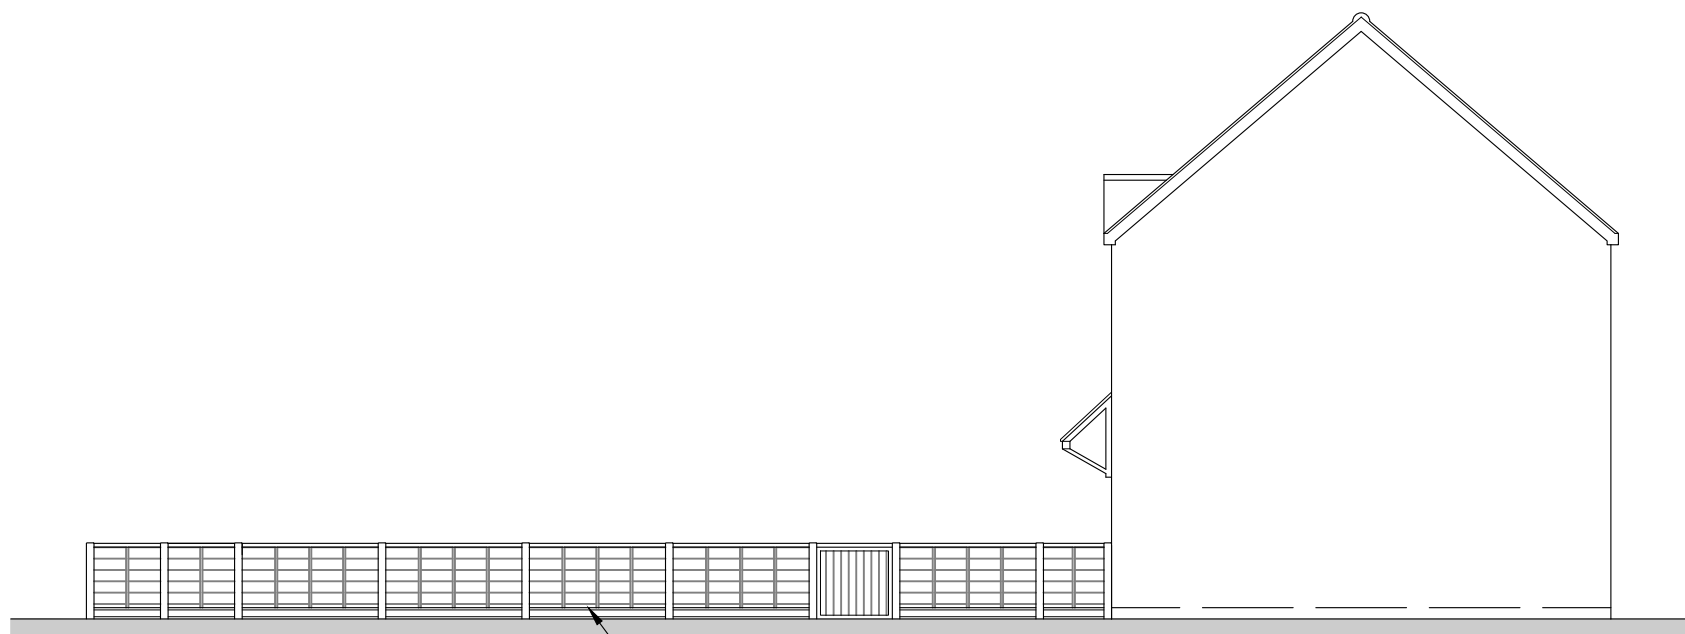


Side Elevation 1:100

850mm high close boarded
panel fence with 150mm
concrete ground board.

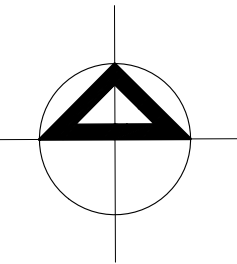


North

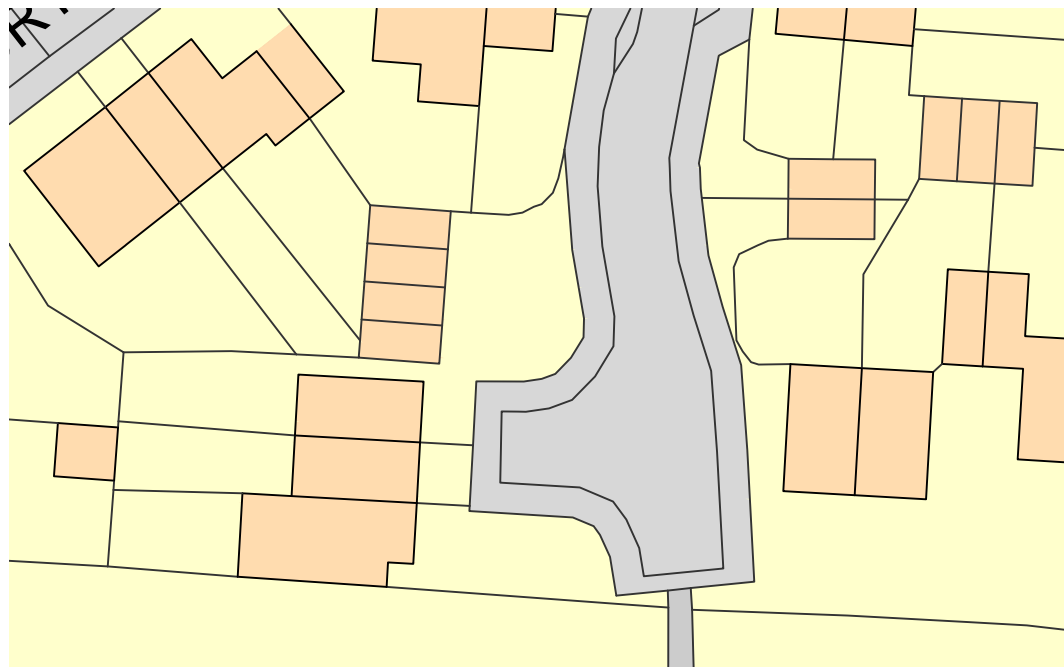

Site Plan 1:500



Location Plan 1:1250

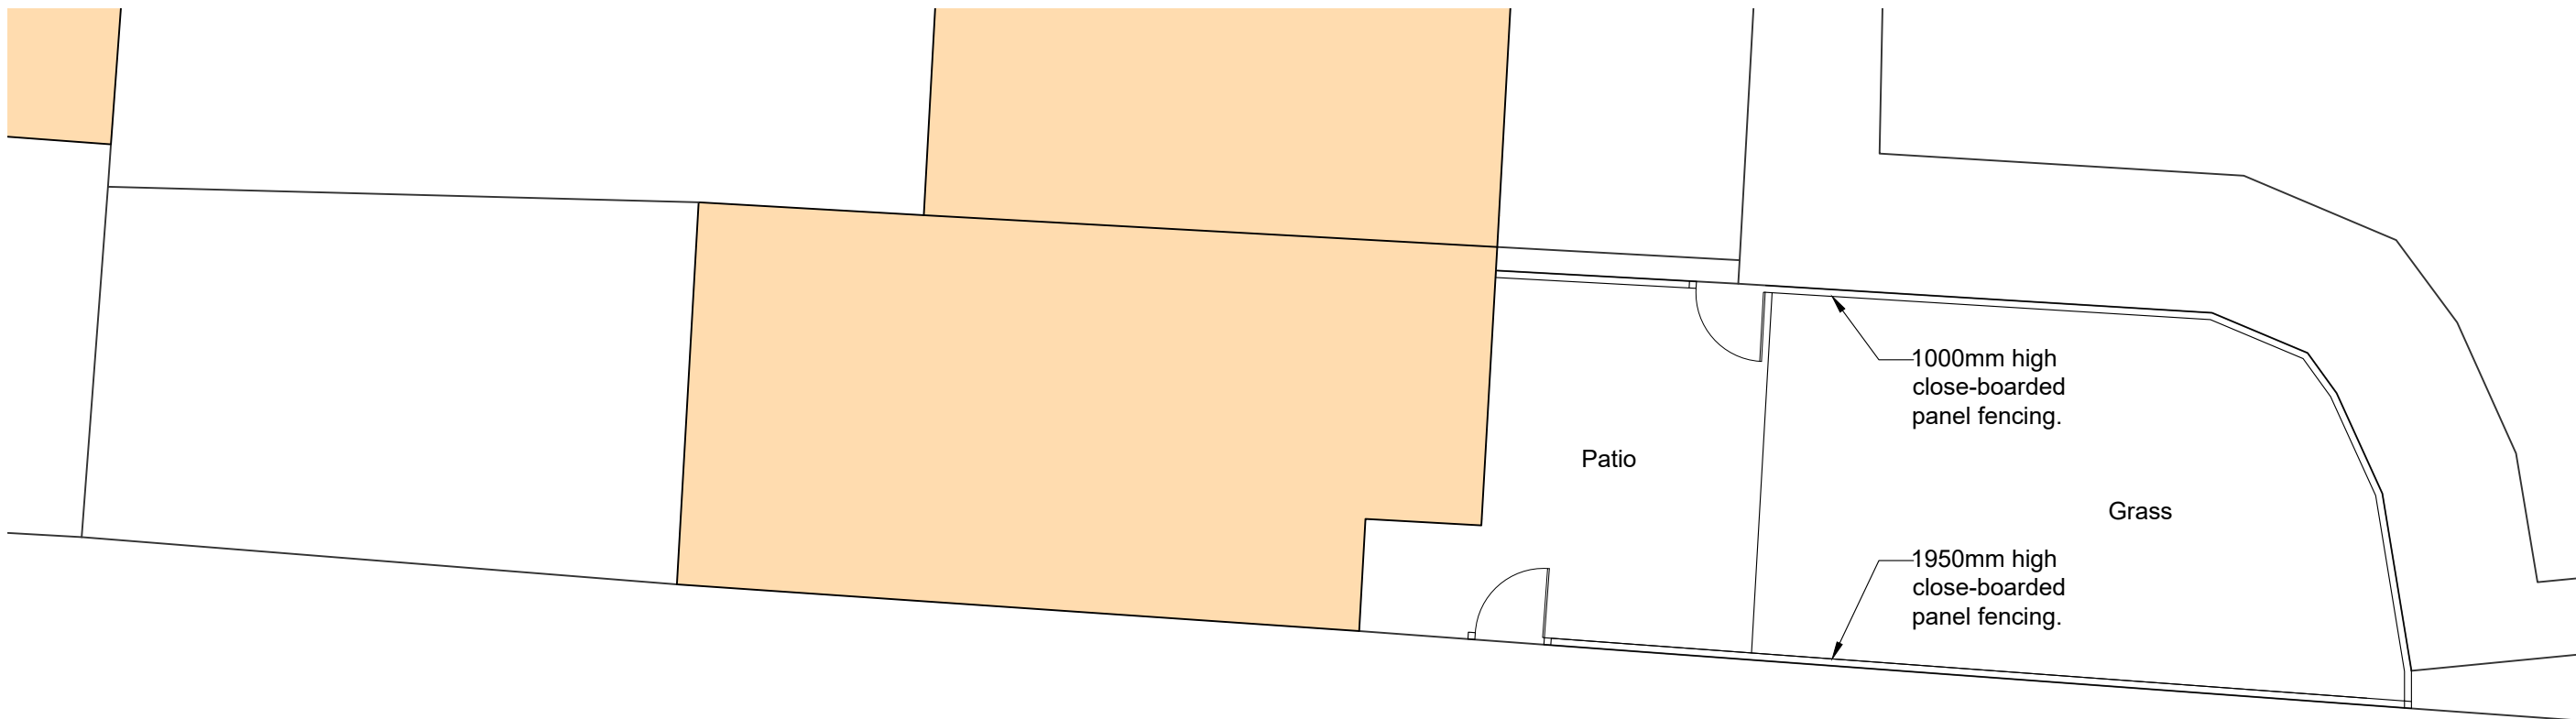

Ground Floor Plan 1:100

1000mm high
close-boarded
panel fencing.

1950mm high
close-boarded
panel fencing.

Patio

Grass

Rev D	Fencing reduced in height	26/01/23
Rev C	Client amendments	02/11/22
Rev B	Fencing reduced in height	30/06/22
Rev A	North point added	12/01/22

Rev	Notes	Date
-----	-------	------

Mr & Mrs Ciccarelli
client

Proposed Alterations To 37 Centaury Gardens, Horton Heath, Eastleigh, SO50 7NY
contract

Planning Drawing Plans & Elevations
title

December 2021	As Shown @A1
CCH	01D
contract ref	drawing

**SKD**design
Architectural & Building Consultancy
Unit 2 Howe Lane Farm - Maidenhead - SL6 3JP
01628 436827 - stuart@skddesign.co.uk - www.skddesign.co.uk