


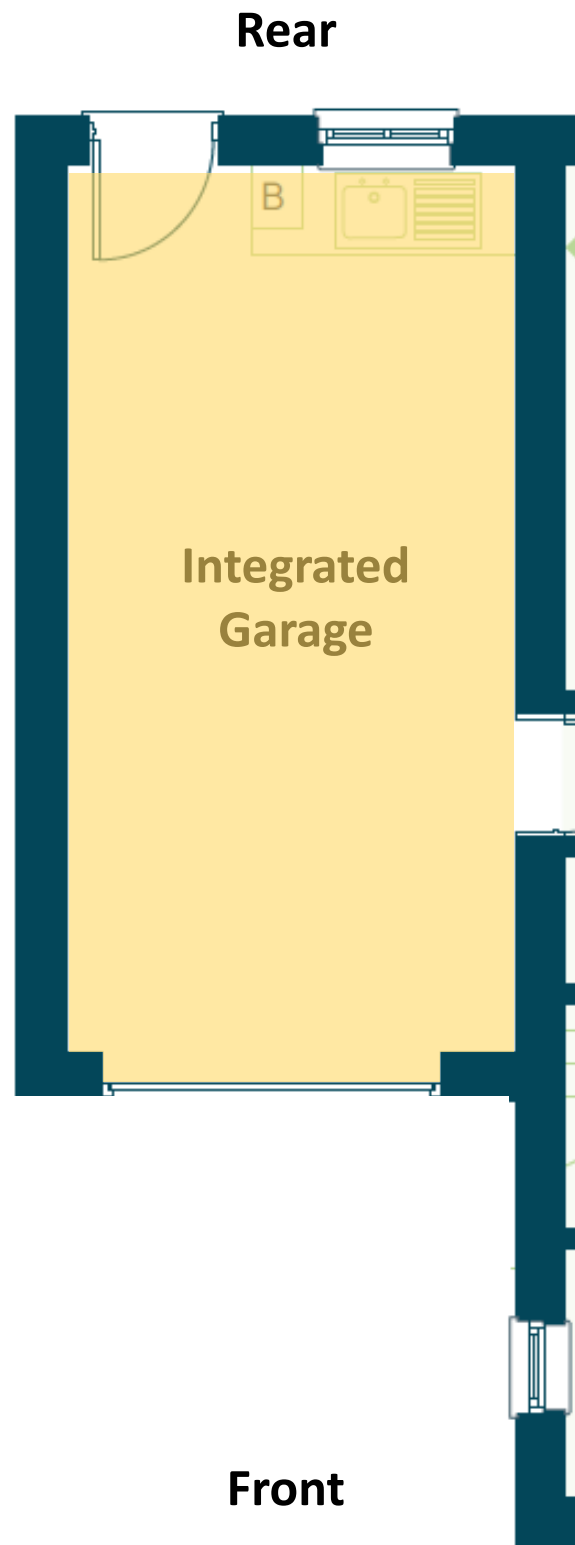

Proposed Placement of Insulation

Scale of 1:50 on A4

