




loveyourworkspace

SPACEWAY SOUTH LTD
Fernacre House, Unit 11,
Fernacre Business Park, Budds Lane,
Romsey. Hampshire SO51 0HA
T: 01794 835600
E: sales@spaceway.co.uk

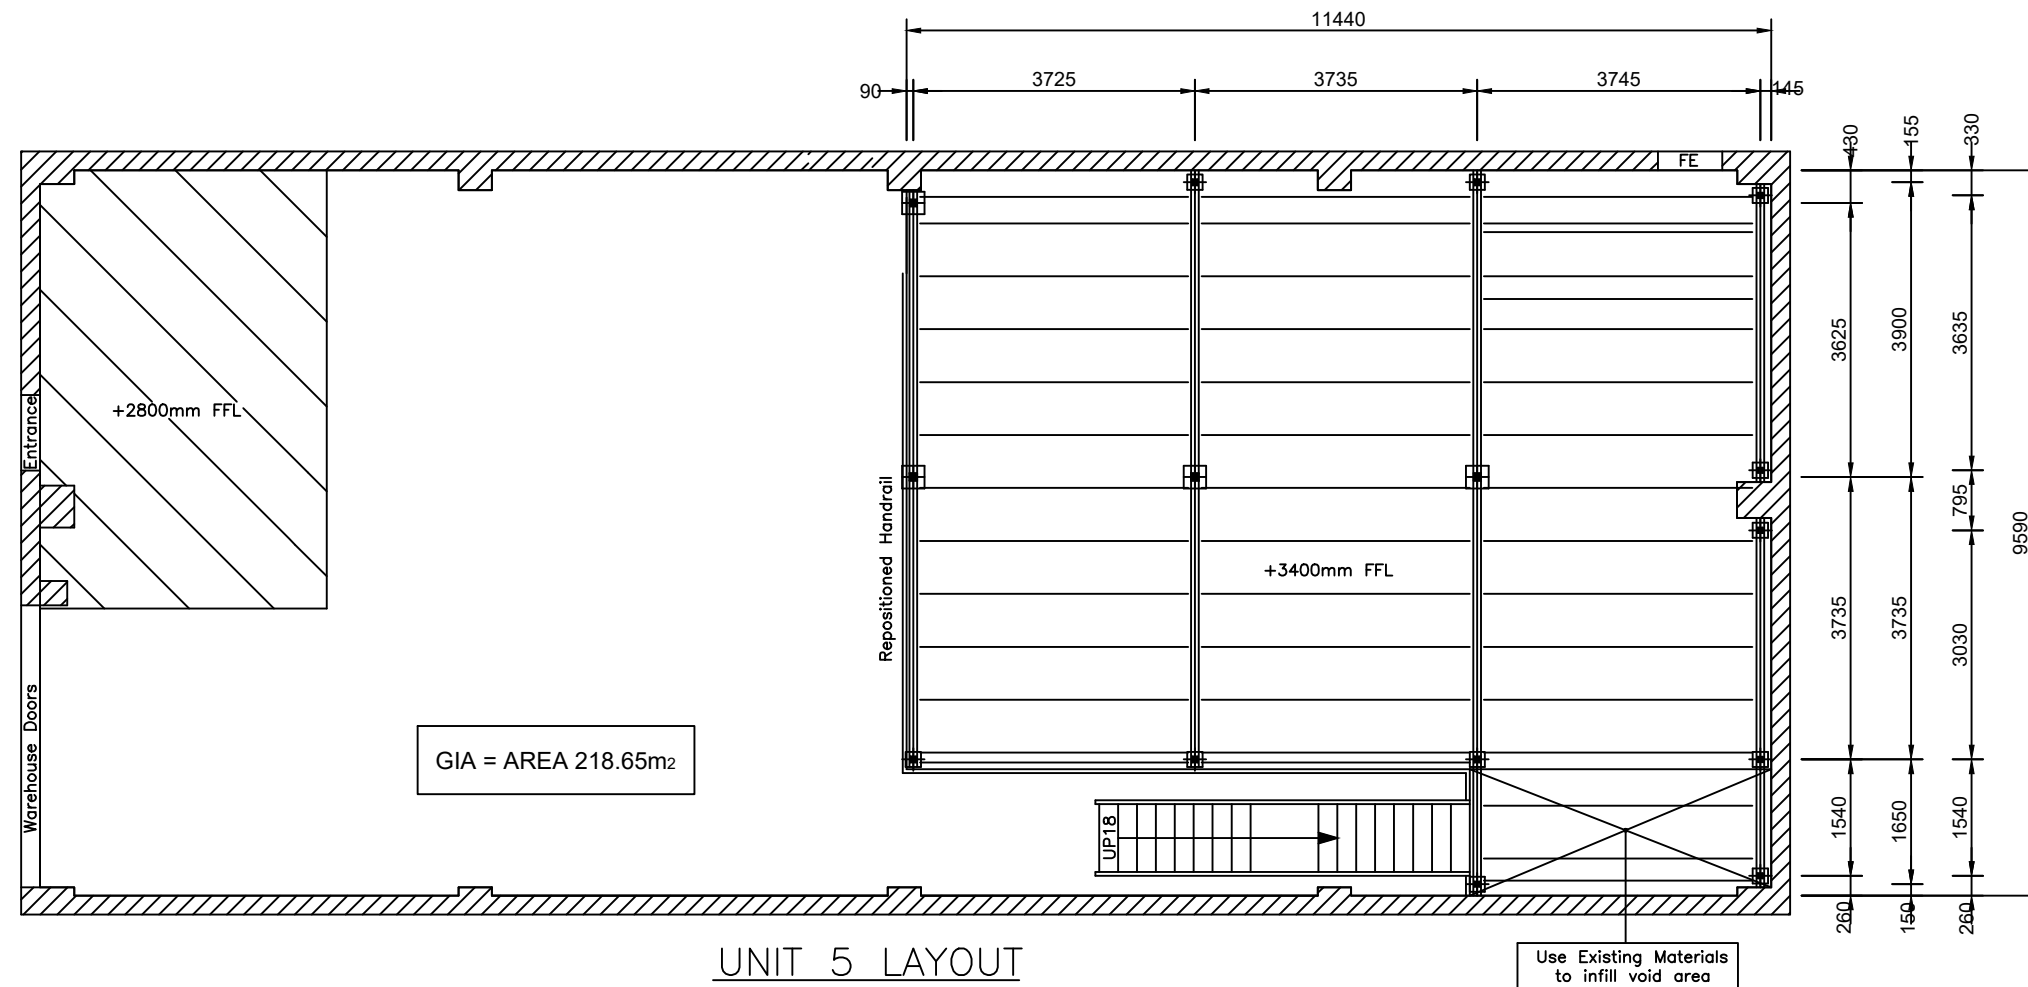

COPY RIGHT RESERVED
This drawing is the property of **SPACEWAY SOUTH LTD** which must be returned upon request. The Information is to be regarded as confidential, and must not be copied in part or whole, to any third party, without receiving prior written consent from our offices.
DO NOT SCALE FROM DRAWING - IF IN DOUBT ASK.
All steelwork dims are subject to change +/- 25mm in each direction, please check with our office if exact dims are required.

Rev	Date	Description	By	Chkd
.	.	.	.	.

Client Approval
Sign:
Print:
Date:

Client
**Member Trustees of
Spaceway South Ltd.**
Fernacre House
Unit 11, Fernacre Bus. Park
Budds Lane, Romsey.
Hampshire. SO51 0HA

Drawing Status
Preliminary

Site Address
UNIT 5,
BROOKWOOD IND.EST.
BROOKWOOD AVENUE,
EASTLEIGH. SO50 9EY
Date
11/01/2023

Drawing
Existing Plan Unit 5

Project
Brookwood Unit 5
Drawing Number
S5207_06
Scale
1:100 @ A3
Drawn By
AG