



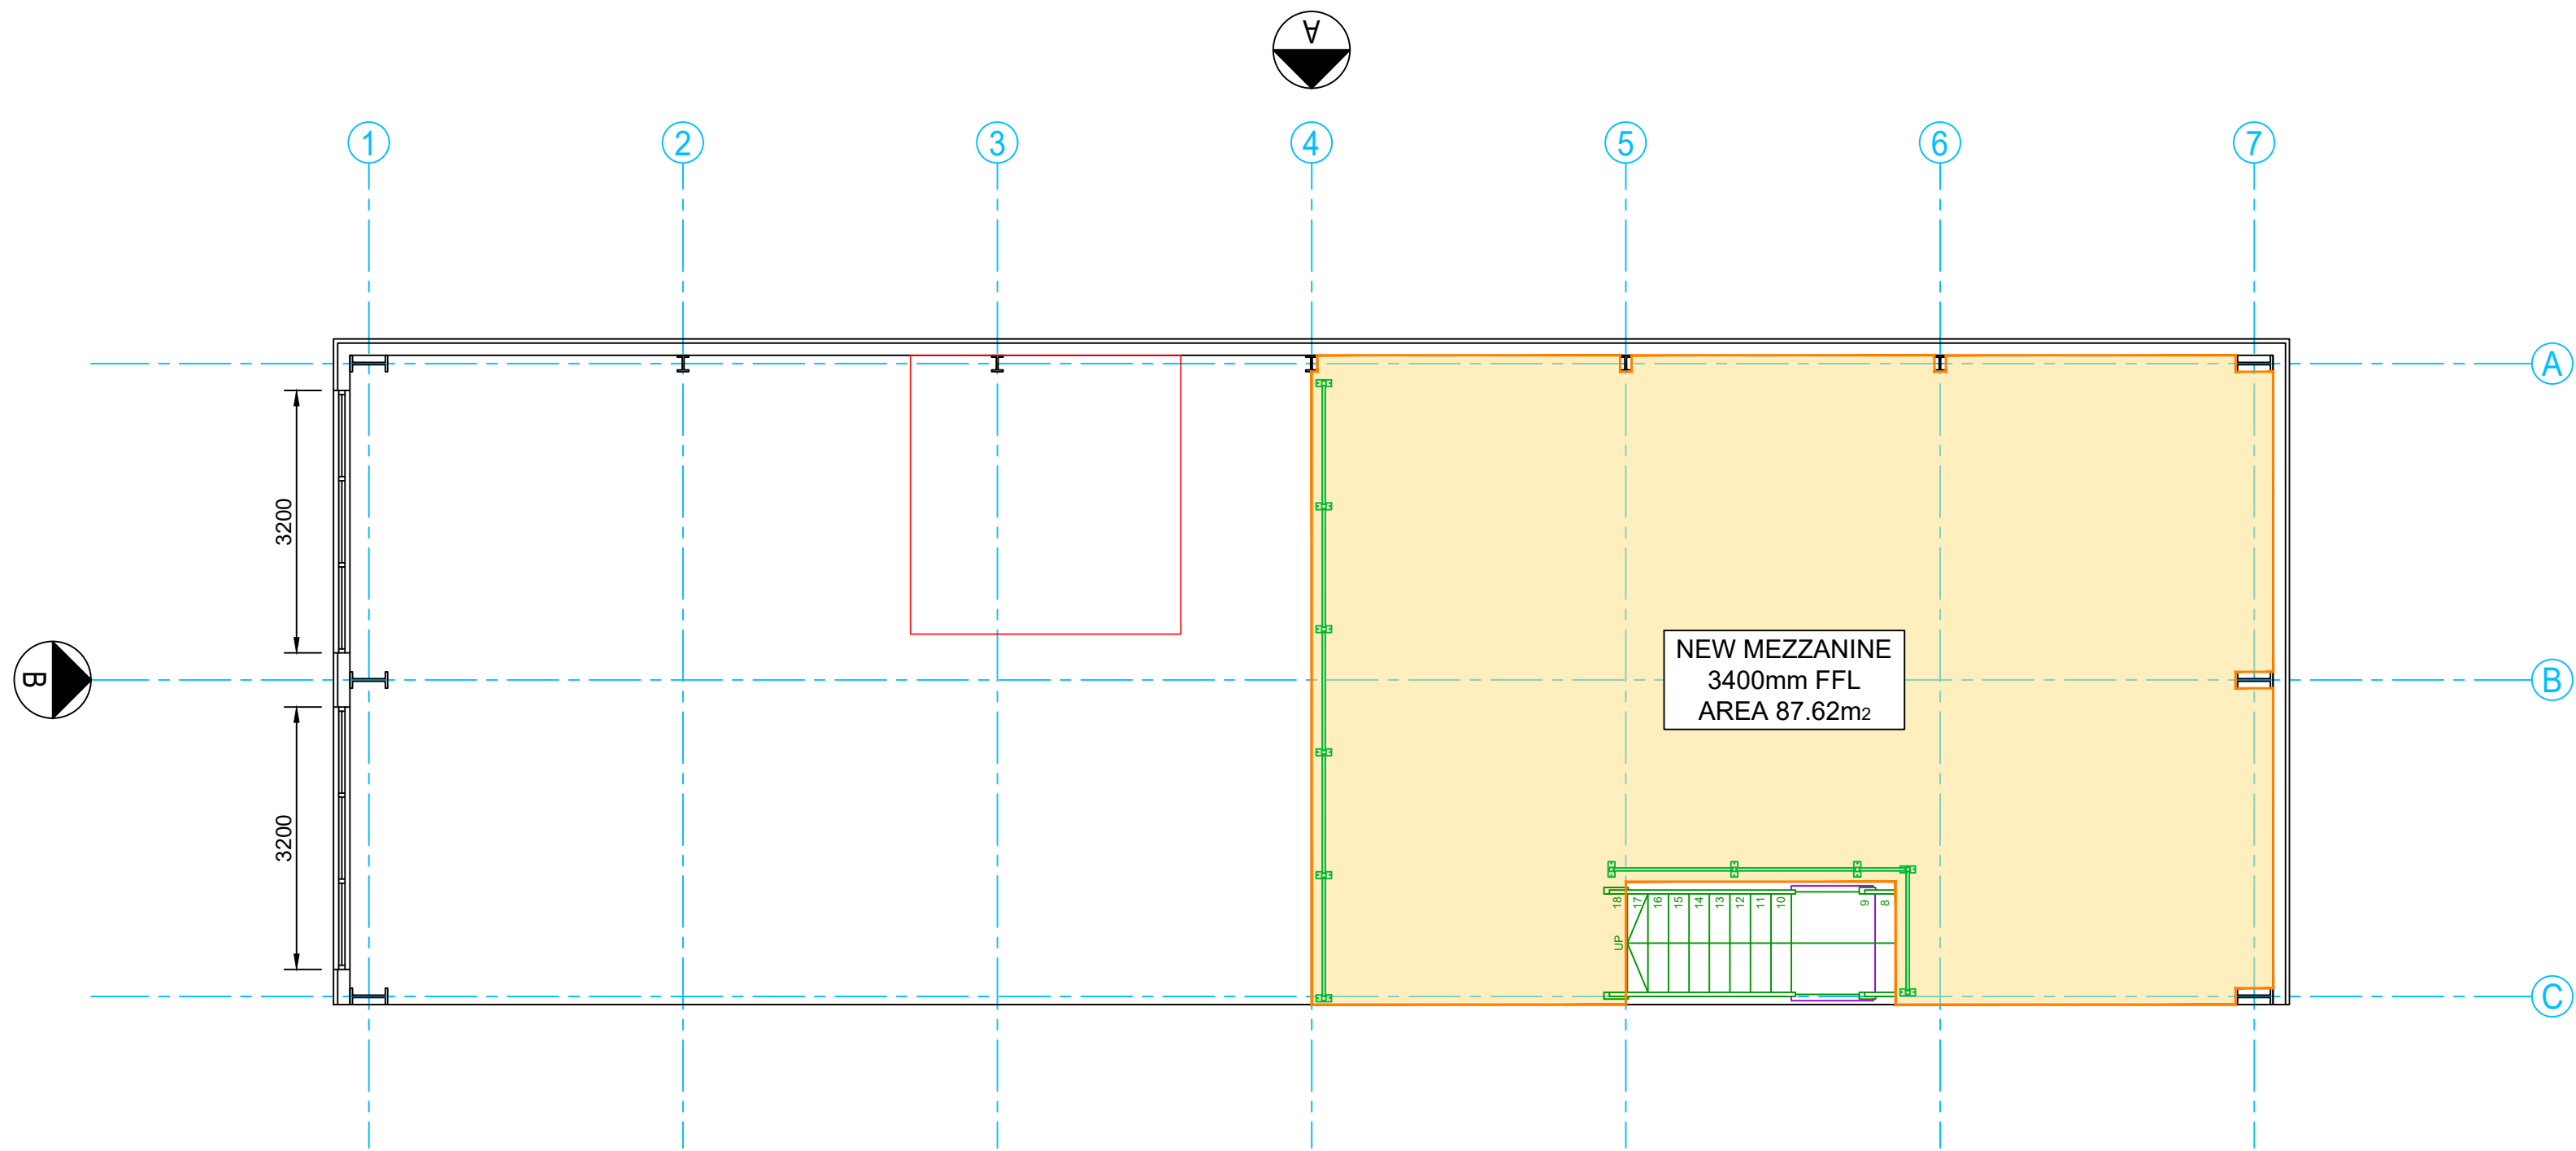

Proposed Building Outline - First Floor

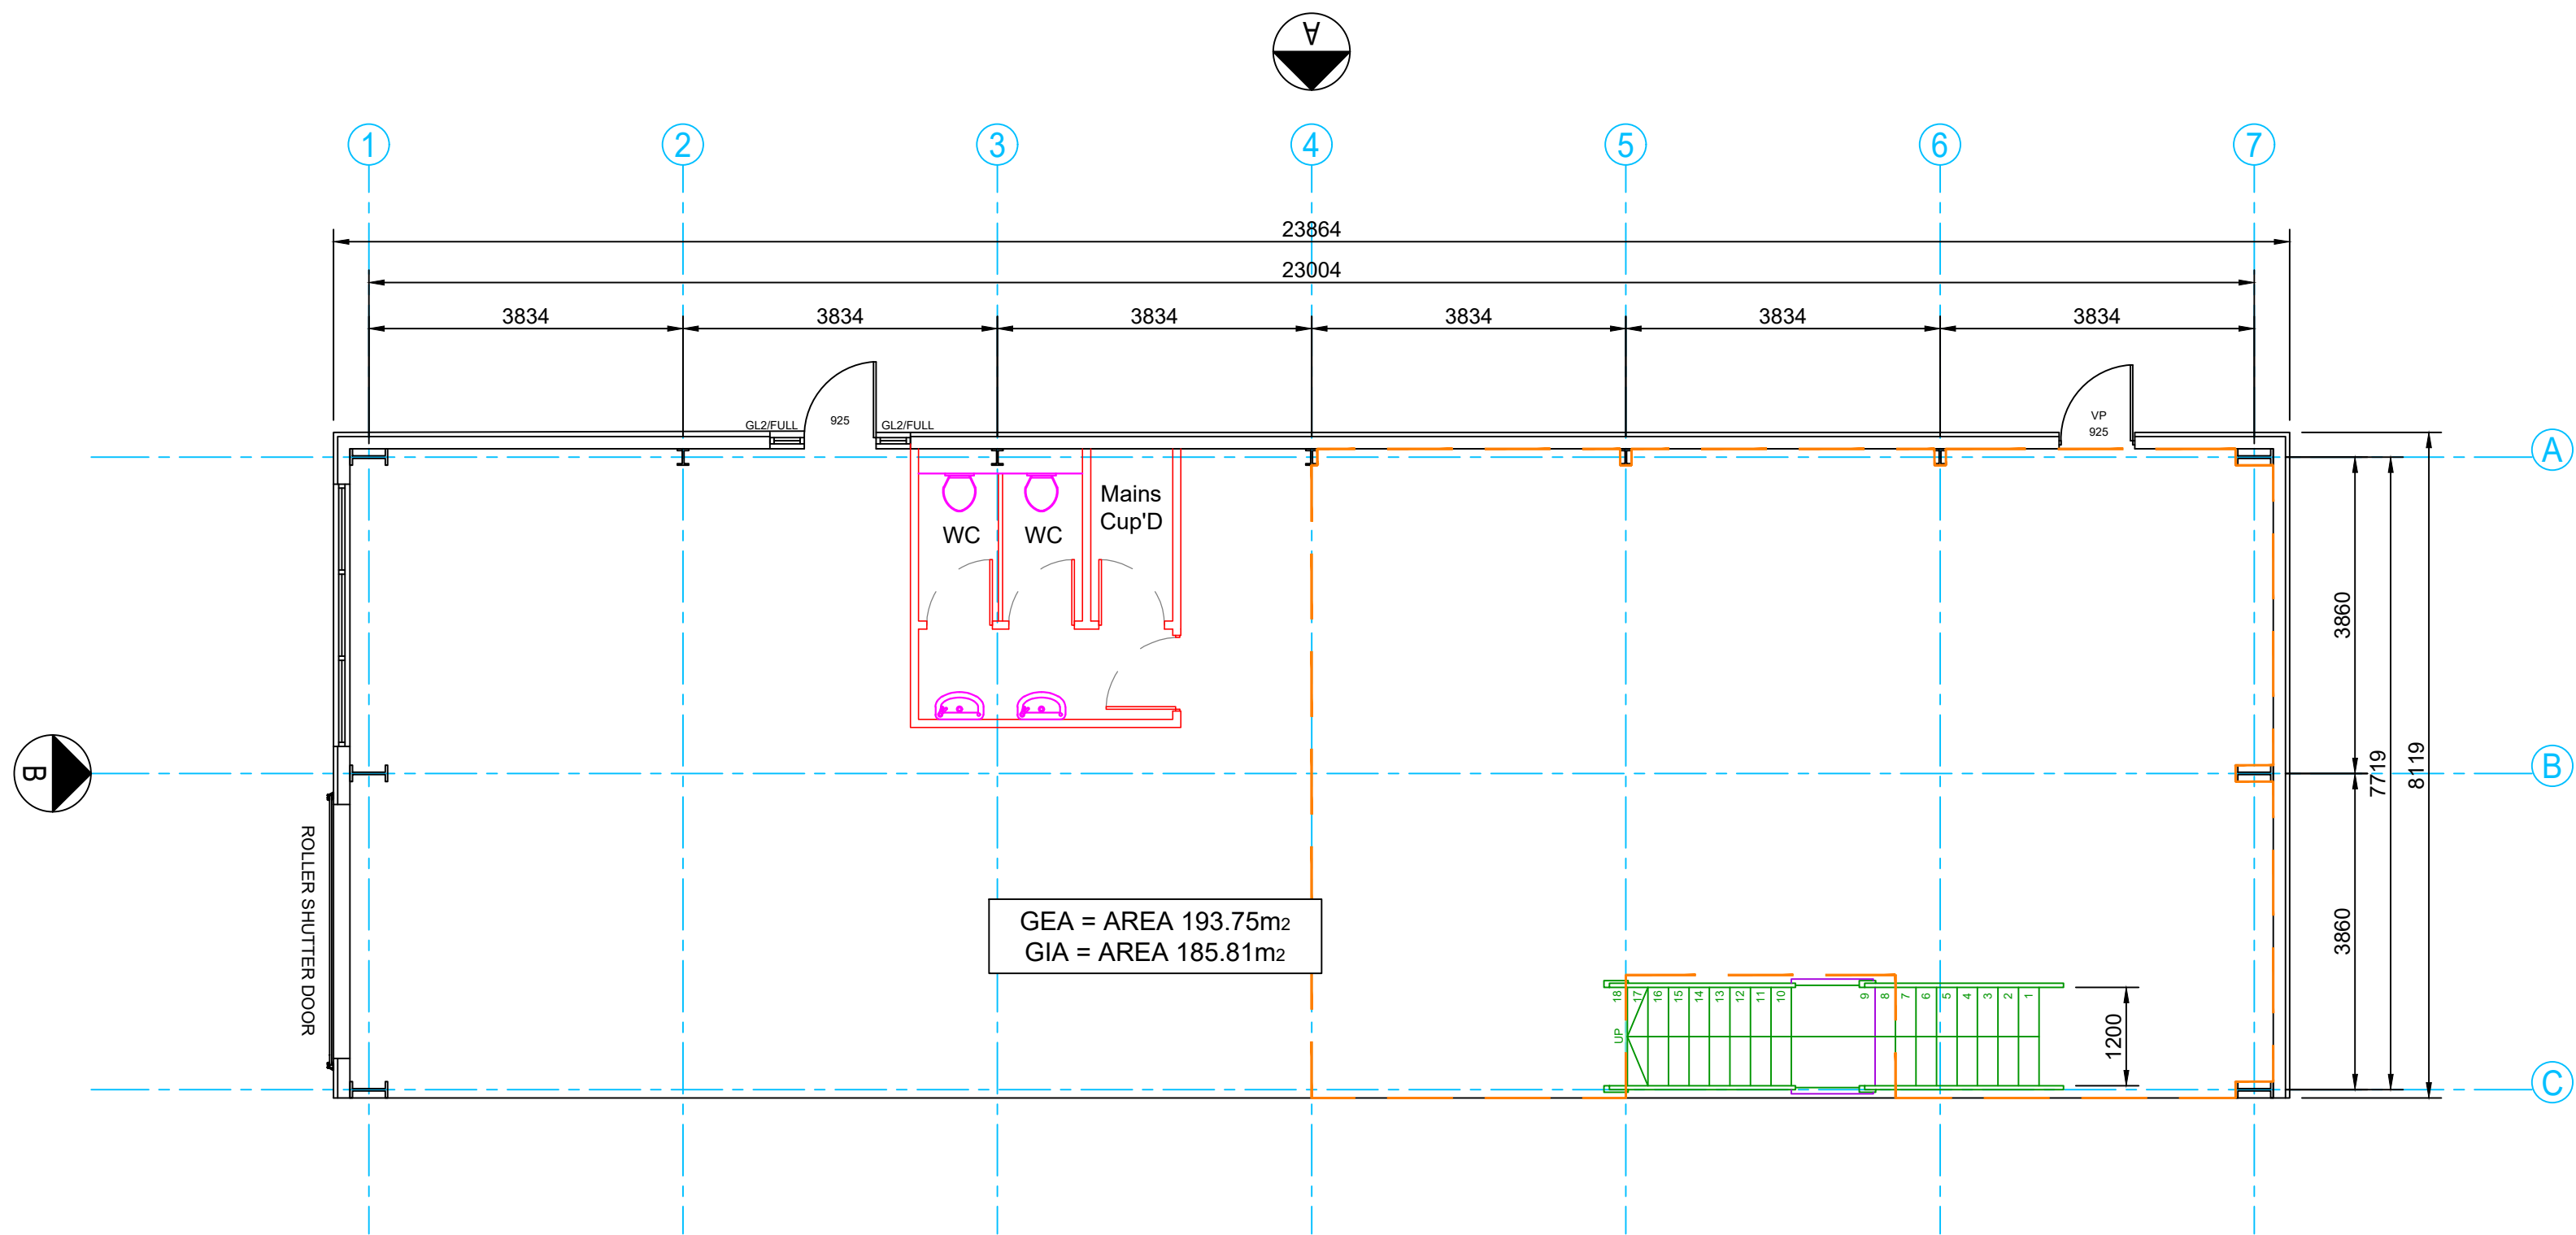

Proposed Building Outline - Ground Floor