




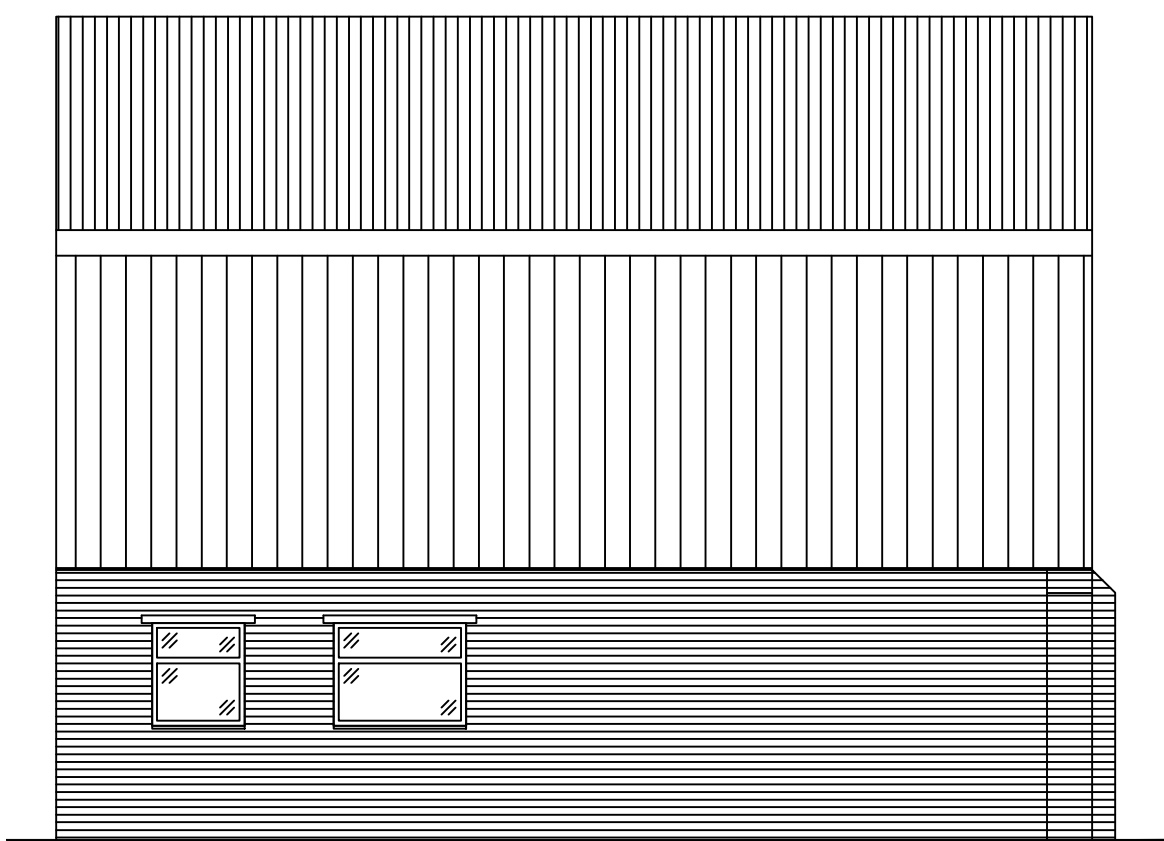

Existing Rear Elevation

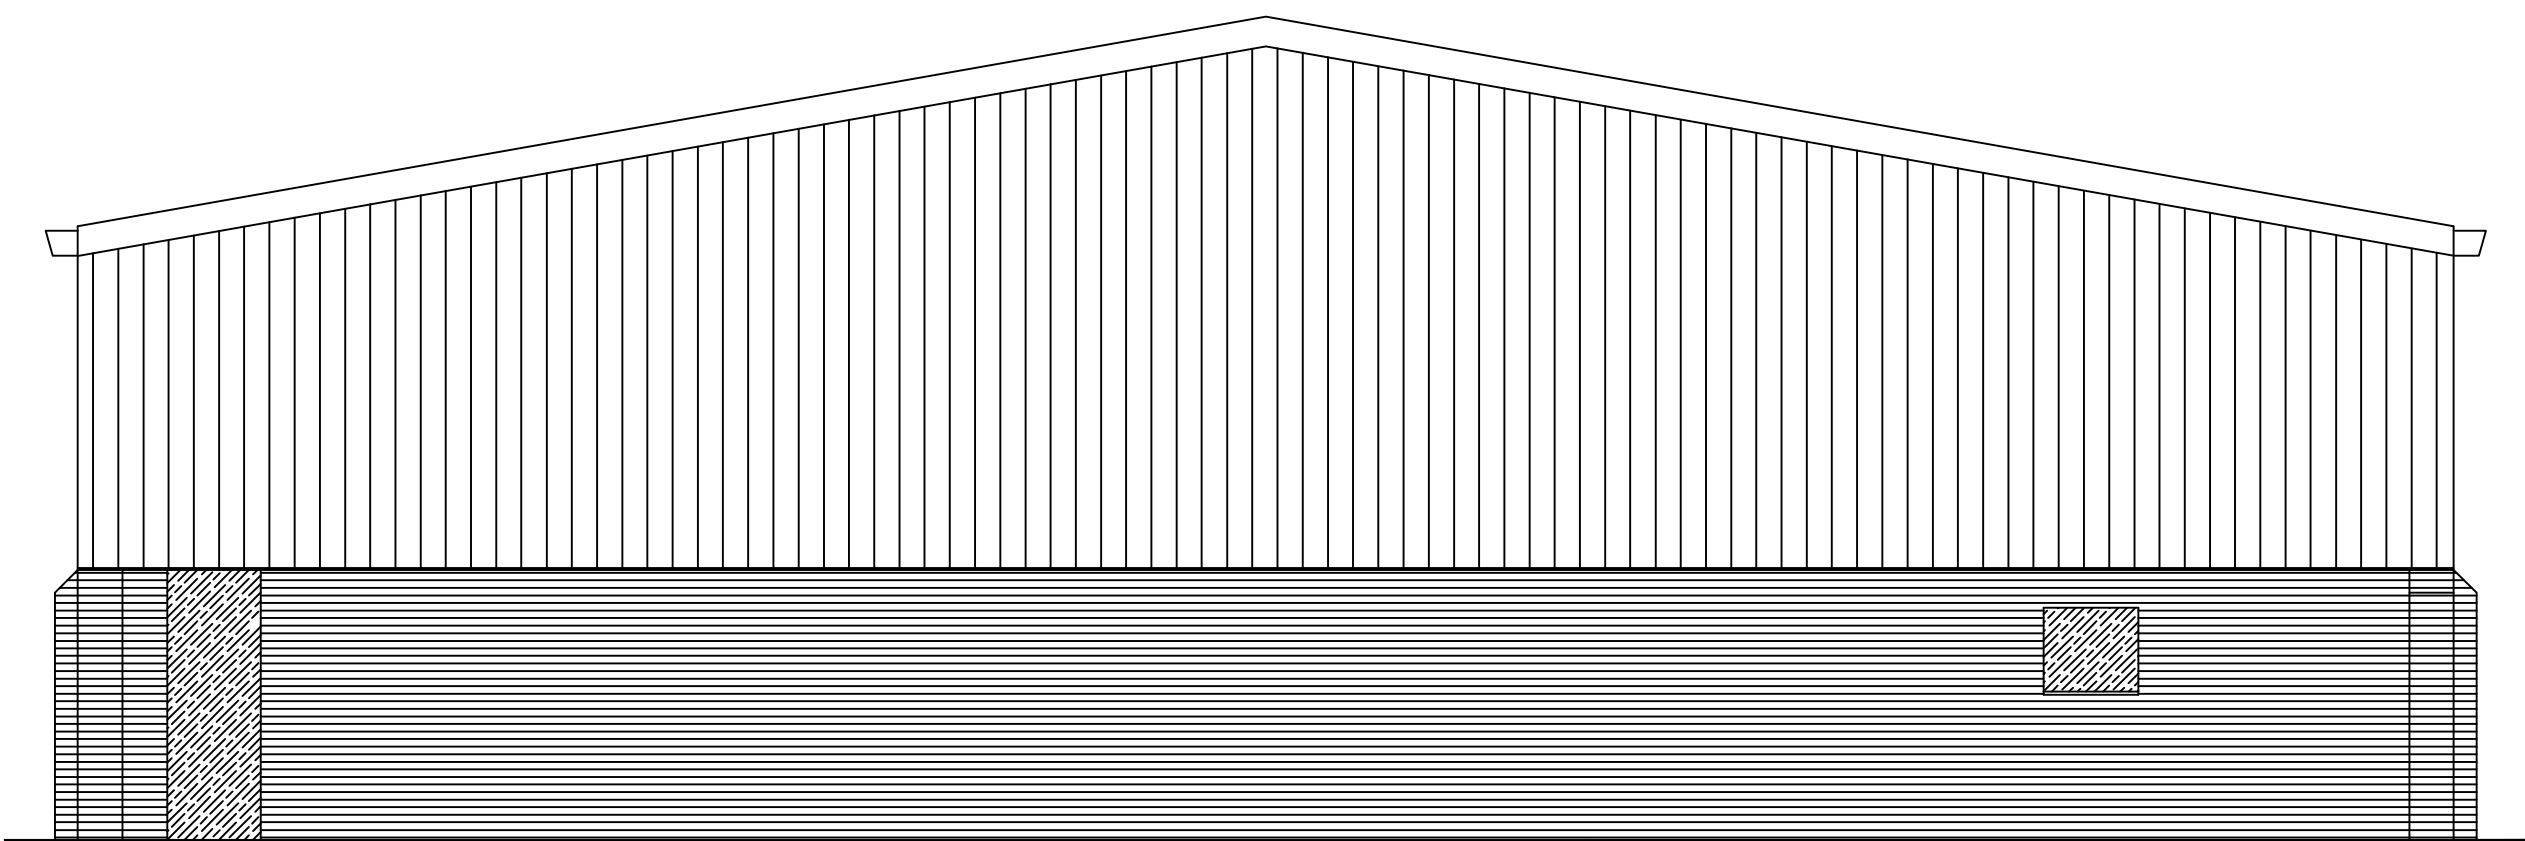

Existing Side Elevation

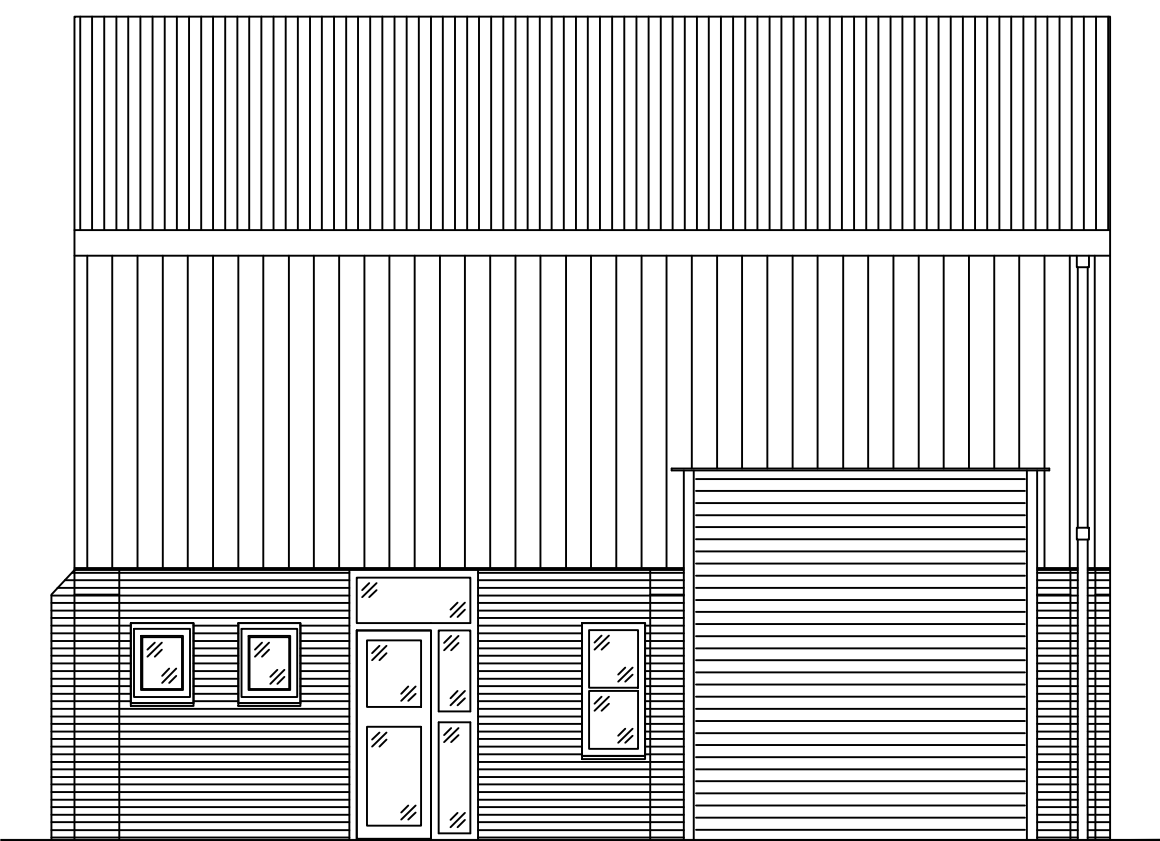

Existing Front Elevation