
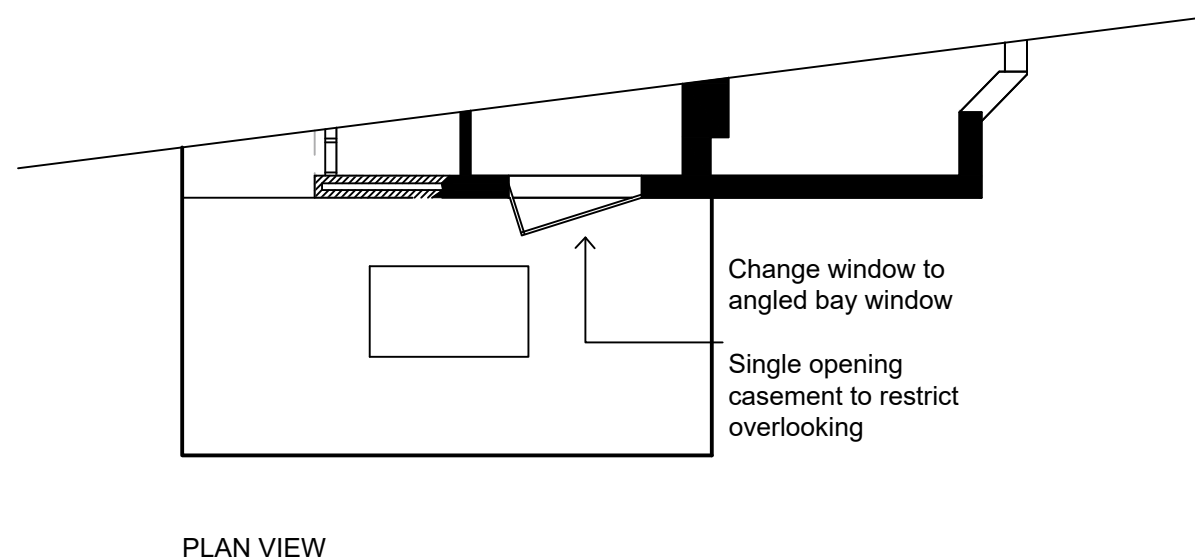


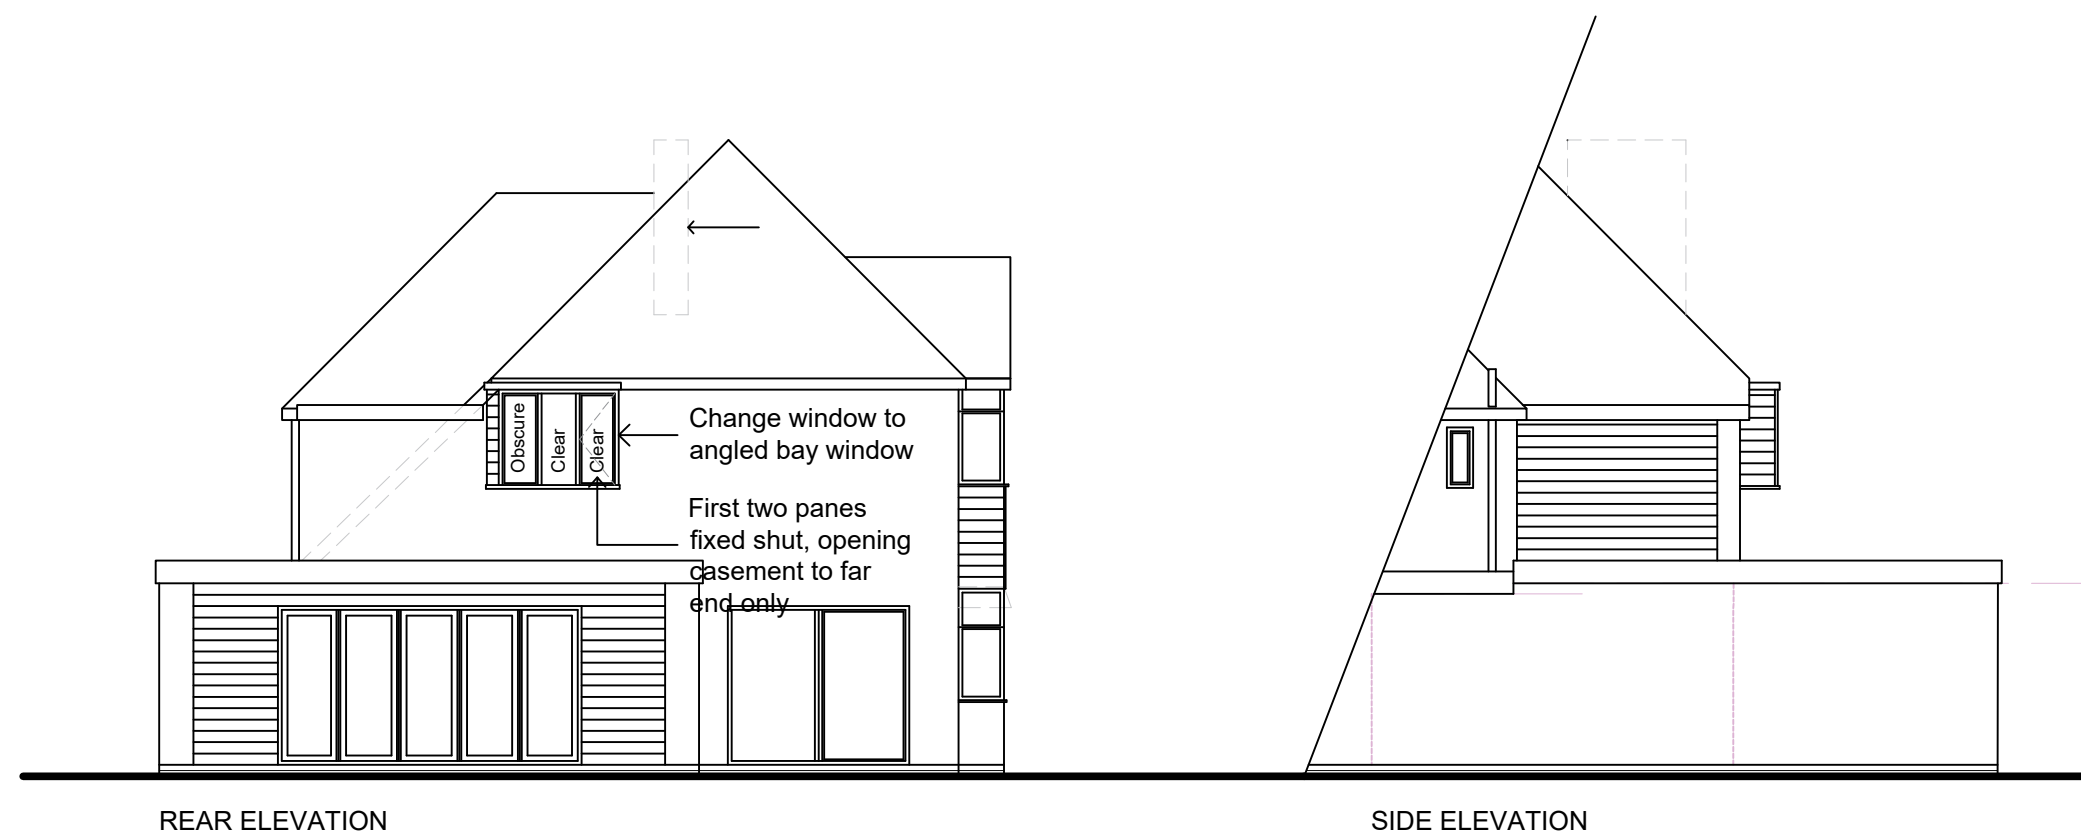

|                                                                                           |                 |                |
|-------------------------------------------------------------------------------------------|-----------------|----------------|
| Revision                                                                                  | Note            |                |
| Client<br>A & M Pople Ltd<br>39 Fair Oak Road<br>Bishopstoke<br>EASTLEIGH<br>SO50 6LF     |                 |                |
| Job Description<br>Alterations to Rear First<br>Floor Window of No 39 from<br>flat to bay |                 |                |
| Drawing Title<br>Proposed Elevations                                                      | Dwg No<br>009 a |                |
| Date<br>Jan 23                                                                            | Drawn<br>PG     | Scale<br>1:100 |