



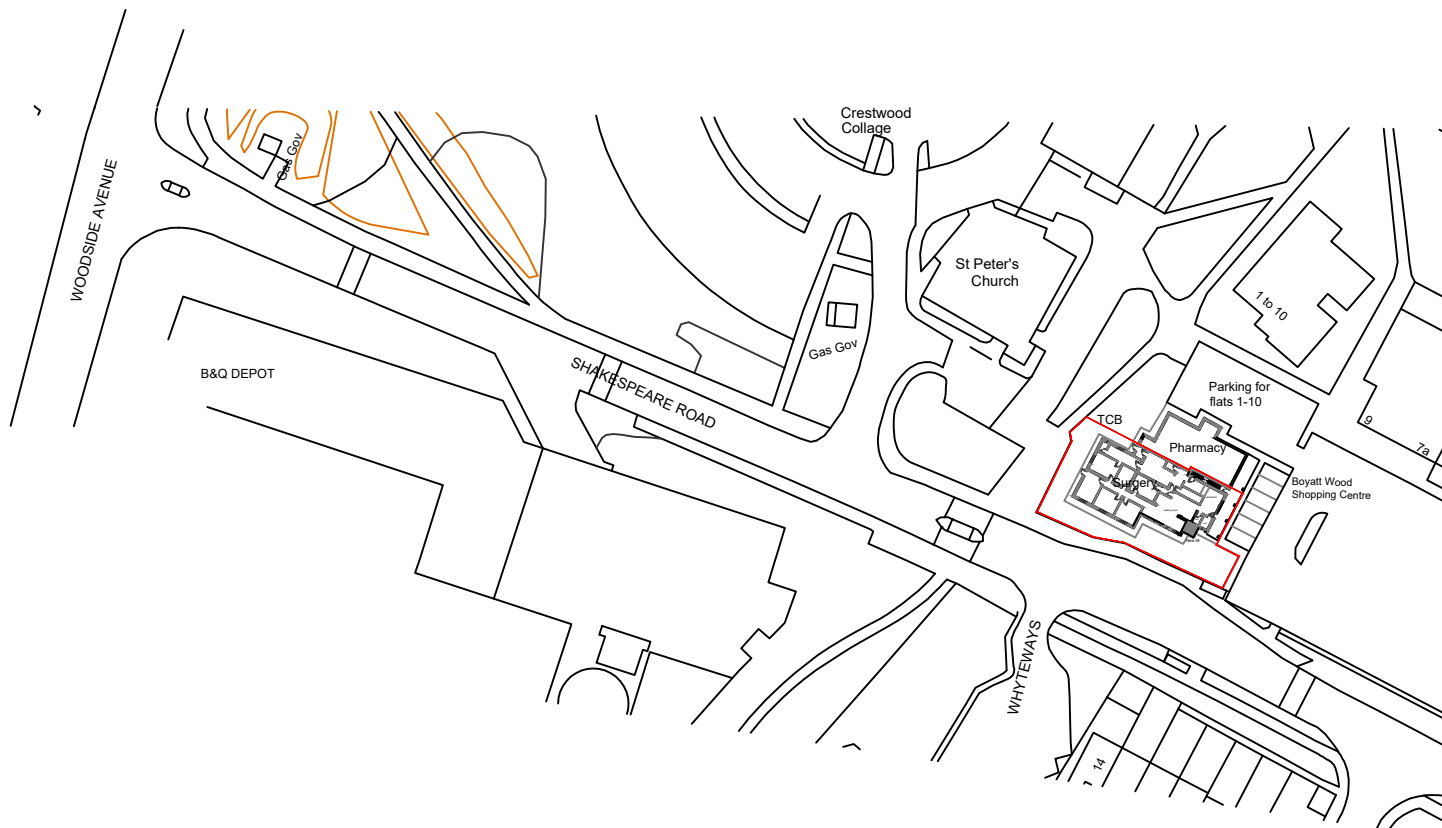

Ordnance Survey, (c) Crown Copyright 2023. All rights reserved. Licence number 100022432

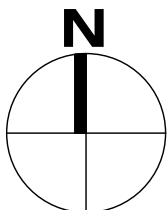

A 31.01.23
Drawing amended

by CR checked PV

PLANNING



Tollgate Estates, Stanbridge Earls, Romsey SO51 0HE

t: 01794 511255

romsey@s4architects.co.uk


www.studiofourarchitects.com

client **Boyatt Wood GP Surgery**

project **Patient Lift Installation**

title **Existing Site Location Plan**

1:1250

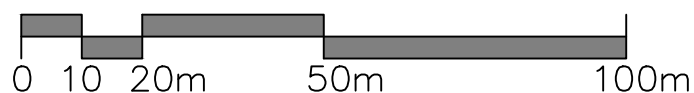

date	scale	paper	drawn	checked
Jan 23	1:1250	@ A4	CR	PV

job no.	dwg. no.	rev. no.
42101	01	A

file 42101 - 01 & 02 Site Location