


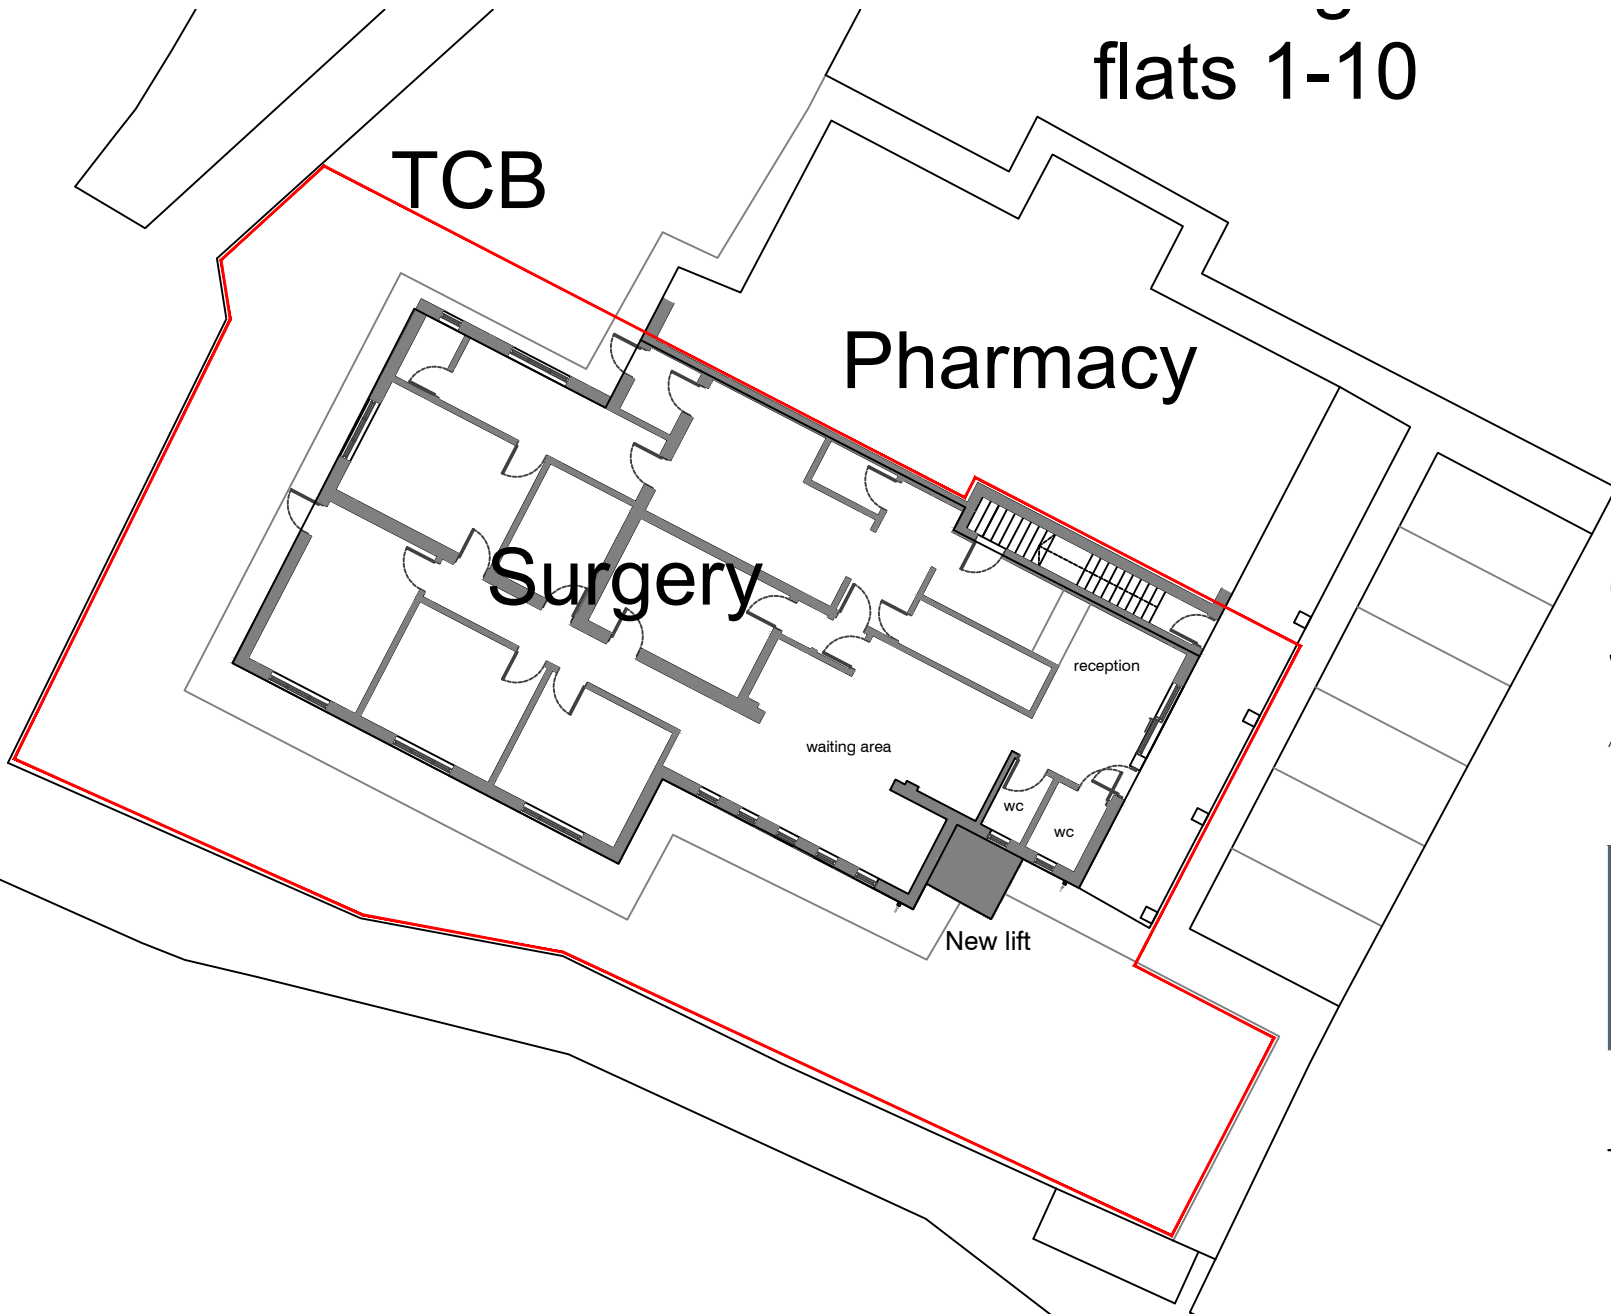

Boyatt Wood Shopping Centre

A 31.01.23
Drawing amended by CR checked PV

PLANNING



Tailgate Estates, Stanbridge Earls, Romsey SO51 0HE
t: 01794 511255
romsey@s4architects.co.uk
www.studiofourarchitects.com

client	Boyatt Wood GP Surgery				
project	Patient Lift Installation				
title	Existing Site Location Plan				
date	scale		paper	drawn	checked
Jan 23	1:200	@	A4	CR	PV
job no.		dwg. no.		rev. no.	
42101		02		A	