


DRAWING TITLE	
Unit 3, 1 Freegrounds Road Hedge End, SO30 0HG Elevations	
SCALE:	1:50@A3
DATE:	Dec 2022
DRAWN:	mJw
CHECKED BY:	AD

REV: A Sign in Freeground Green omitted Jan 23

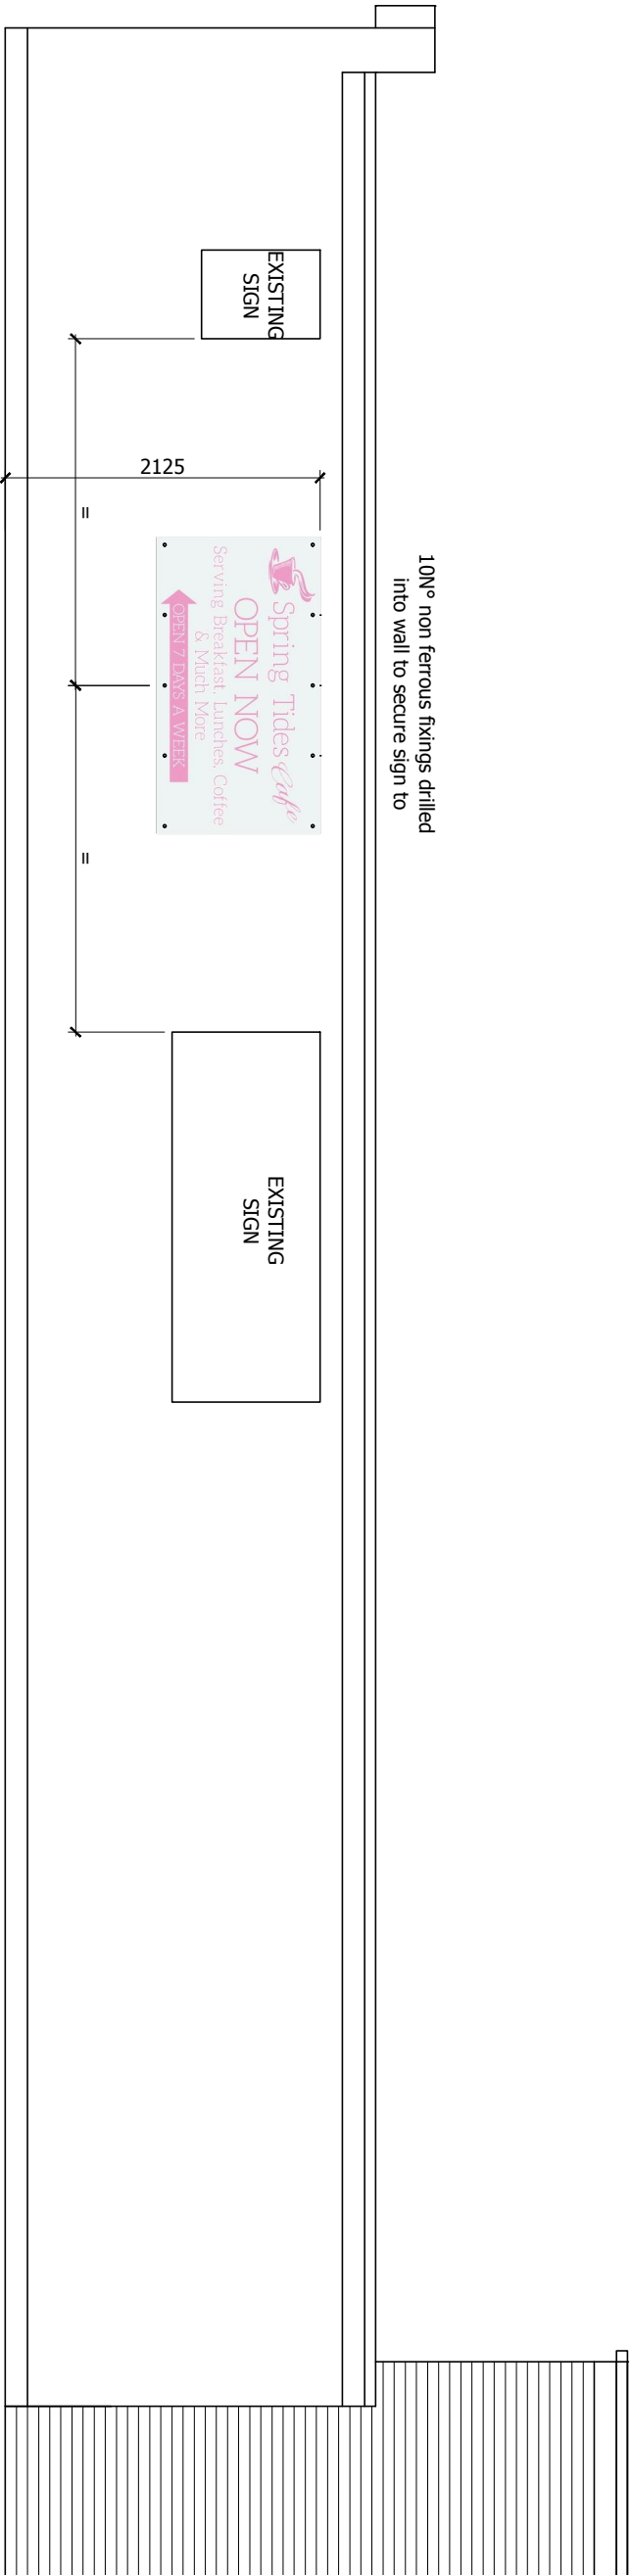

Side Elevation to 3a Upper Northam Road

Scale 1:50 @ A3

