

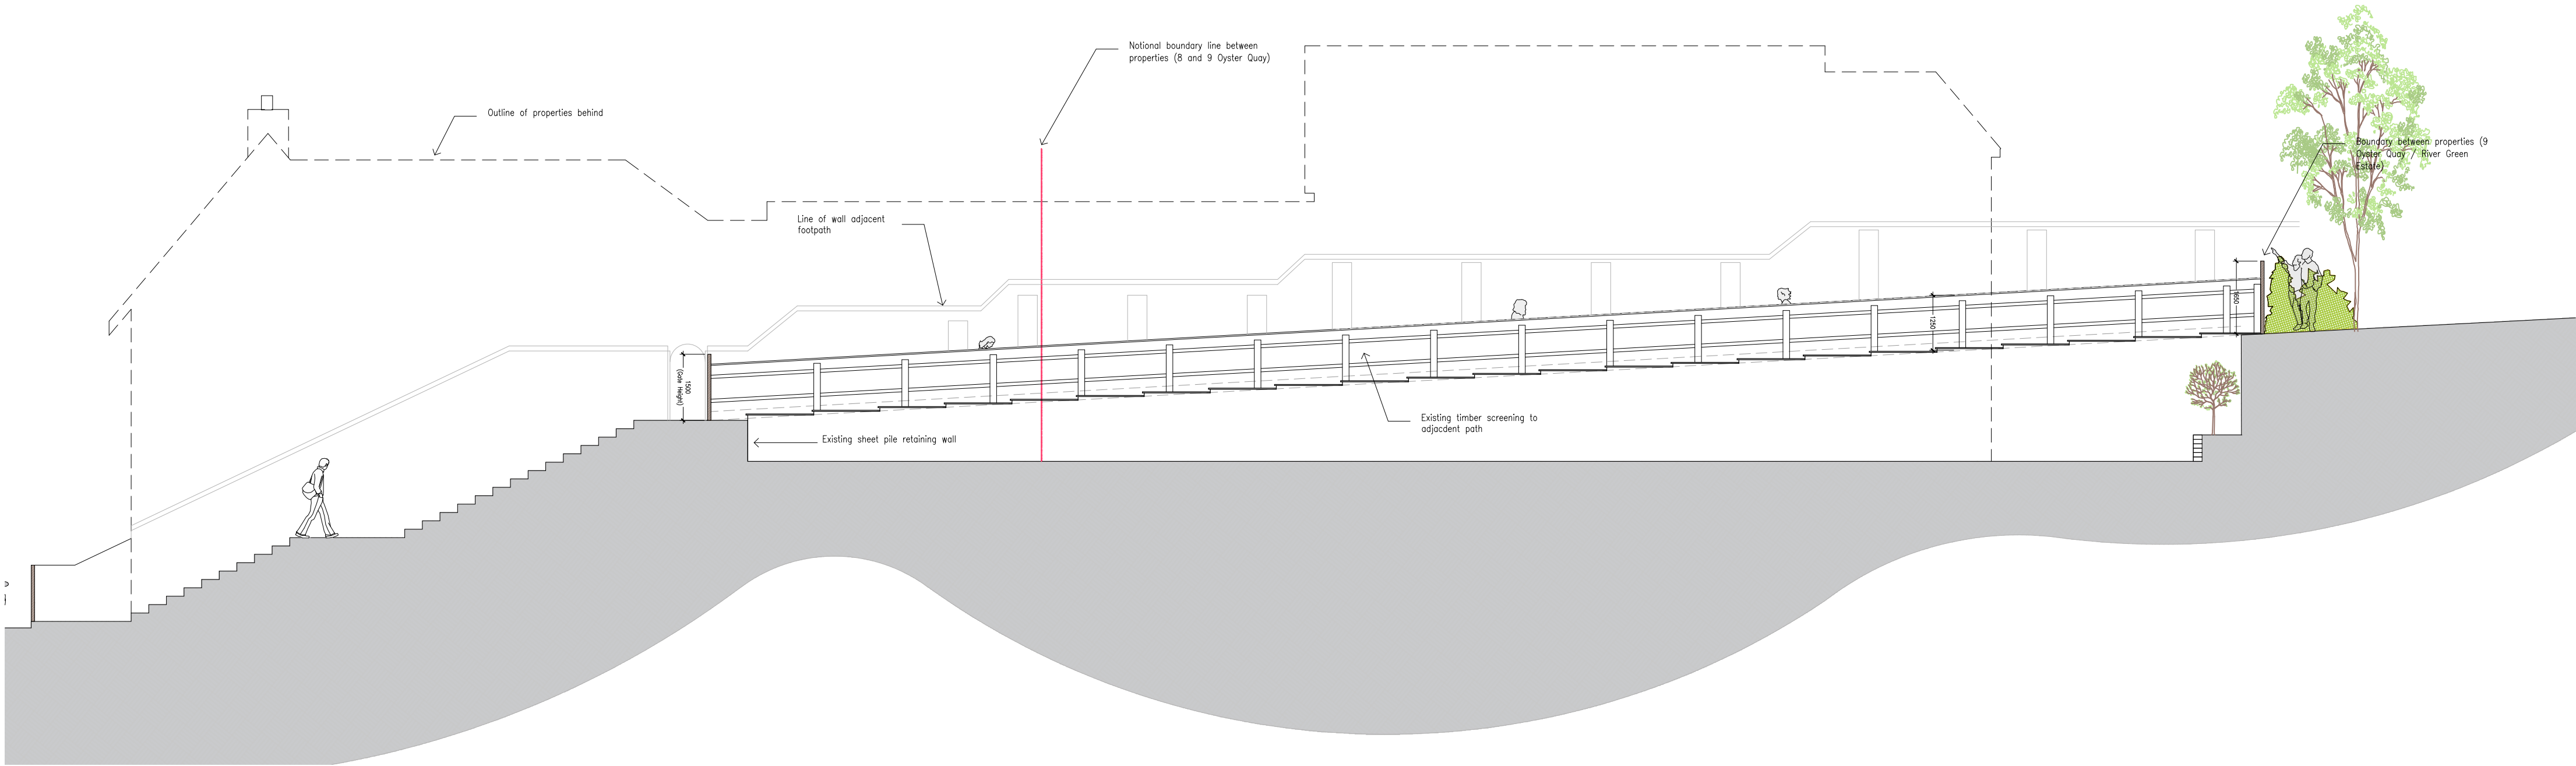
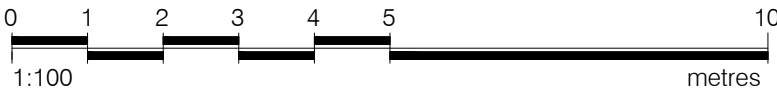


EXISTING FENCE ELEVATION (South)

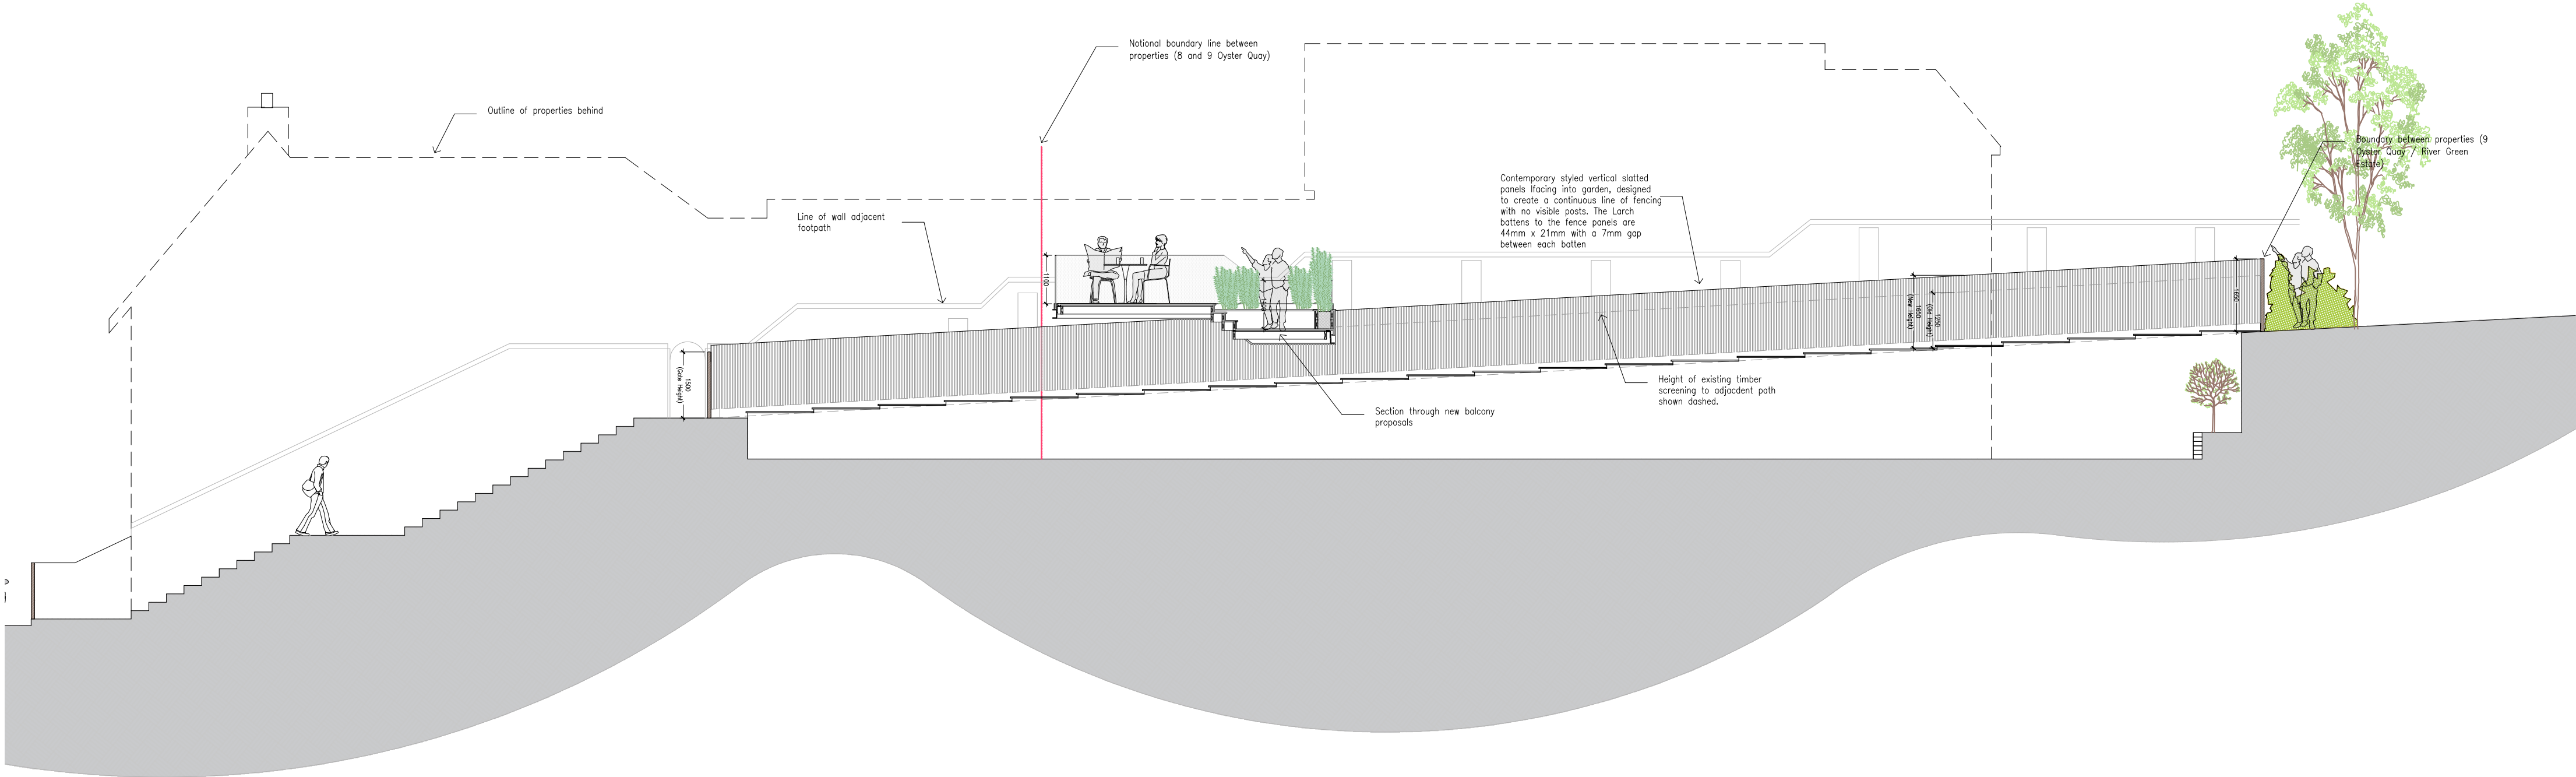

PROPOSED FENCE ELEVATION (South)

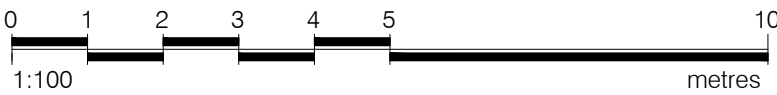

PROPOSED ALTERATIONS AT 9 OYSTER QUAY, HAMBLE