


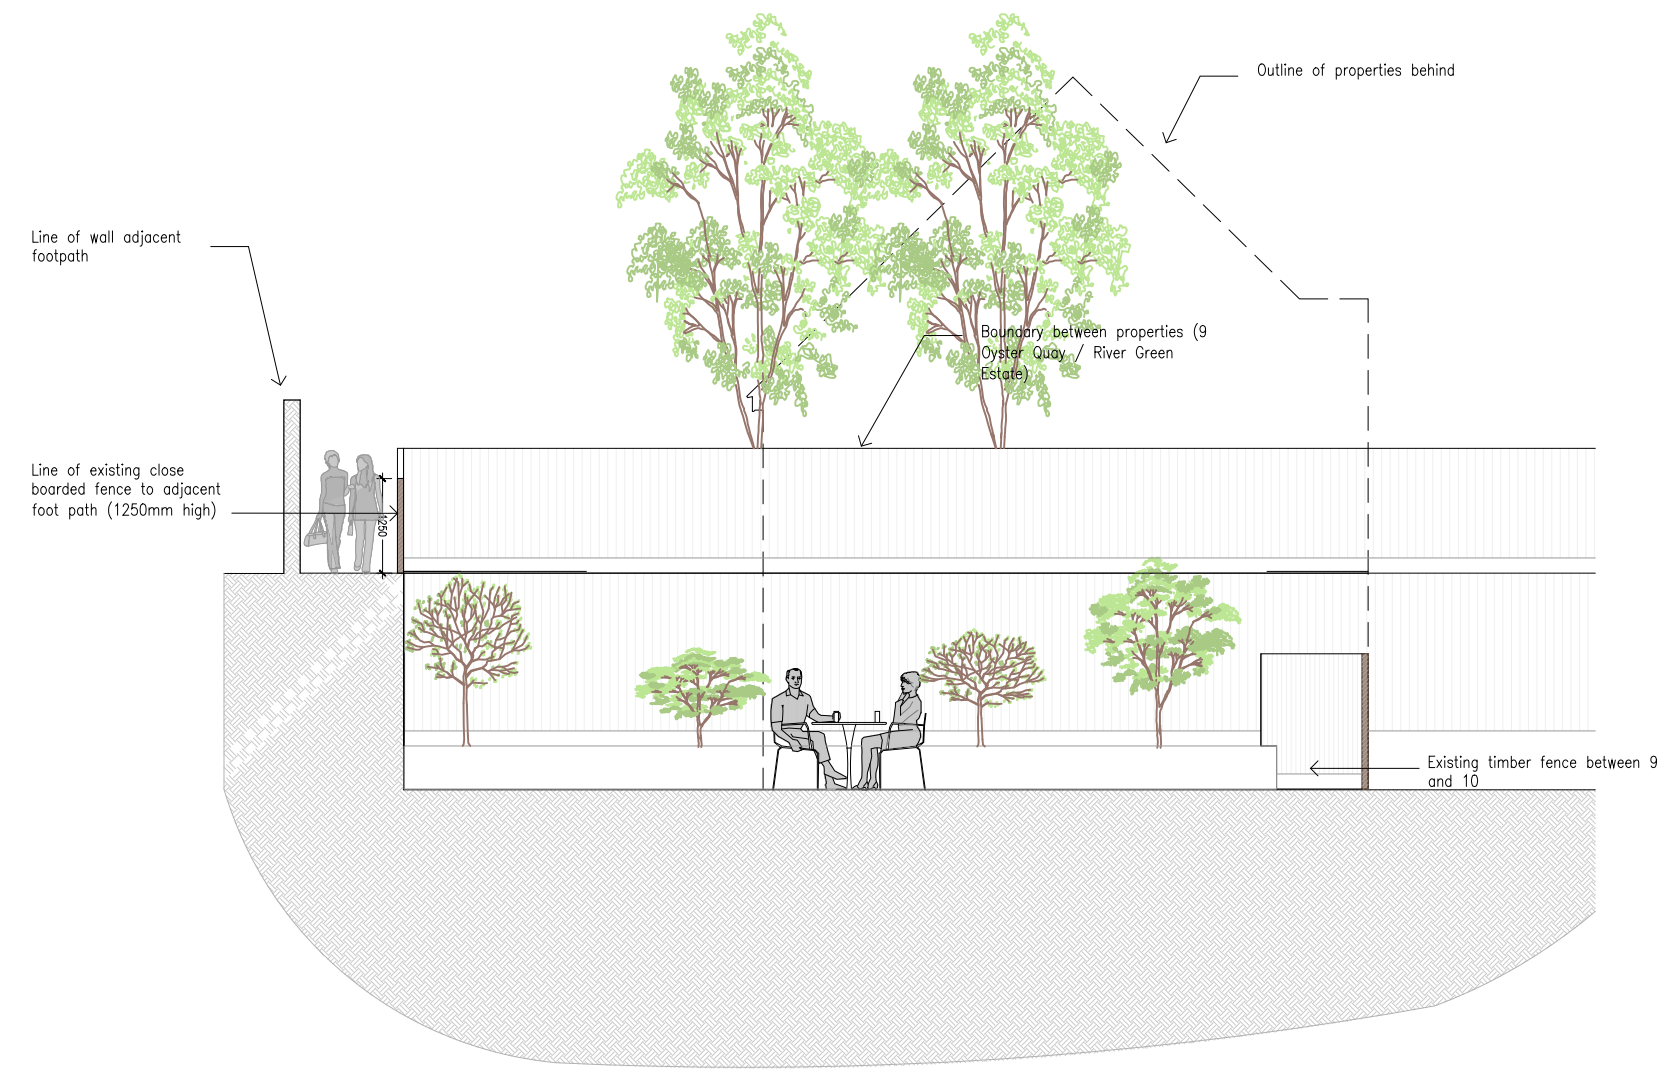
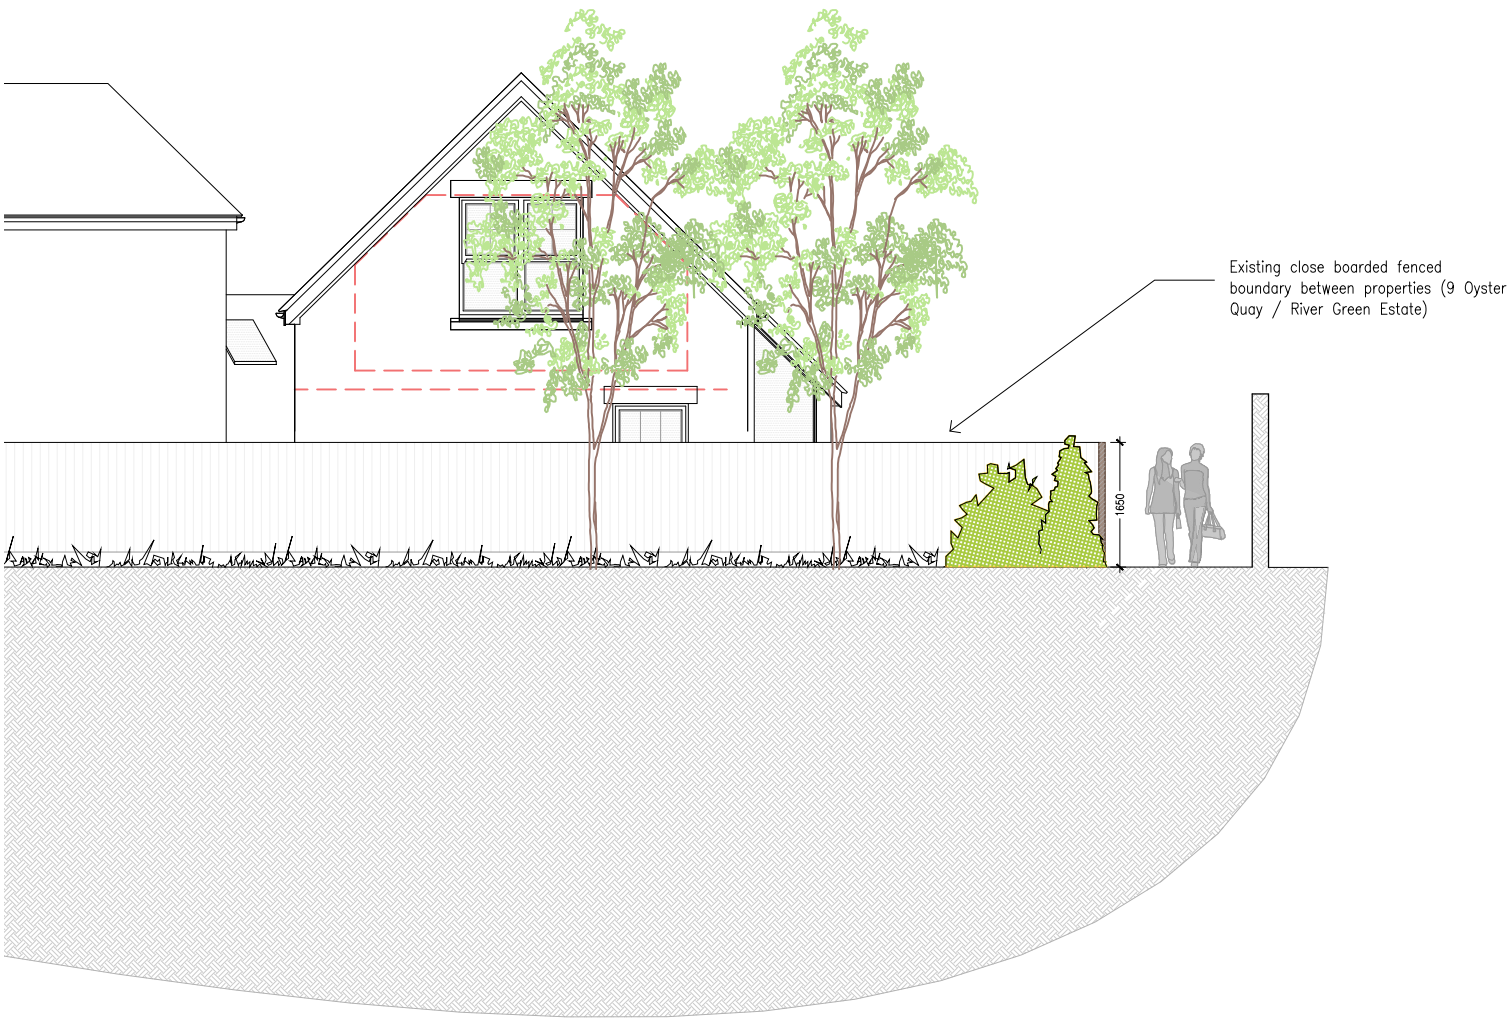


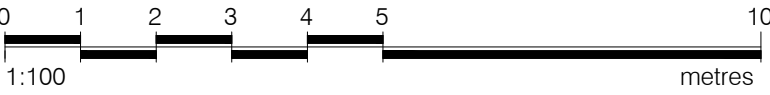



EXISTING FENCE ELEVATION (WEST - INTERNAL TO PLOT)

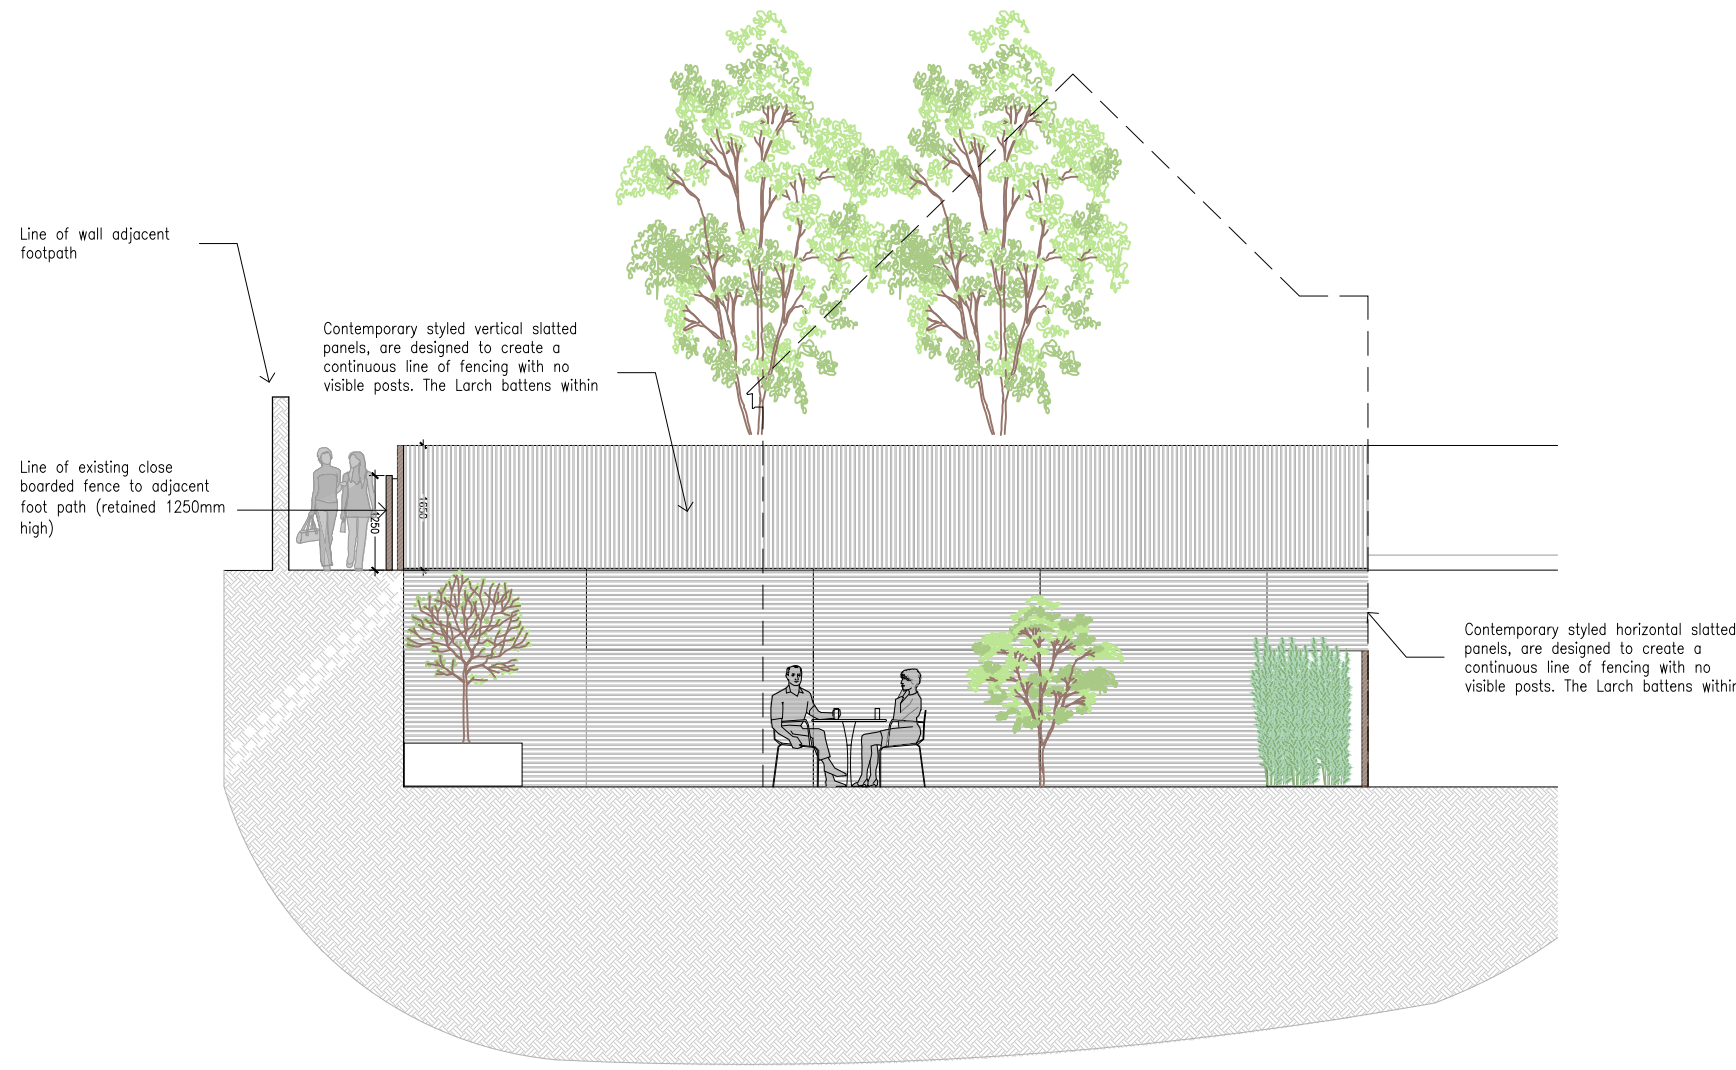


EXISTING FENCE ELEVATION (WEST AS VIEWED FROM RIVER GREEN)

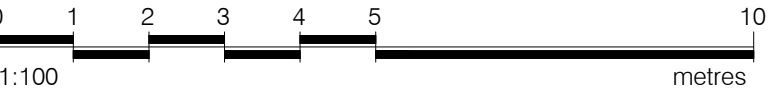

PROPOSED FENCE ELEVATION (South)

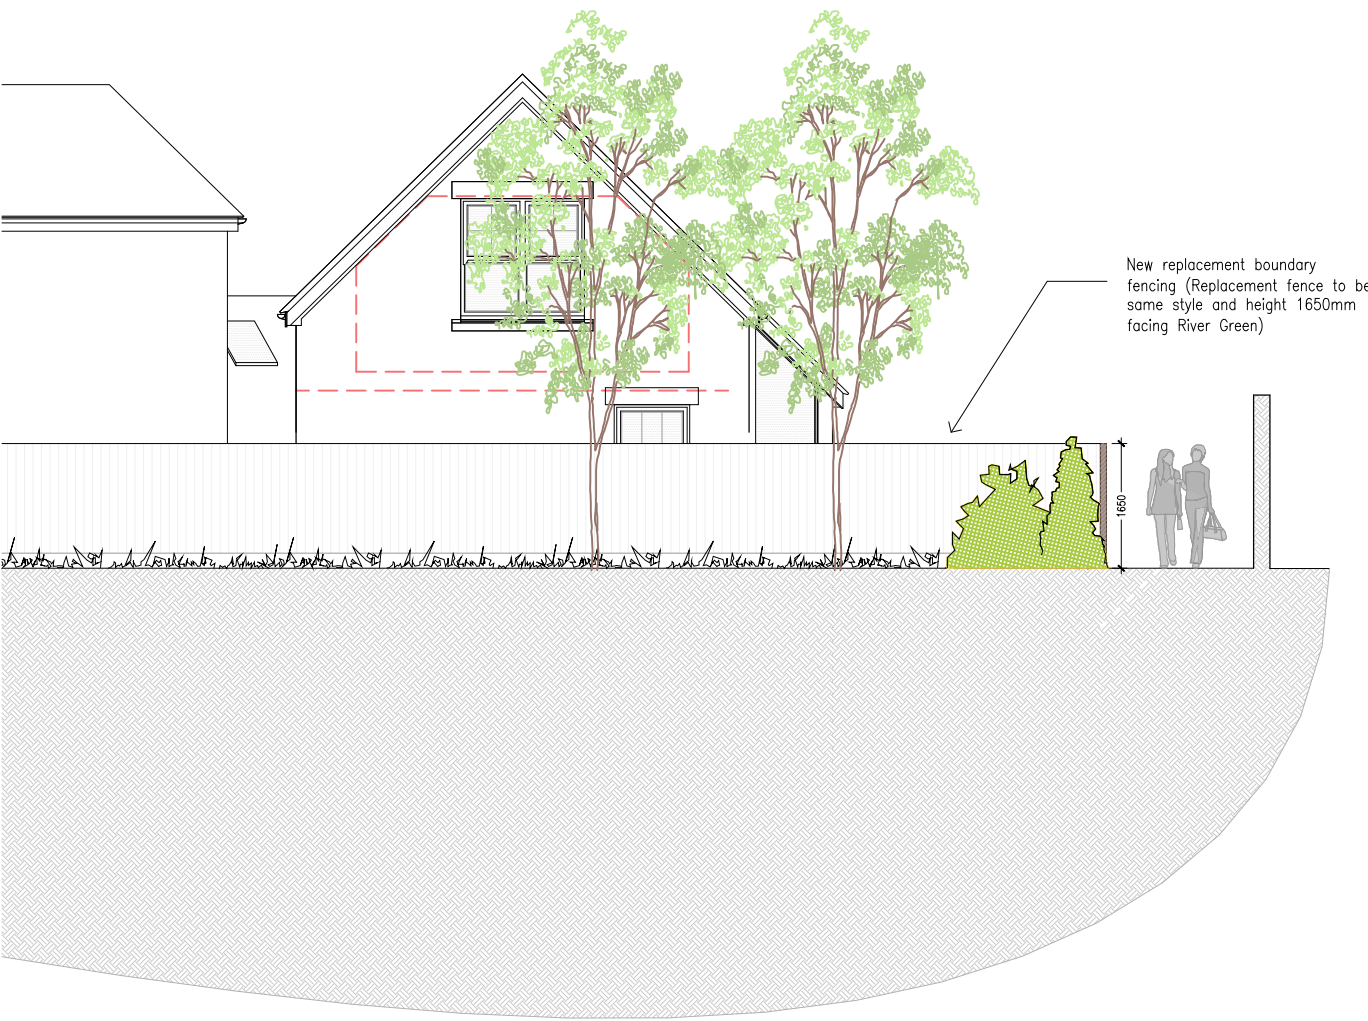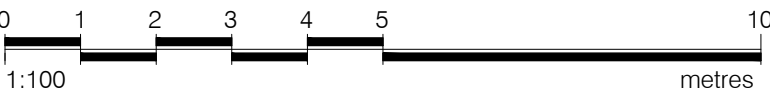

PROPOSED FENCE ELEVATION (WEST AS VIEWED FROM RIVER GREEN - UNCHANGED)

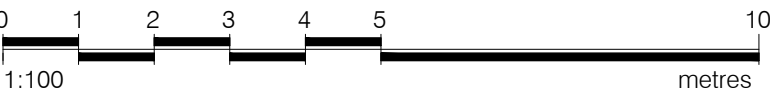

(WEST AS VIEWED FROM RIVER GREEN)