


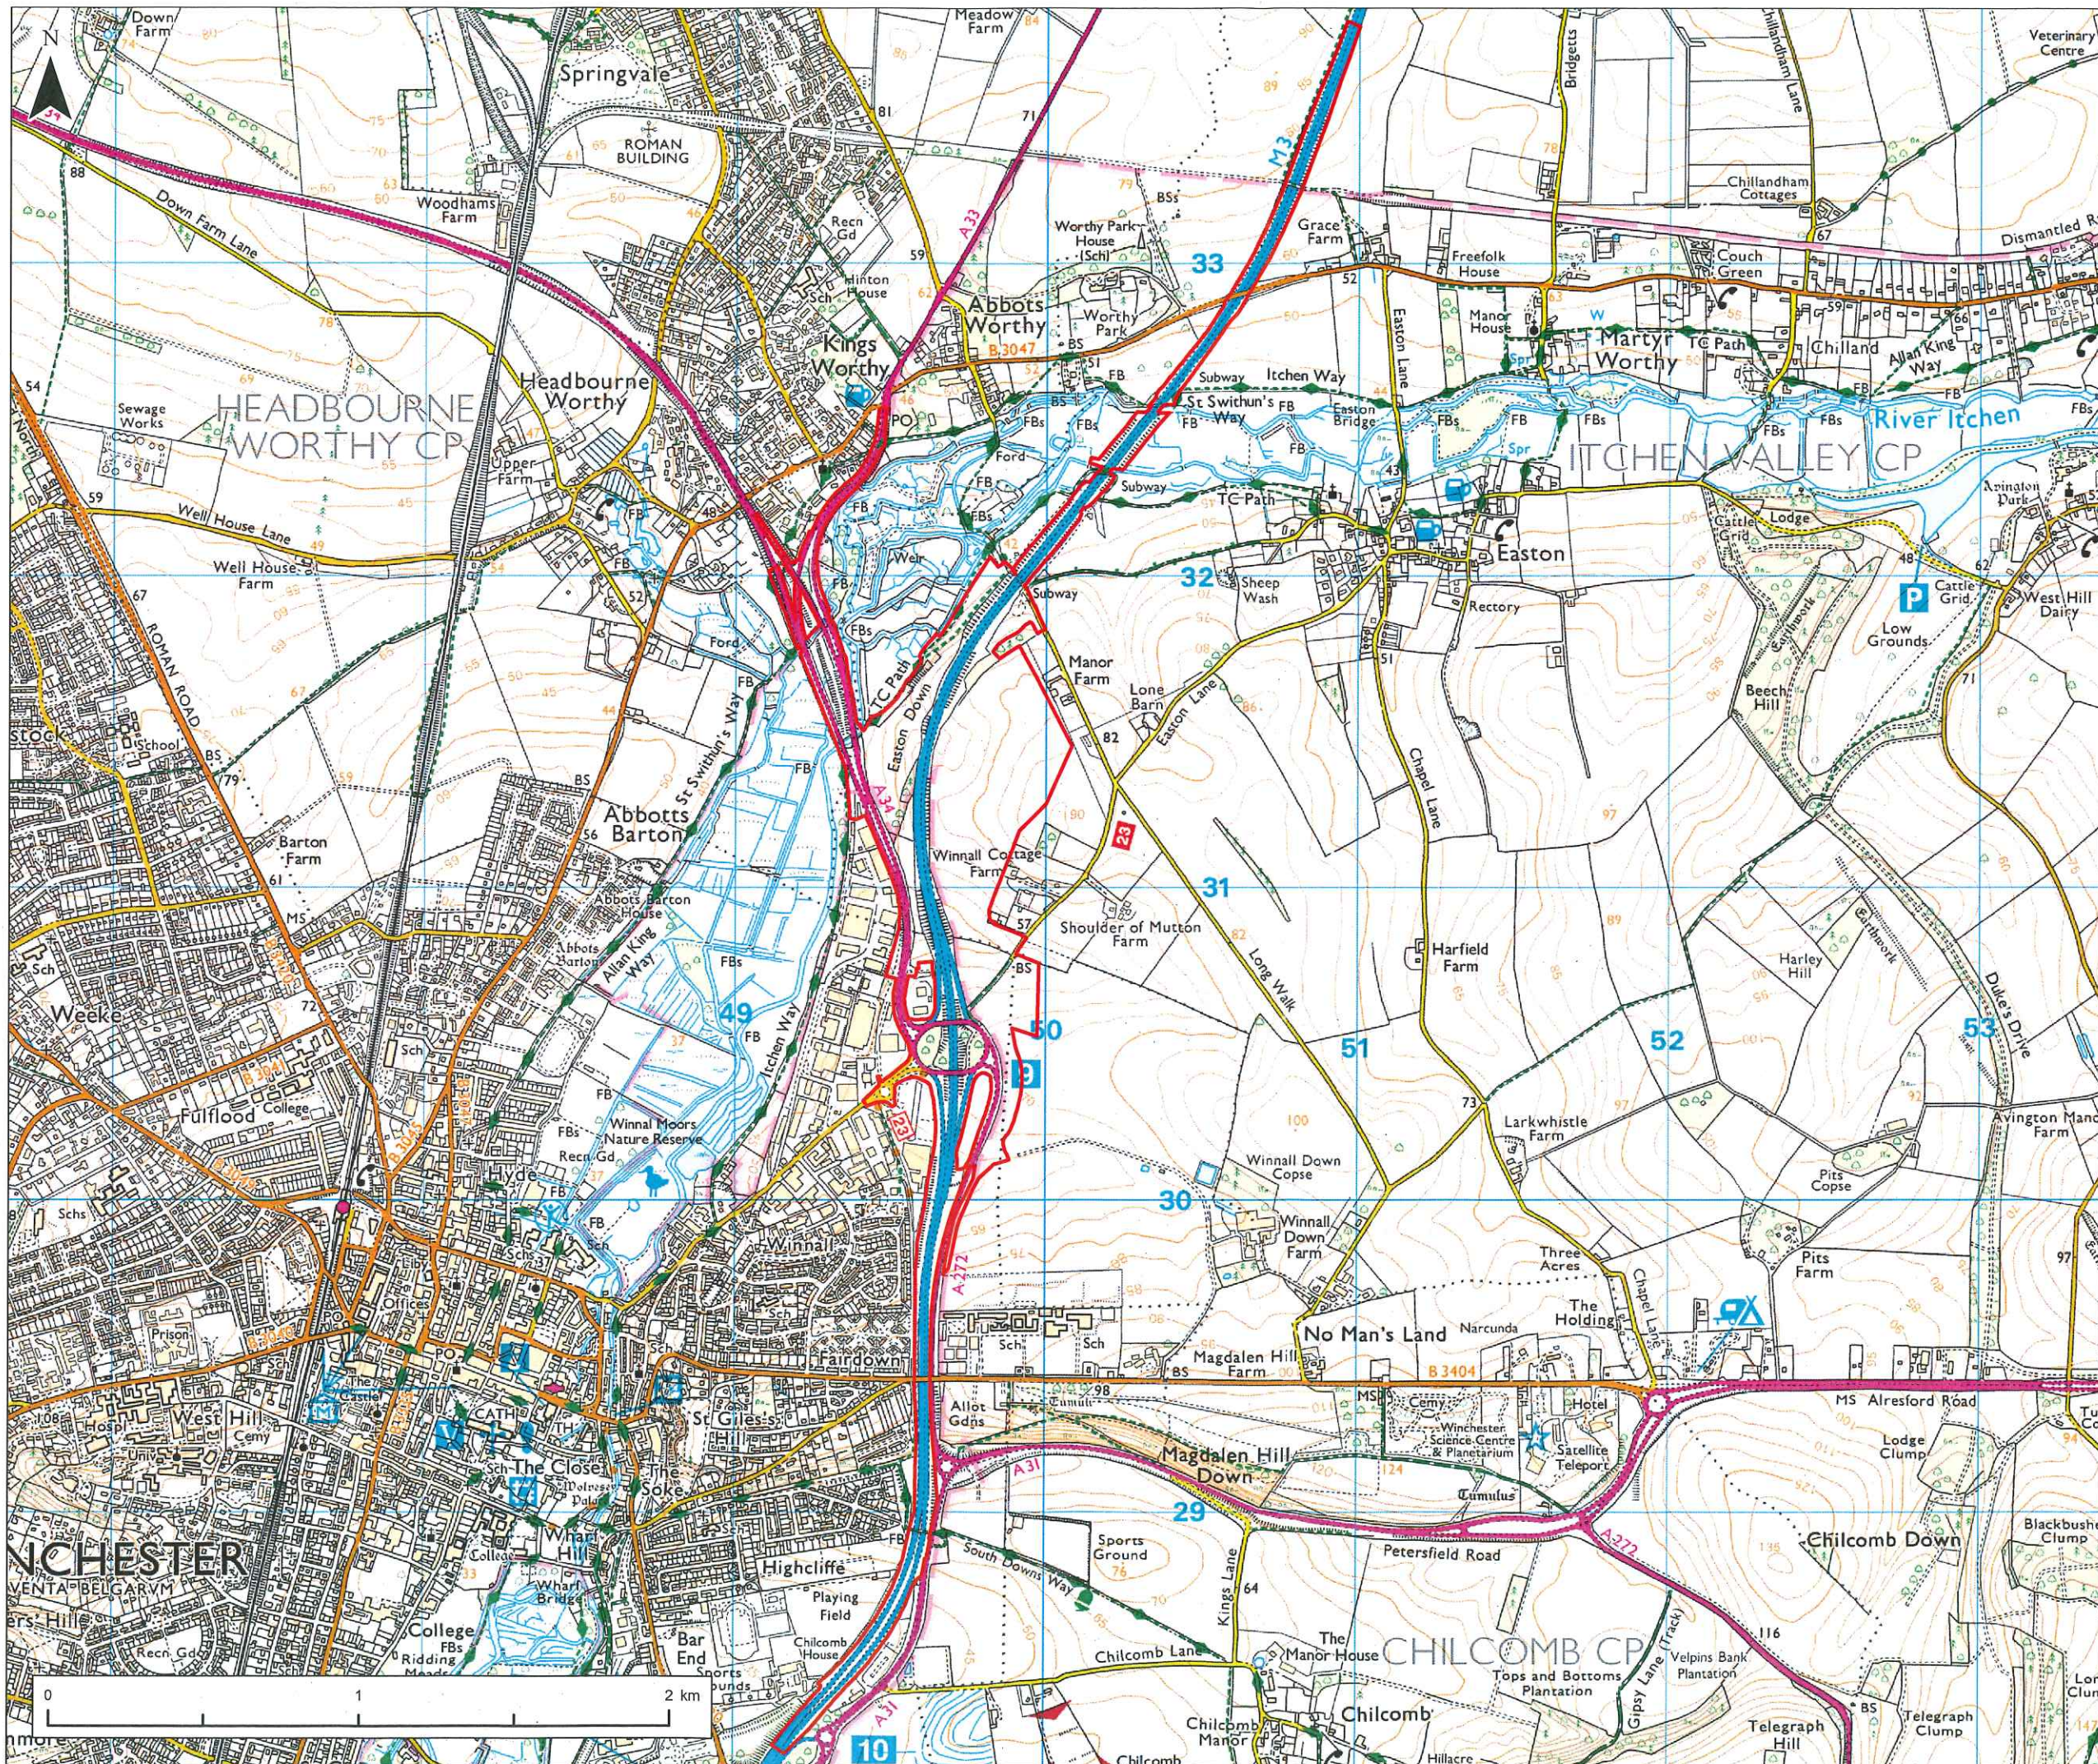

NOTES

Purpose of use

APPLICATION SUBMISSION

Development Consent Order Number / Document

TR010055/2.1

1. This drawing has been produced using GIS software, therefore all dimensions are shown in metres unless shown otherwise.

KEY TO SYMBOLS

DEVELOPMENT CONSENT ORDER BOUNDARY

© Crown copyright and database rights 2022. Use of this data is subject to terms and conditions. Ordnance Survey Licence 100030649. Contains OS data © Crown Copyright and database right 2020

REFERENCE MAP

0	NOVEMBER 2022	APPLICATION SUBMISSION	TL	EE	AS
Rev.	Date	Description	Drawn	Chk'd	App'd

DESIGNER

Stantec

CONTRACTOR

VolkerFitzpatrick

CLIENT

national highways

PROJECT TITLE

M3 JUNCTION 9 IMPROVEMENT SCHEME

PROJECT STAGE

PCF STAGE 3

DRAWING TITLE

LOCATION PLAN
APFP REGULATION 5(2)(o)
Document Reference 2.1
SHEET 2 OF 2

SUITABILITY

APPLICATION SUBMISSION

SHEET SIZE

A3

SCALE

1:20,000

STATUS

Rev 0

DRAWING NUMBER

HE551511 - VFK - LSI - X_XXXX_XX - DR - ZL - 0801