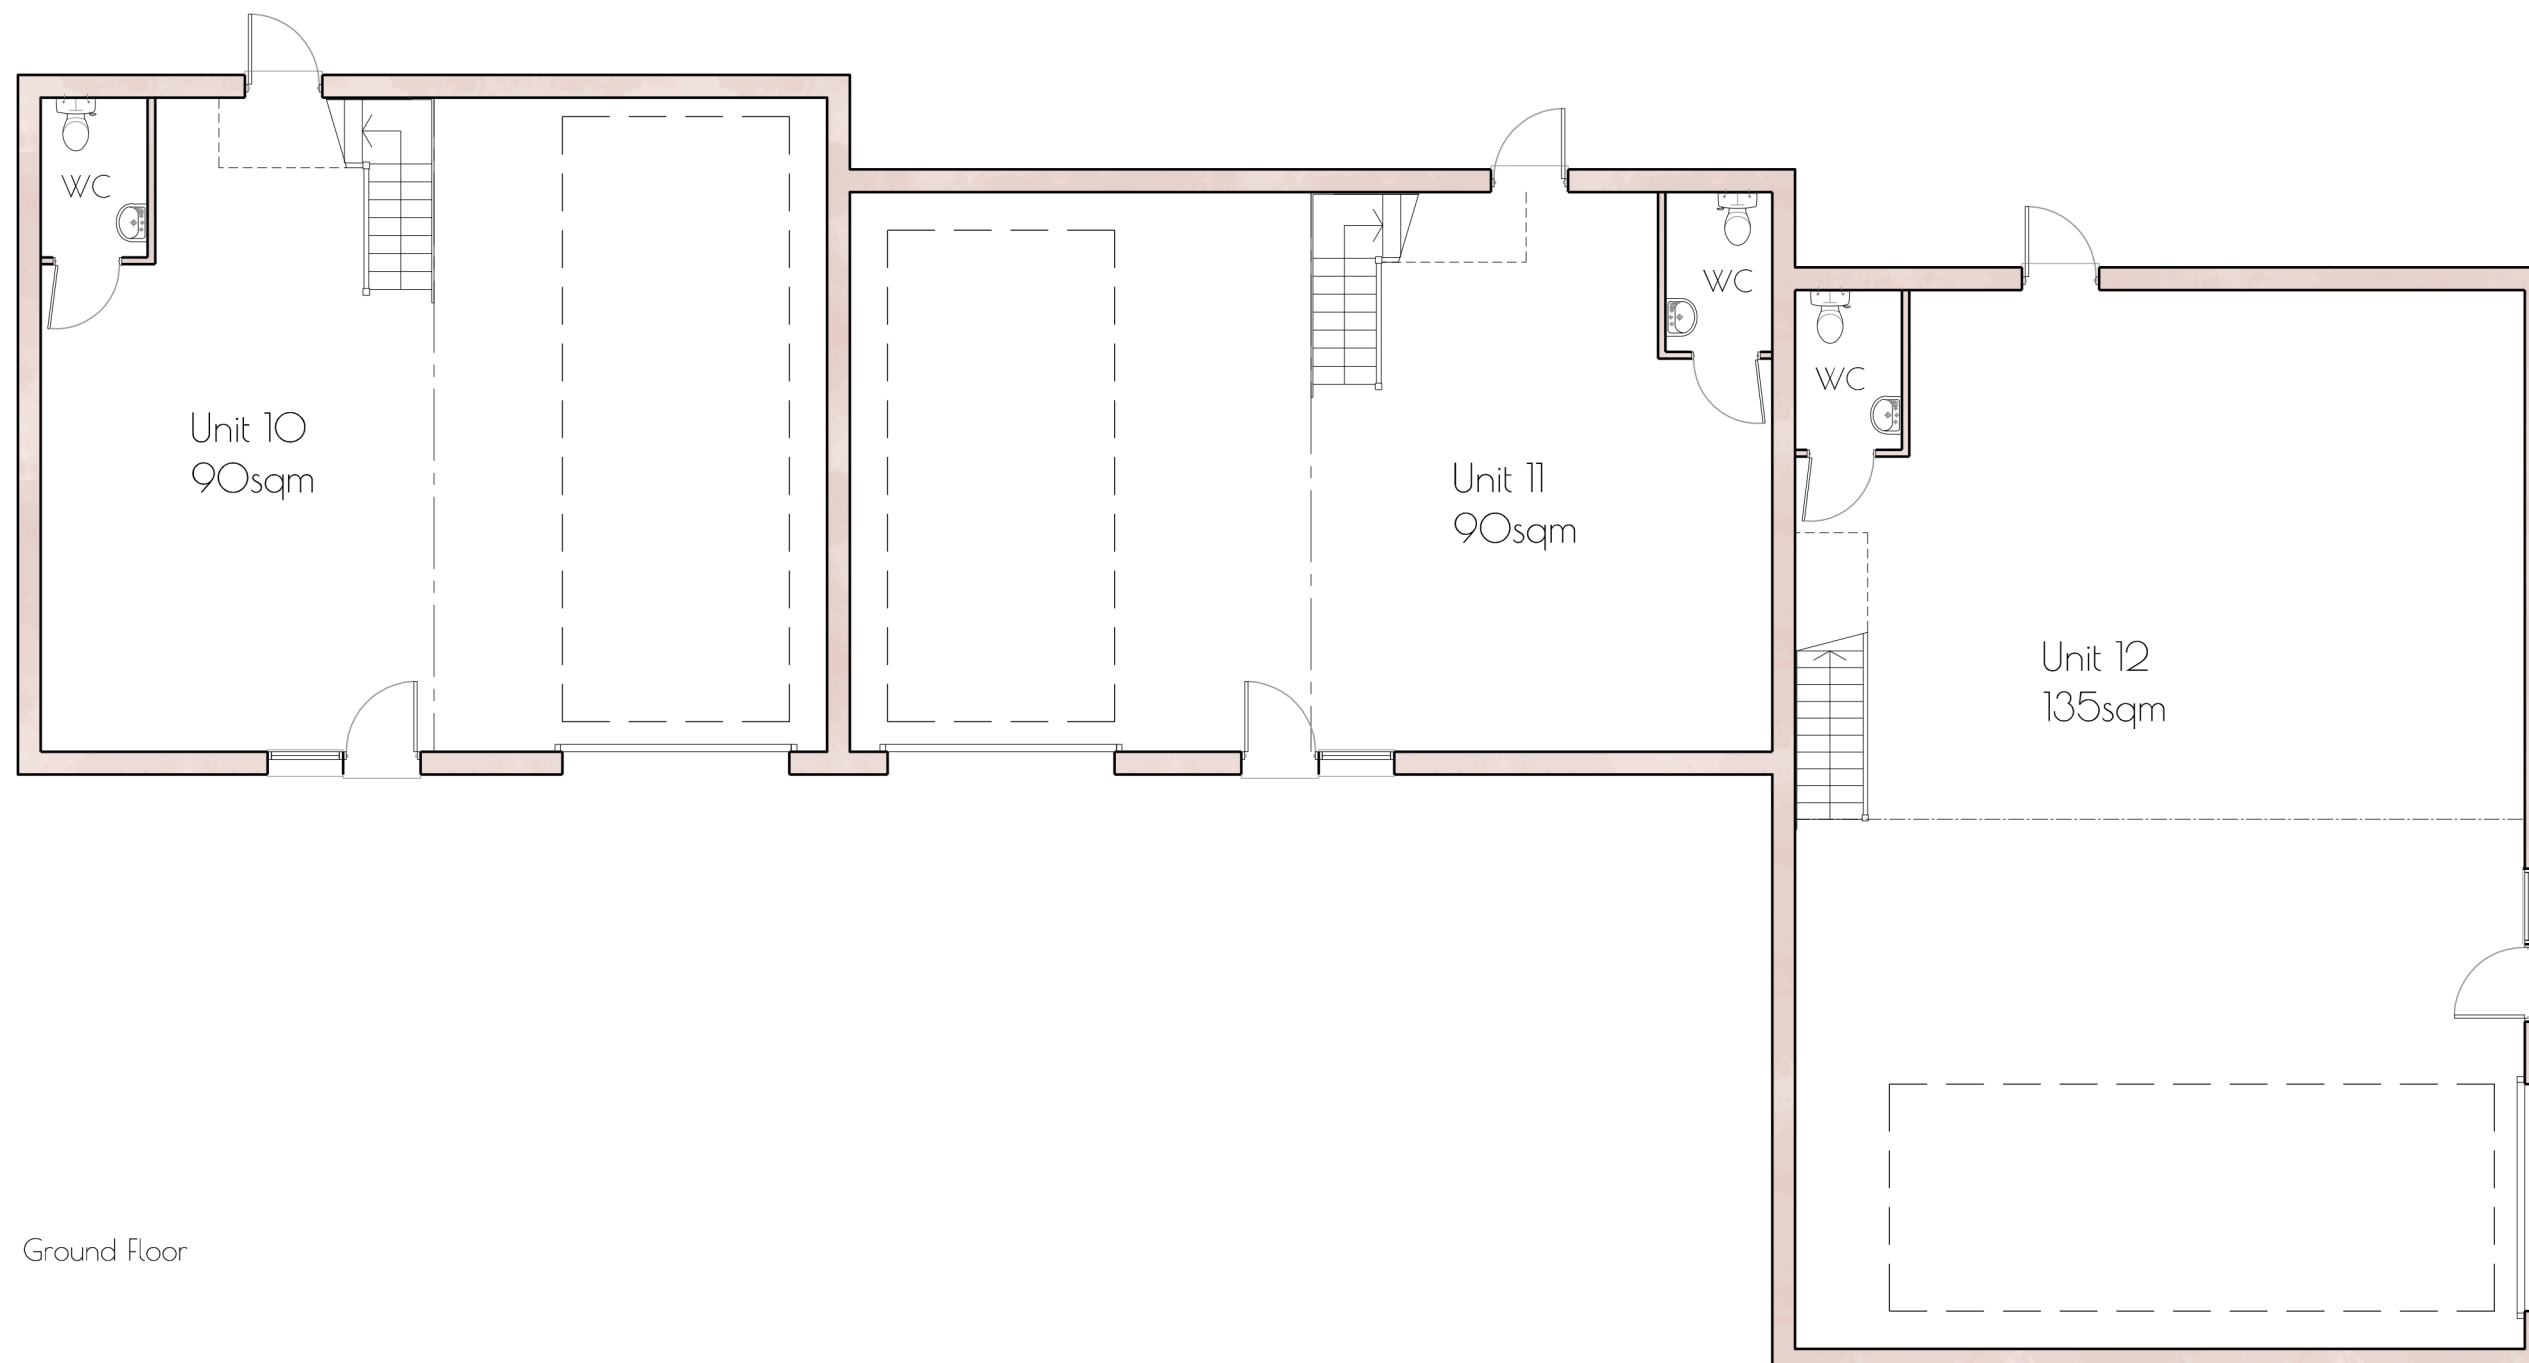
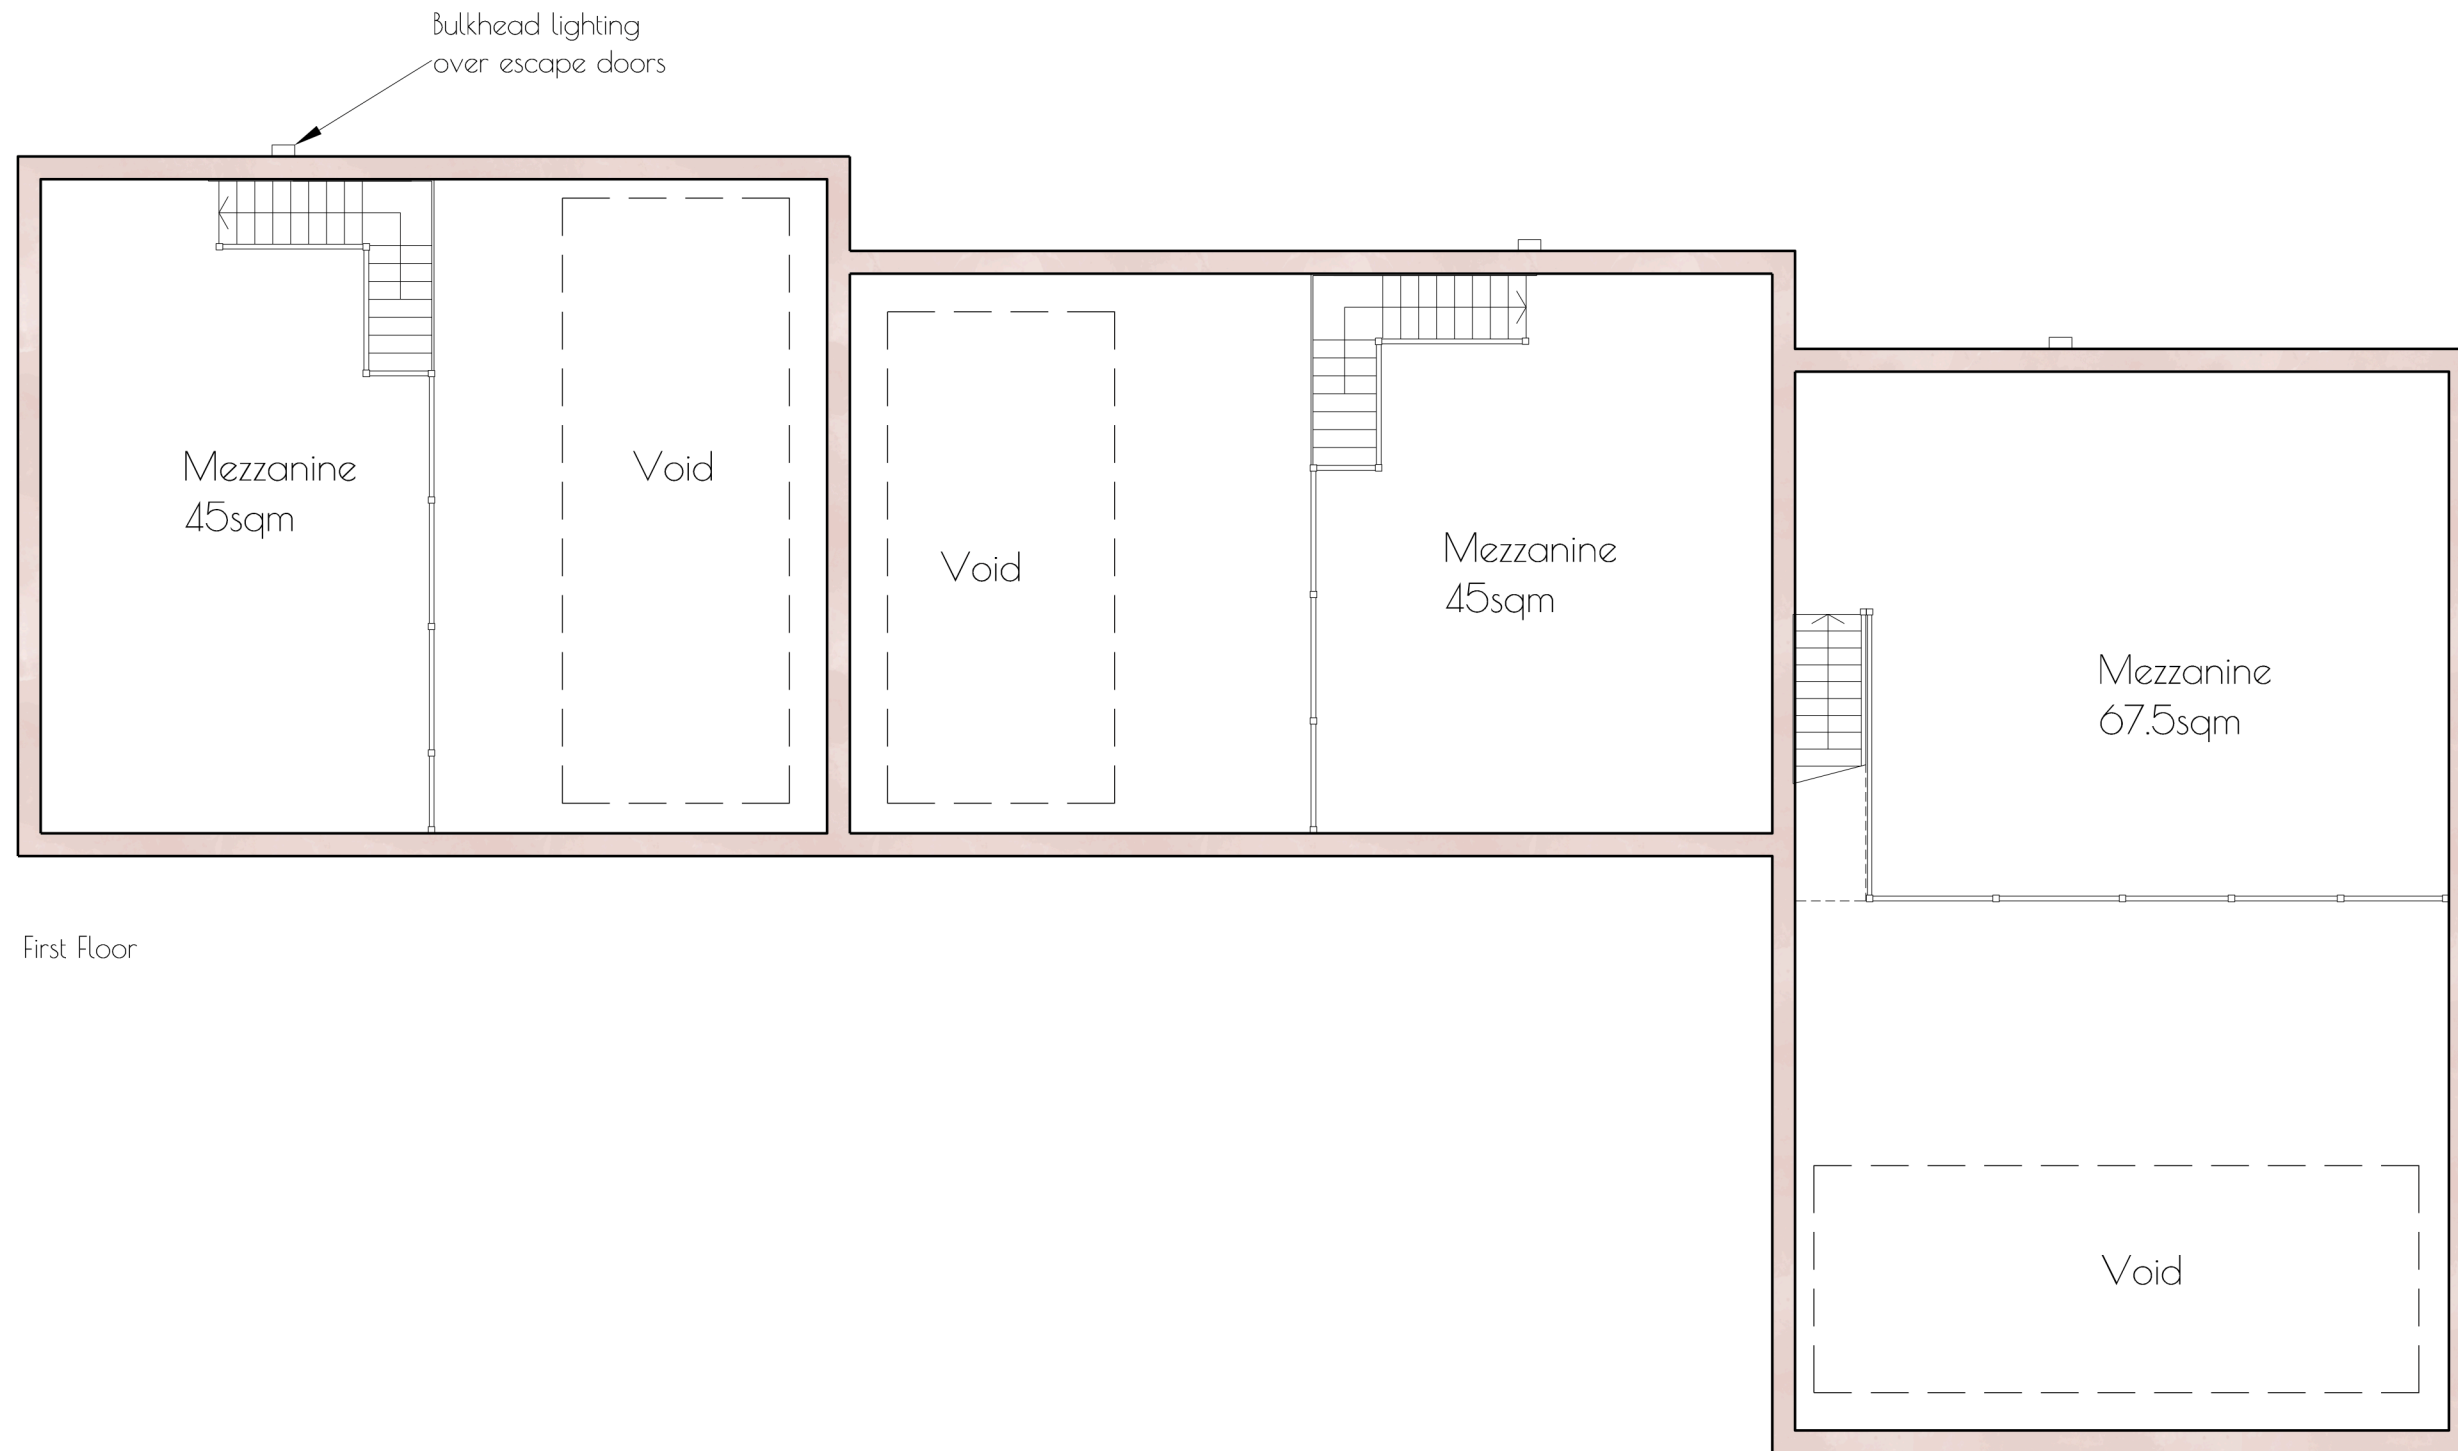


JON DALE ARCHITECT LTD.

Jon Dale RIBA 12 Crestwood View, Eastleigh, Hampshire, SO50 4NF Tel: 07787 575126 E-mail: jondalearchitect@gmail.com

Project

Knowle Lane
Eastleigh

Title

Block C
Floor Plans

Scale
1:100@A2

Date
Nov 22

Drawn
RDP

Checked
JD

Job No.
JD_116

Drawing. No.
BLOCKC.p

Revision
-