
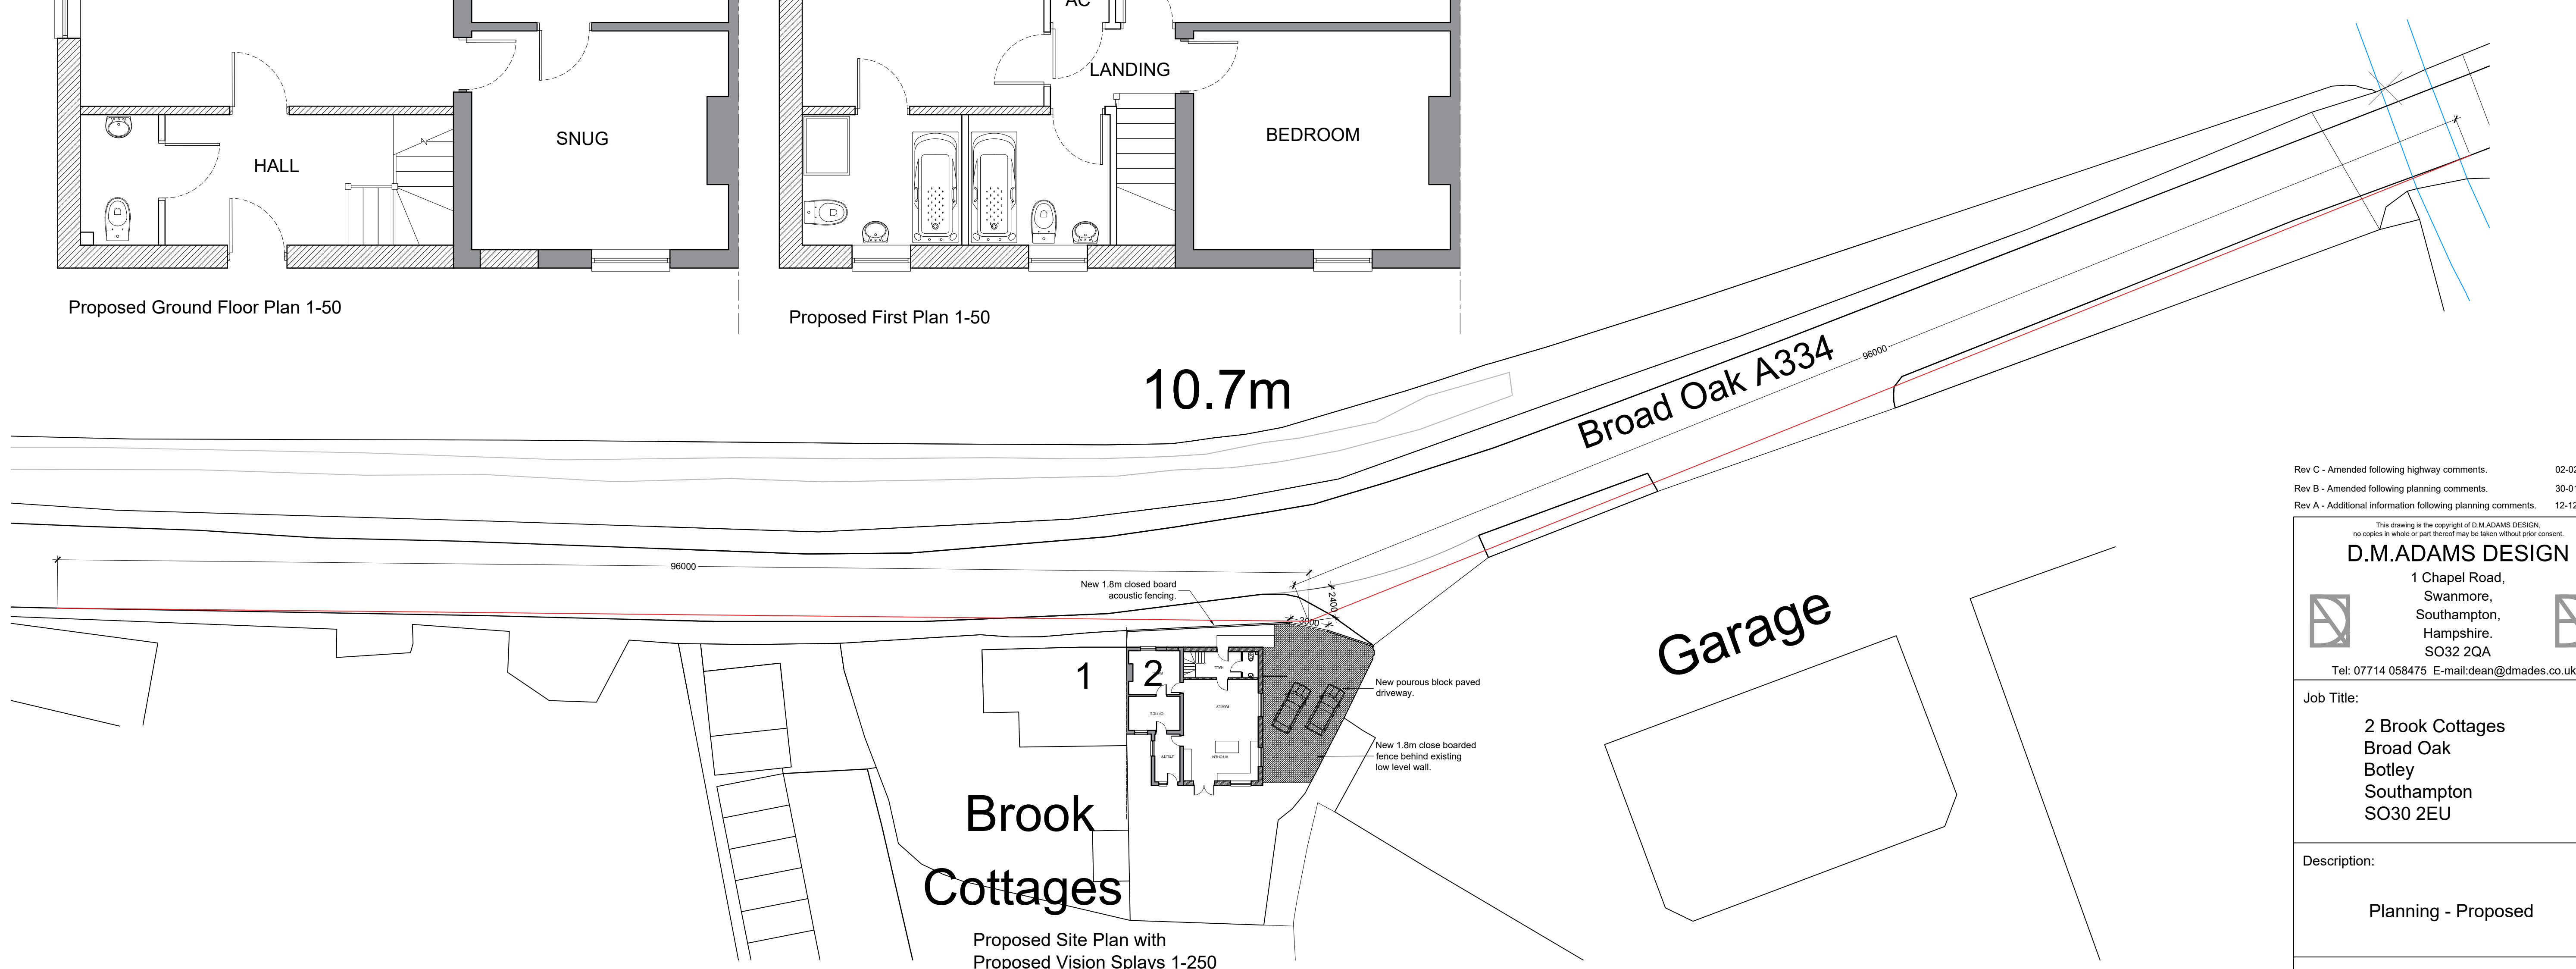
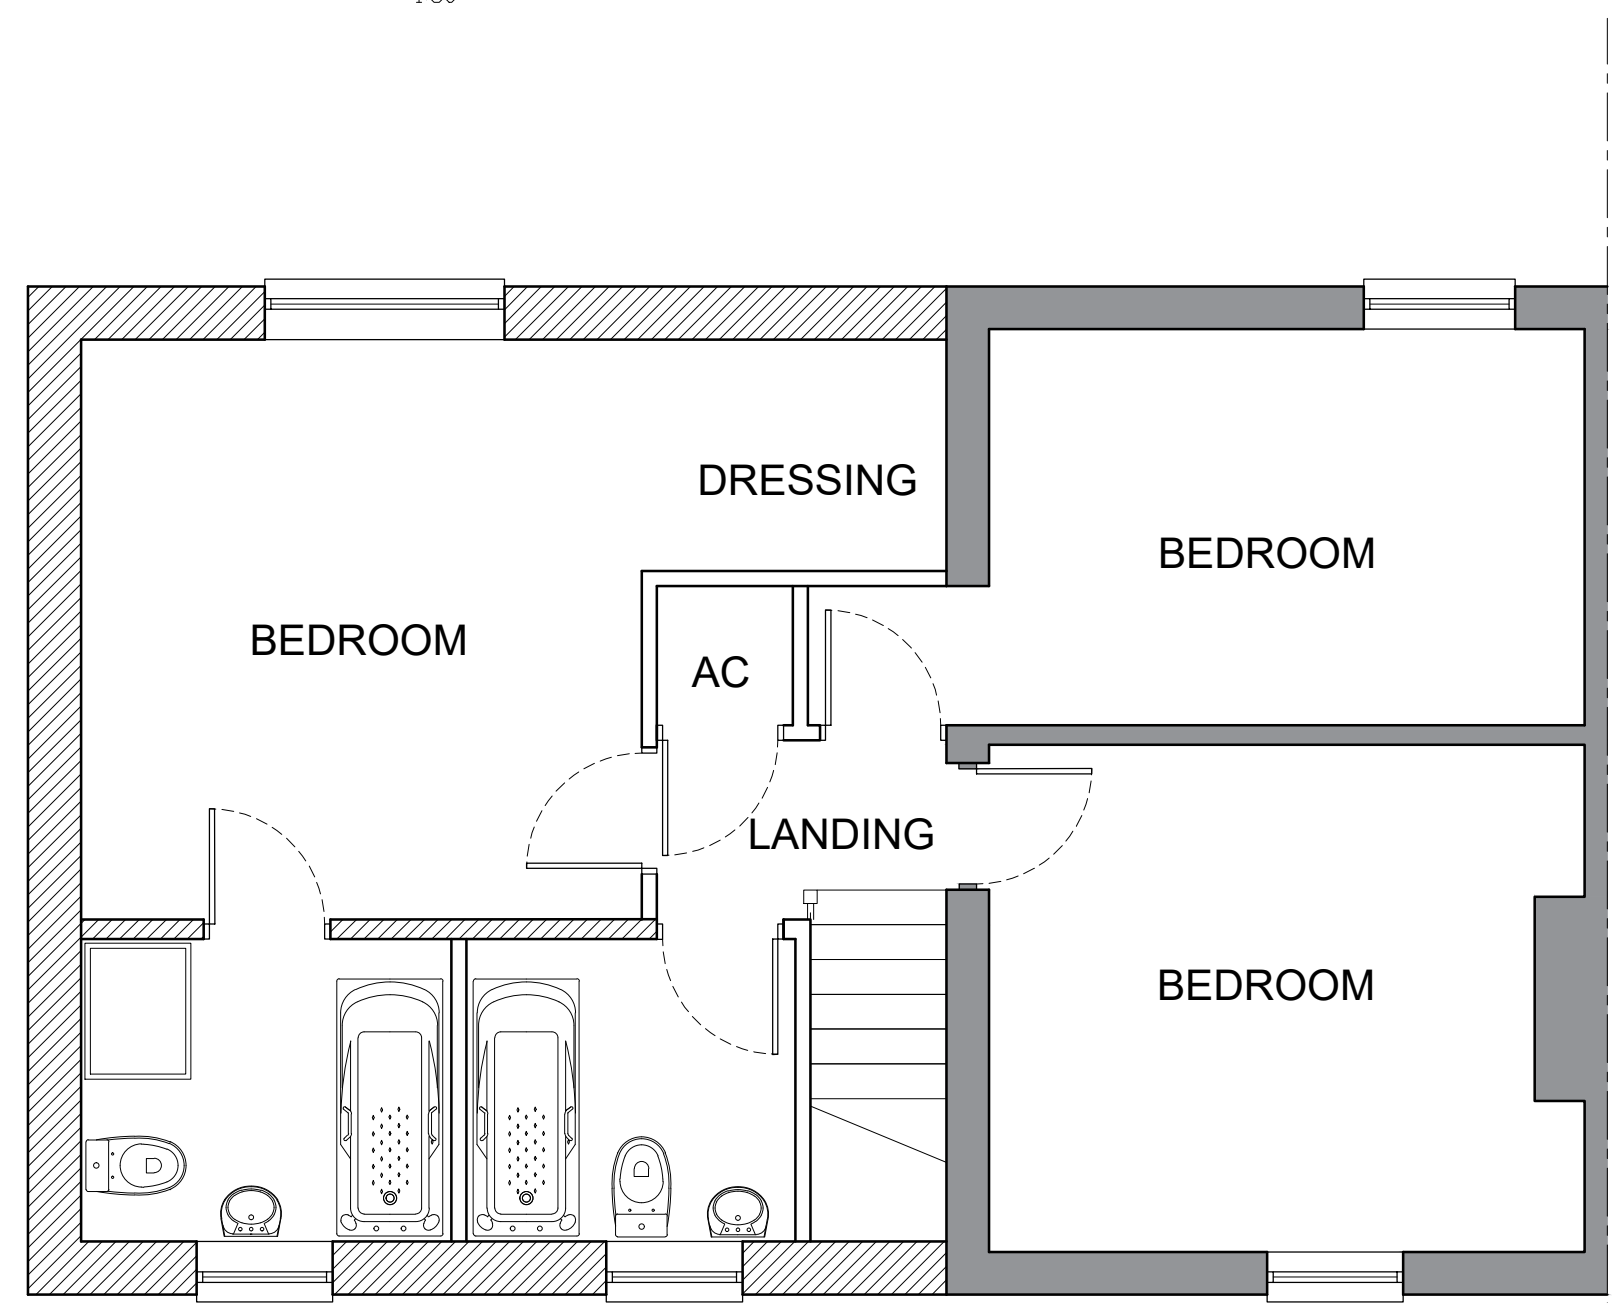
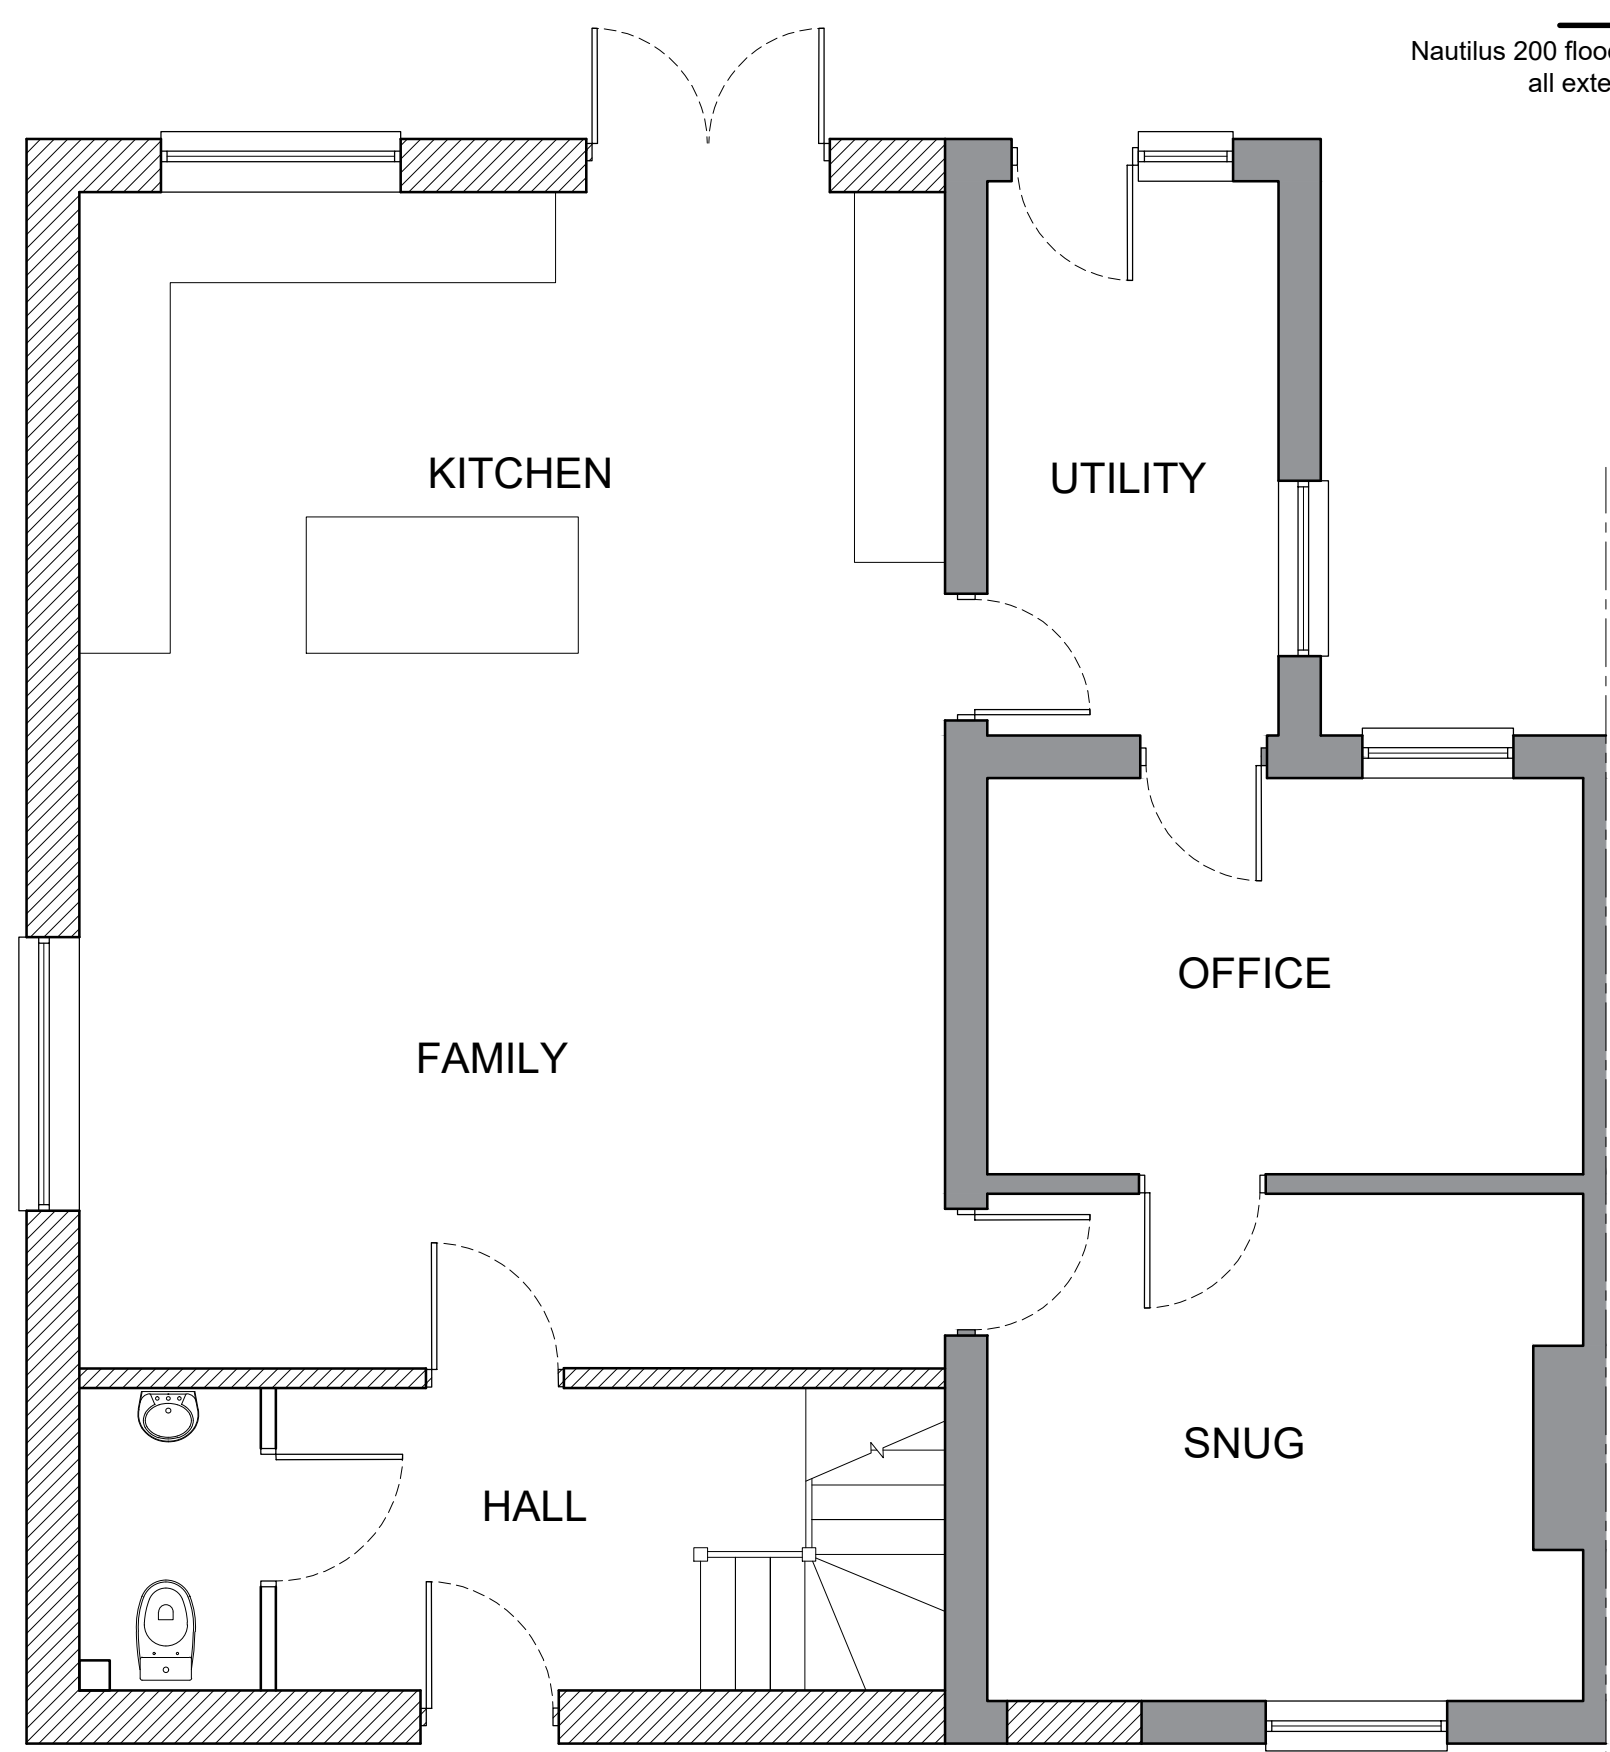
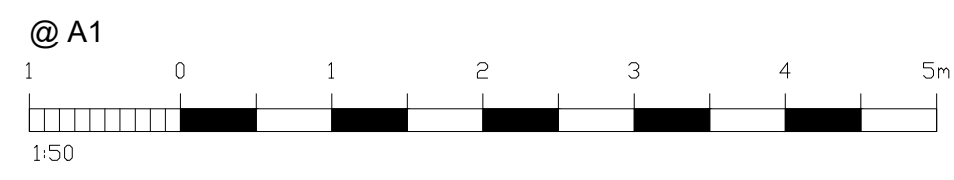


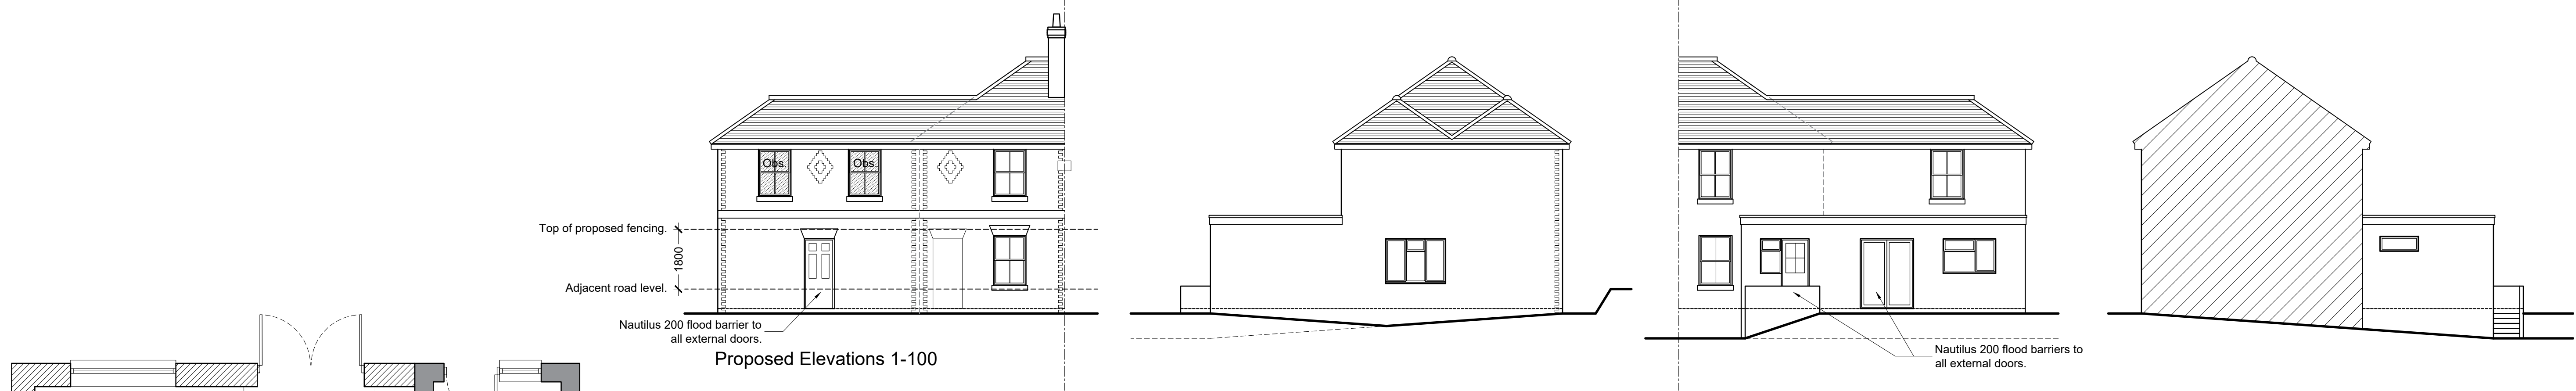

Rev C - Amended following highway comments. 02-02-23
Rev B - Amended following planning comments. 30-01-23
Rev A - Additional information following planning comments. 12-12-22

This drawing is the copyright of D.M.ADAMS DESIGN.
no copies in whole or part thereof may be taken without prior consent.

D.M.ADAMS DESIGN
1 Chapel Road,
Swanmore,
Southampton,
Hampshire.
SO32 2QA
Tel: 07714 058475 E-mail: dean@dmades.co.uk

Job Title:
**2 Brook Cottages
Broad Oak
Botley
Southampton
SO30 2EU**

Description:
Planning - Proposed

Scale: As shown Date: Dec '22 Drawing: 2BC-002-C