


Outline of existing dwelling

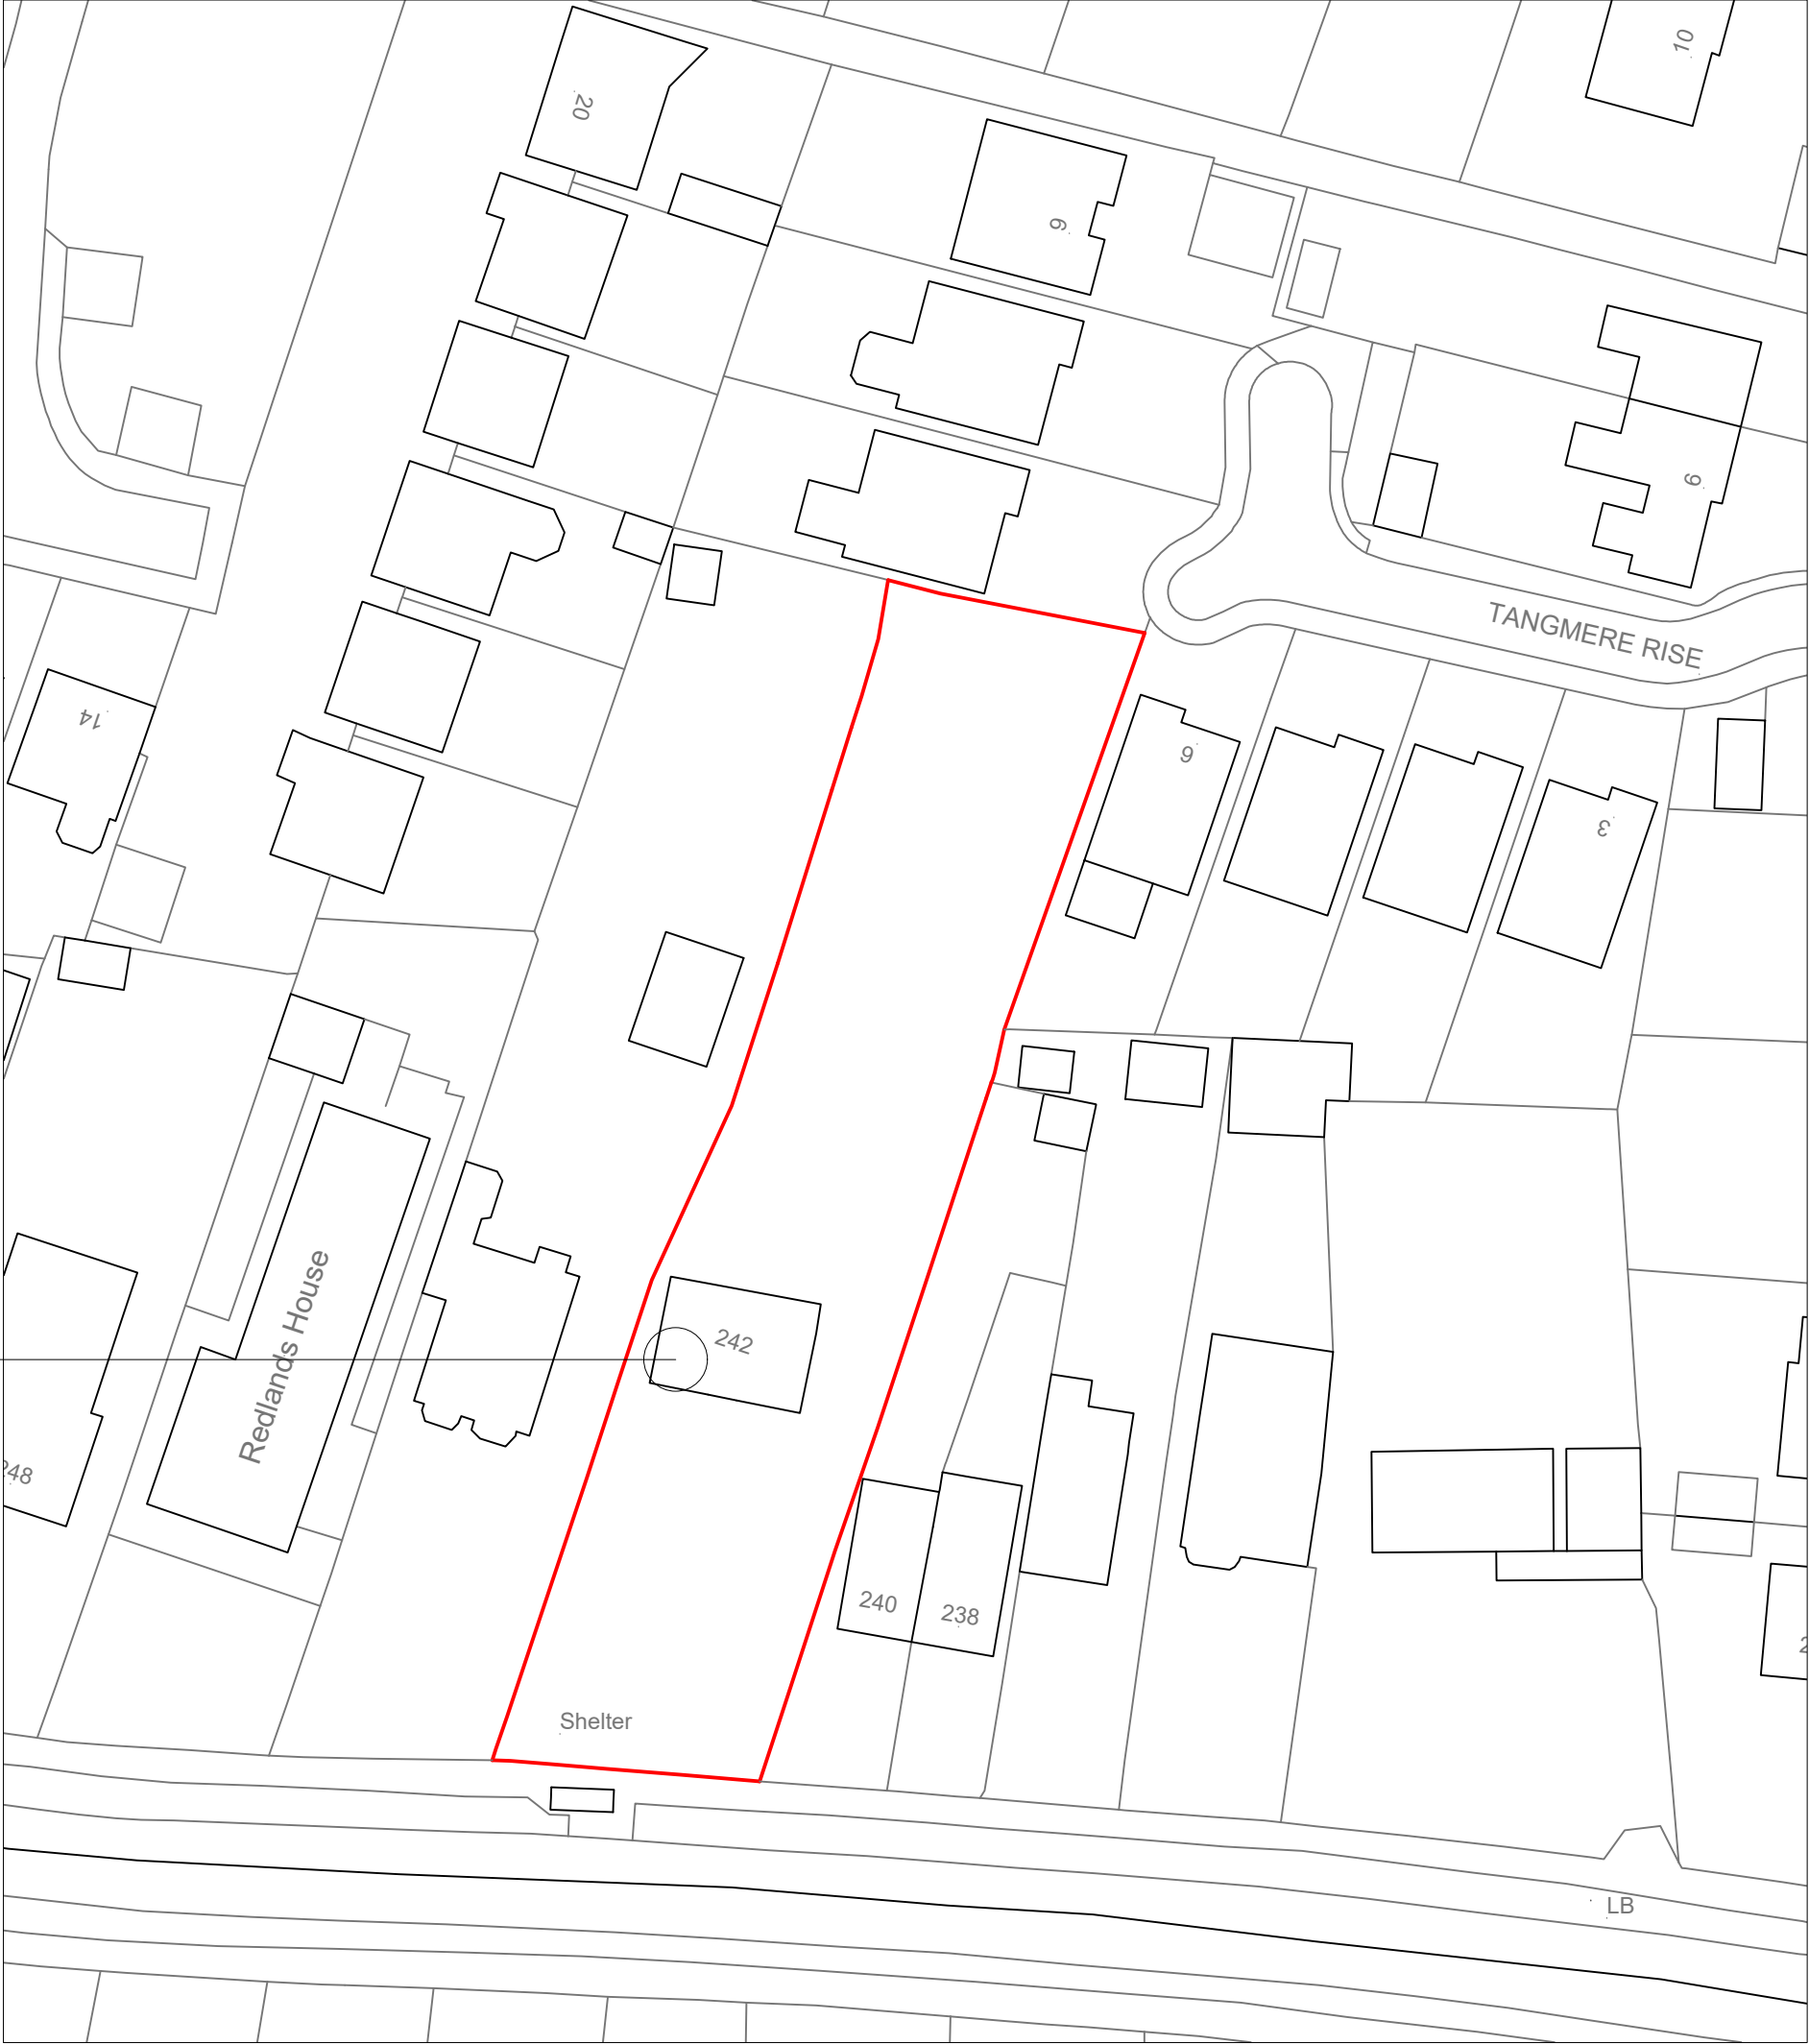


Block Plan - As Existing 1:500

Proposed New Garage

Proposed New Dwelling

Outline of existing dwelling as per approved application H/22/93513

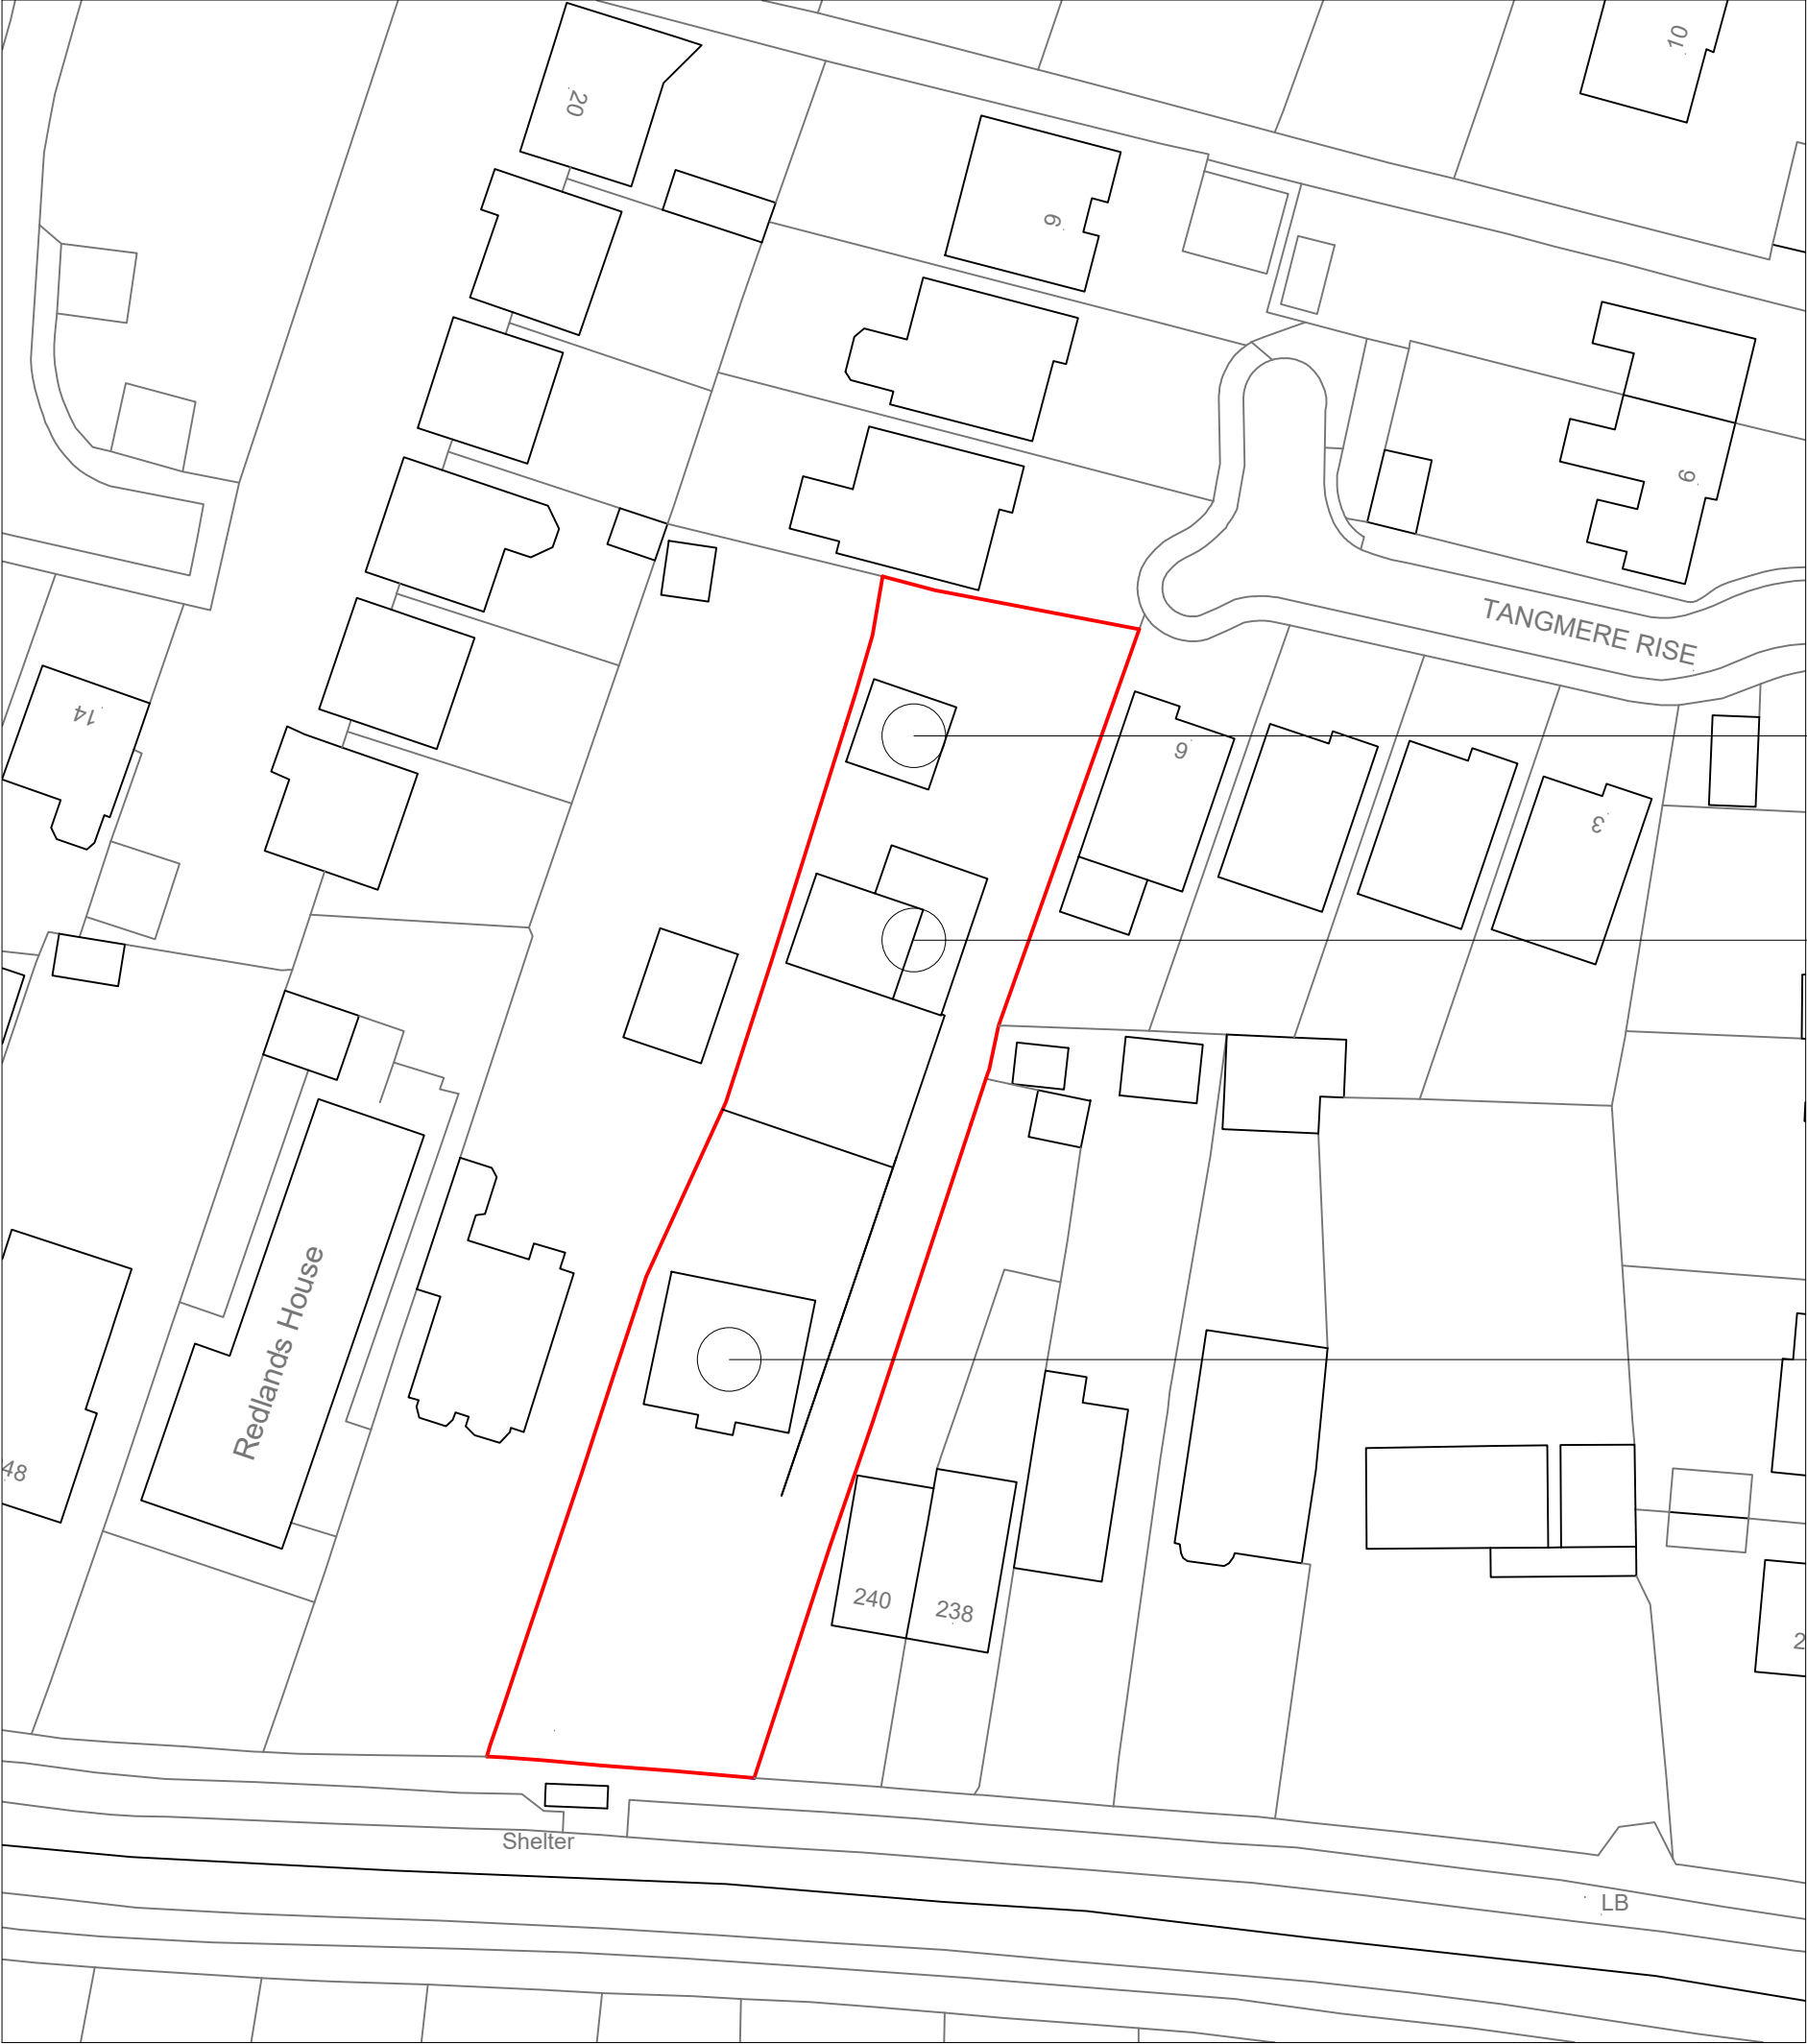

Block Plan - As Proposed 1:500

|      |                                                                                                   |    |          |
|------|---------------------------------------------------------------------------------------------------|----|----------|
| A    | General amendments to new dwelling, position and orientation - Re-issued for Planning Application | NJ | 06-02-23 |
| -    | Issued for Planning Application                                                                   | NJ | 20-10-22 |
| Rev. |                                                                                                   | By | Date     |

Wildern Architecture Ltd  
The Hawthorns, 105 Dibles Road,  
Warsash, Southampton, SO31 9JL  
07920 260758

Project  
242 Leigh Road, Chandler's  
Ford, Eastleigh, SO53 3AW

Client  
Mr K Turner

|                                                    |             |          |          |
|----------------------------------------------------|-------------|----------|----------|
| Title<br>Block Plans<br>- As Existing and Proposed |             |          |          |
| Date                                               | Oct 22      | Drawn By | NJ       |
| Job No.                                            | Drawing No. | Scale    | Revision |
| W22-004                                            | 101         | 1:500@A1 | A        |