



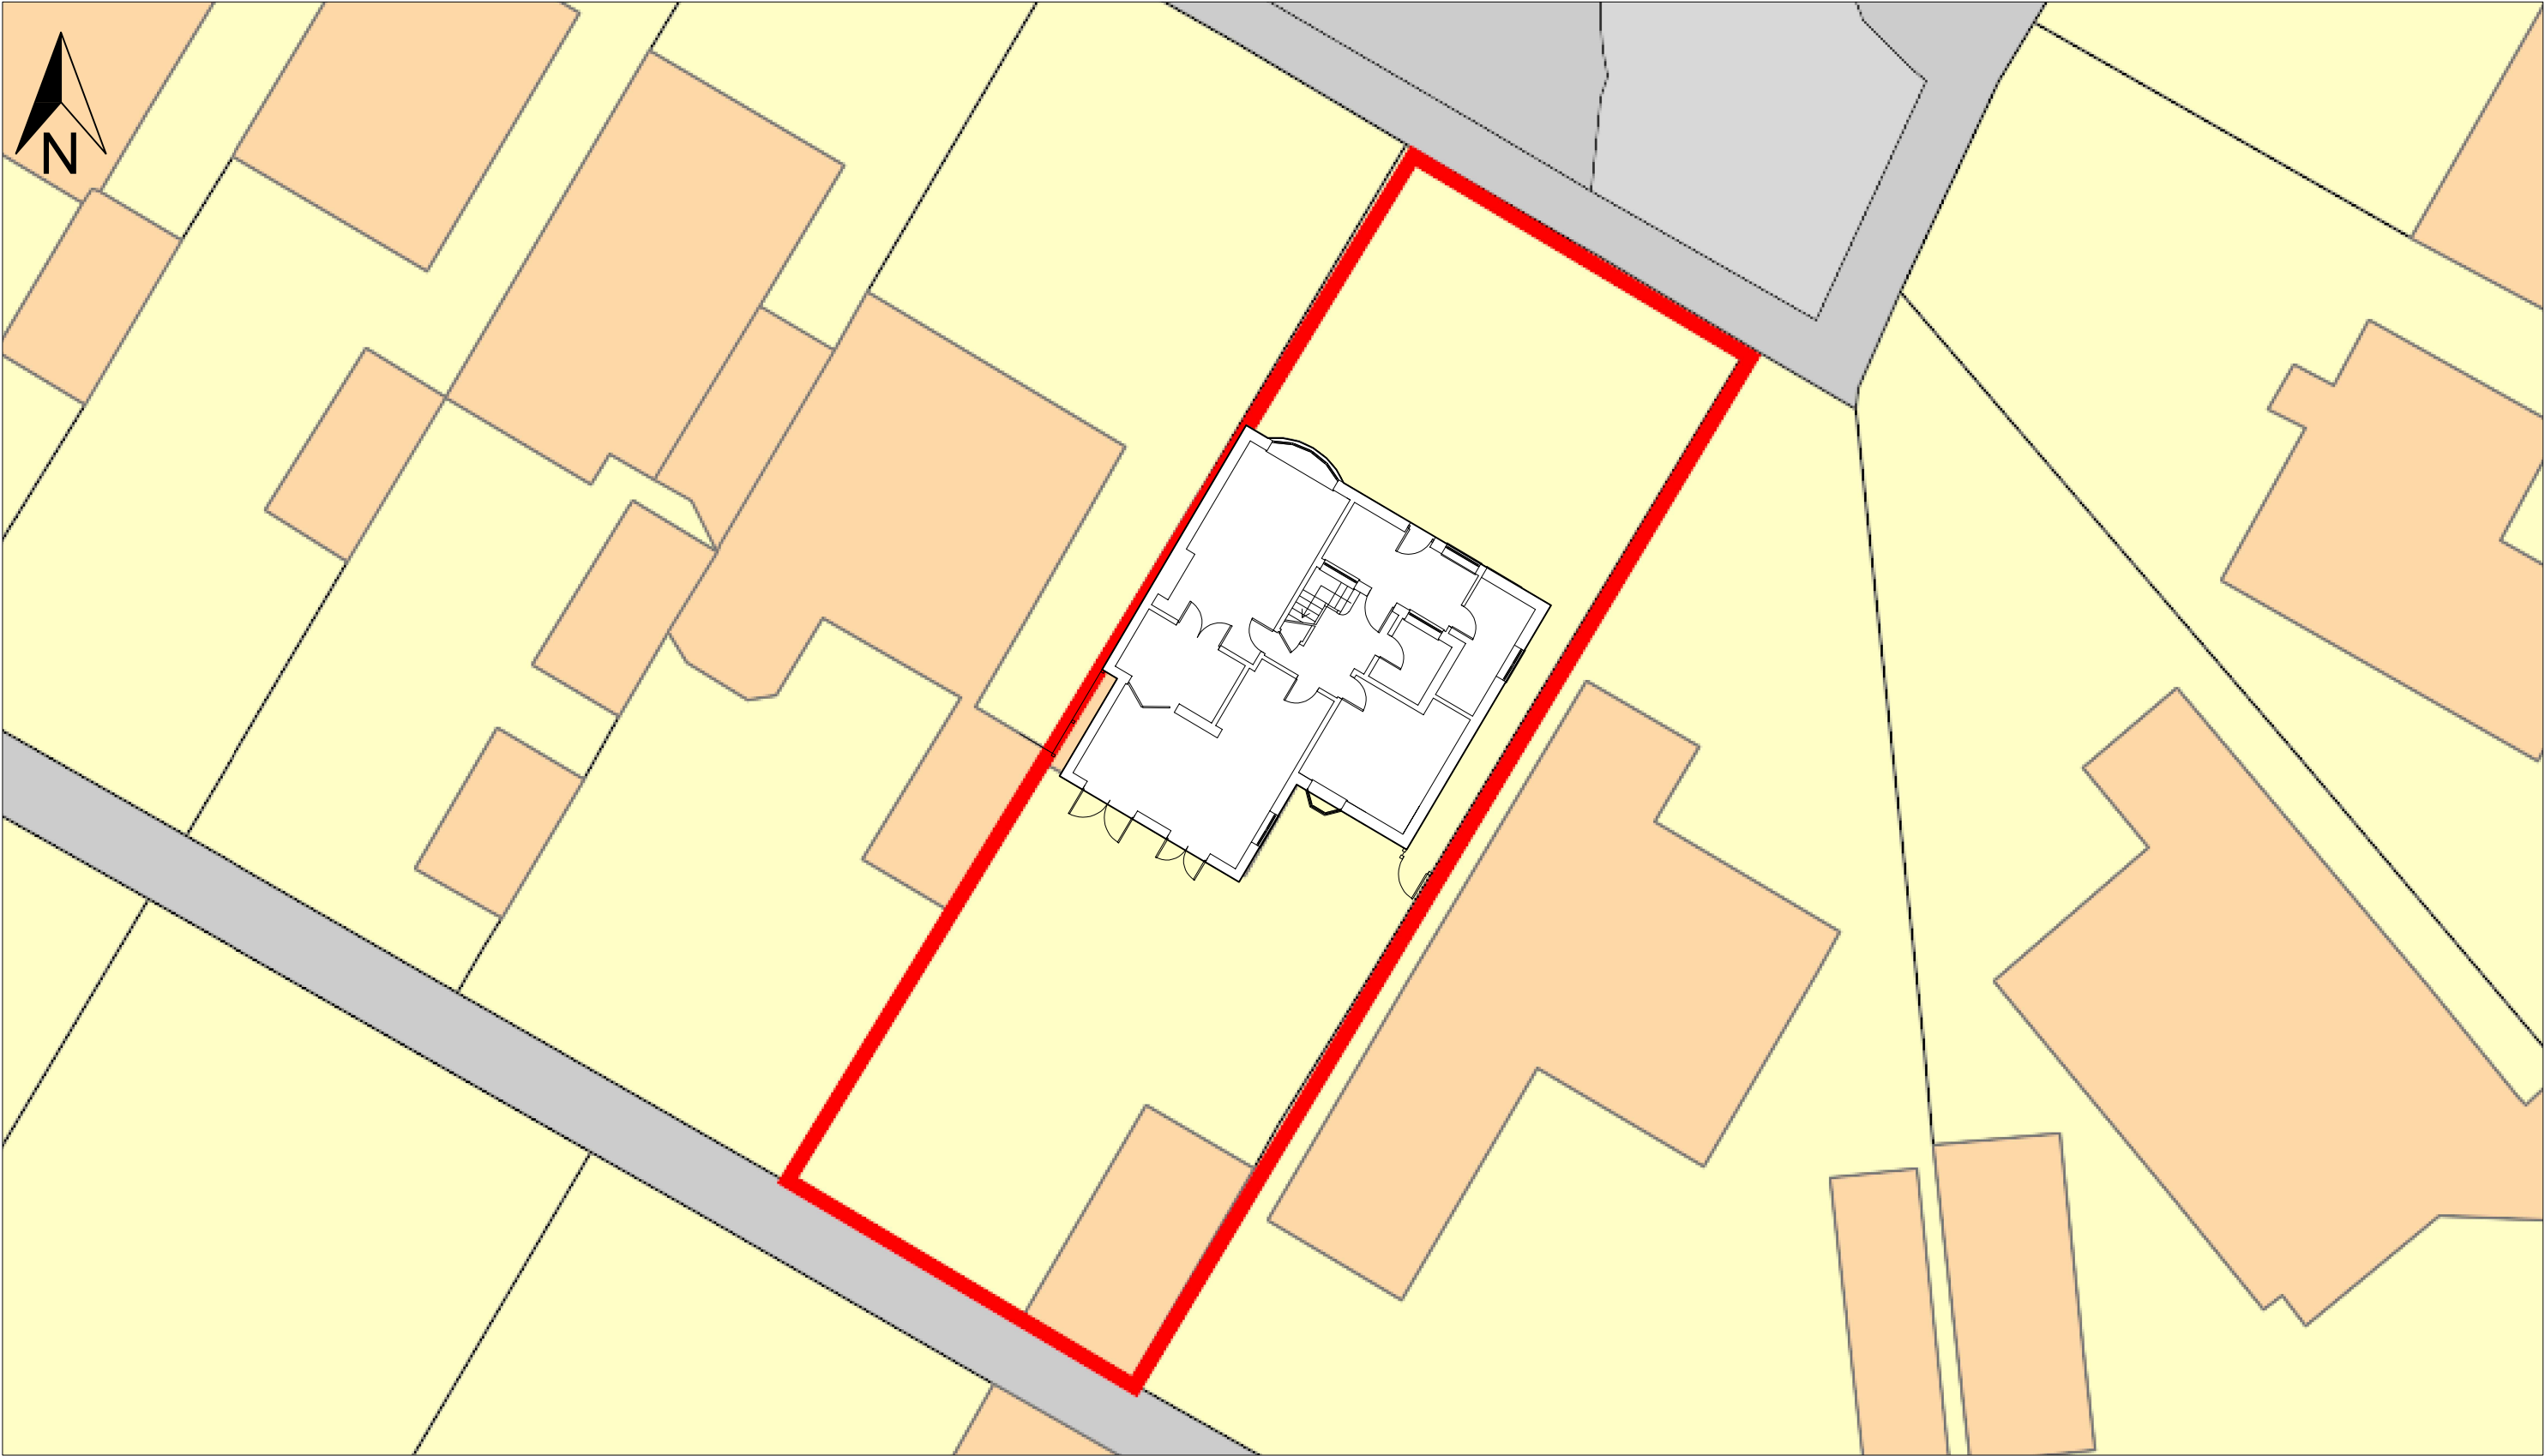

BLOCK PLAN
SCALE 1:200

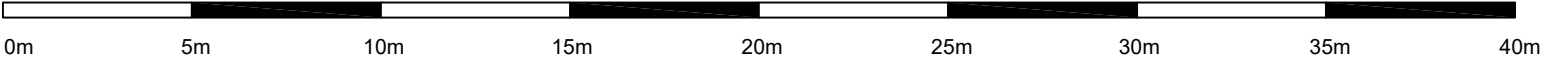

CLIENT: Kiruthika Chandrasekaran		
PROJECT: 45 CORINTHIAN ROAD, CHANDLERS FORD, SO53 2AY		
TITLE: FRONT / SIDE EXTENSION BLCOK PLAN		
DATE: 19-01-2023	DRAWN BY: K C	
SCALE @ A3: 1:200	CHECKED BY: M L	
PROJECT NO: 86	DRAWING NO: 5	REV NO: