


NOTES

All dimensions are in millimetres unless stated otherwise.

Drawings are not to be scaled for Construction purposes.

This drawing is to be read in conjunction with all other relevant drawings and specifications.

The copyright of this drawing is vested in Harris Irwin Associates Ltd. and must not be copied or reproduced without the written consent of a Director.

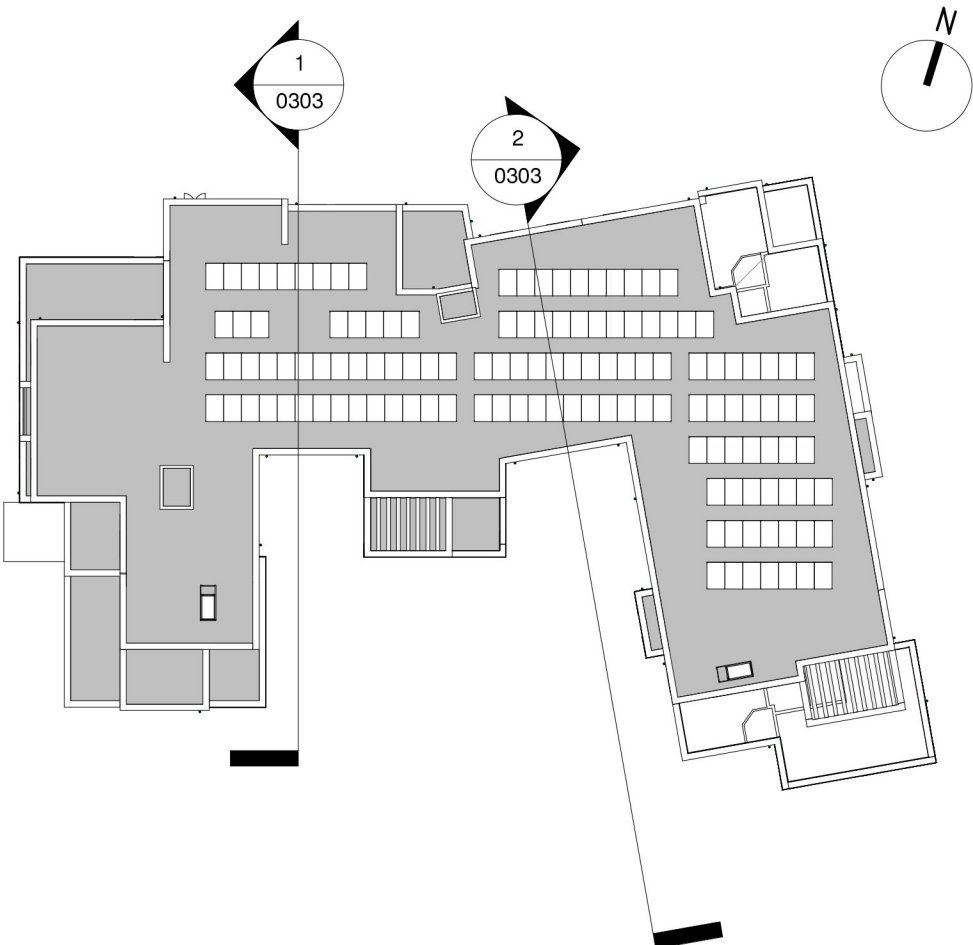

## Key to Materials

- Light Red Multi Brick - Stretcher bond
- Dark Red Multi Brick - Stretcher bond
- Dark-gold painted uPVC windows and doors
- Light Red Multi Brick - Vertical stack bond
- Dark Red Multi Brick - Vertical stack bond
- Timber-style cladding

|     |          |                                    |          |            |
|-----|----------|------------------------------------|----------|------------|
| P5  | 20.01.23 | RWP's added and additional windows | MLG      | BG         |
| P4  | 23.08.22 | For Planning Submission            | MLG      | BG         |
| P3  | 16.08.22 | For Coordination                   | MLG      | BG         |
| P2  | 12.07.22 | For Review and Comment             | MLG      | BG         |
| Rev | Date     | Description                        | Drawn By | Checked By |

**HARRIS IRWIN**  
architects

Aske Stables, Aske, Richmond,  
North Yorkshire. DL10 5HG  
t: 01748 825675  
e: enquiries@harrisirwin.com  
w: www.harrisirwin.com

**Project:**  
Proposed 70 Bed Care Home  
Moorhill Road, West End  
Southampton

**Client:**  
  
**HIGHWOOD**

**Drawing Title:**  
General Arrangement Elevations - Courtyard  
Elevations

**For Planning Submission**

|                            |                            |                   |
|----------------------------|----------------------------|-------------------|
| HIA Project Number<br>3127 | Scale @ A1<br>As indicated | Suitability<br>D0 |
|----------------------------|----------------------------|-------------------|

|                                                 |                   |              |             |            |           |                |
|-------------------------------------------------|-------------------|--------------|-------------|------------|-----------|----------------|
| Project<br>3127 - HIA - 01 - XX - DR - A - 0303 | Originator<br>HIA | Volume<br>01 | Level<br>XX | Type<br>DR | Role<br>A | Number<br>0303 |
|-------------------------------------------------|-------------------|--------------|-------------|------------|-----------|----------------|



## East Courtyard Elevation

1 : 100



## West Courtyard Elevation

1 : 100



SCALE 1:100 @ A1