


North

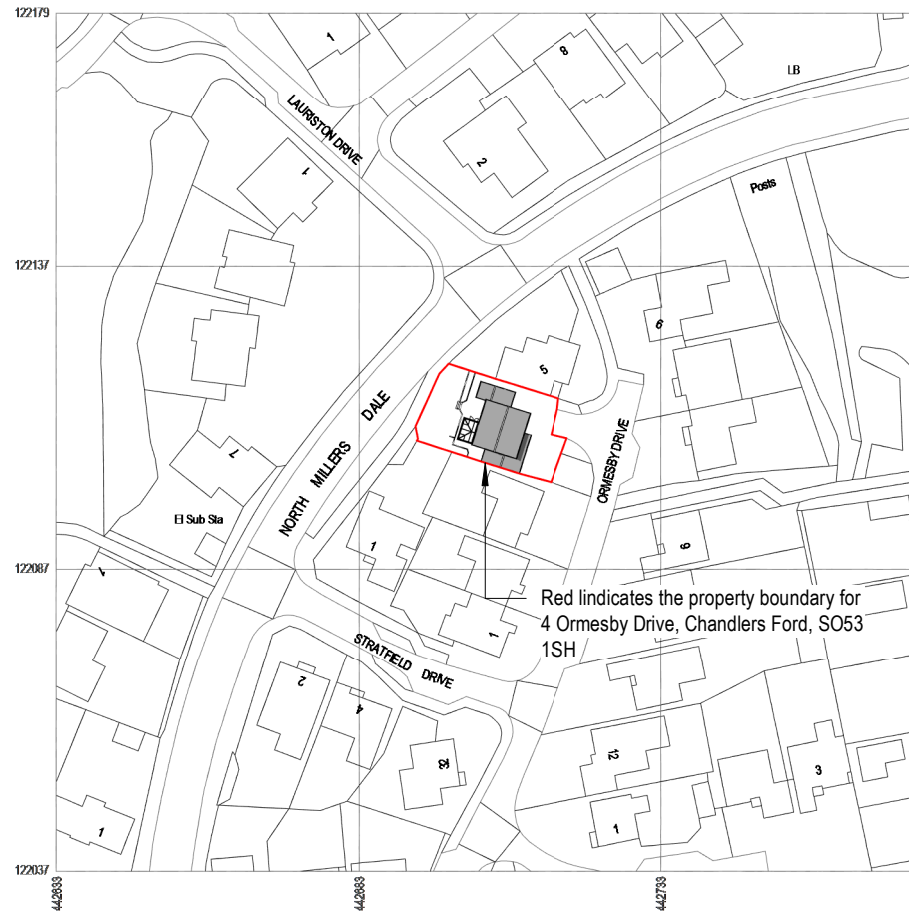

Produced on 08 November 2022 from the Ordnance Survey National Geographic Database and incorporating surveyed revision available at this date.
This map shows the area bounded by 442633 122037, 442775 122037, 442775 122179, 442633 122179, 442633 122037
Reproduction in whole or part is prohibited without the prior permission of Ordnance Survey.
Crown copyright 2022. Supplied by copla ltd trading as UKPlanningMaps.com a licensed Ordnance Survey partner (100054135).
Data licence expires 08 November 2023. Unique plan reference: v2cl8/224/1178145


Location Plan

1 : 1250



Block Plan

1 : 200

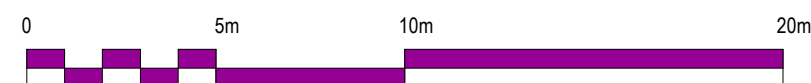

Scale 1:200



Scale 1:1250

Revision Notes

date	rev	note
17/11/22	P1	First Issue
08/02/23	P2	Issued for Planning

Client Mrs Mitchell	Project No 22-022
Date 11/07/22	Drawing No 001
Scale at A3 As indicated	Rev P2
	Drawn N Sharp

7 Garston Road, Frome, Somerset
BA11 1RN

m: 0781 208 5841

e: nick@sharpdesignservices.co.uk

Sharp Design Services Limited Company registration No. 11105879
Registered office: 7 Garston Road, Frome, Somerset. BA11 1RN

SHARP
DESIGN
SERVICES

4 Ormesby Drive - Ground Floor Extension Location and Block Plan