


# Site Location Plan

scale 1:1250

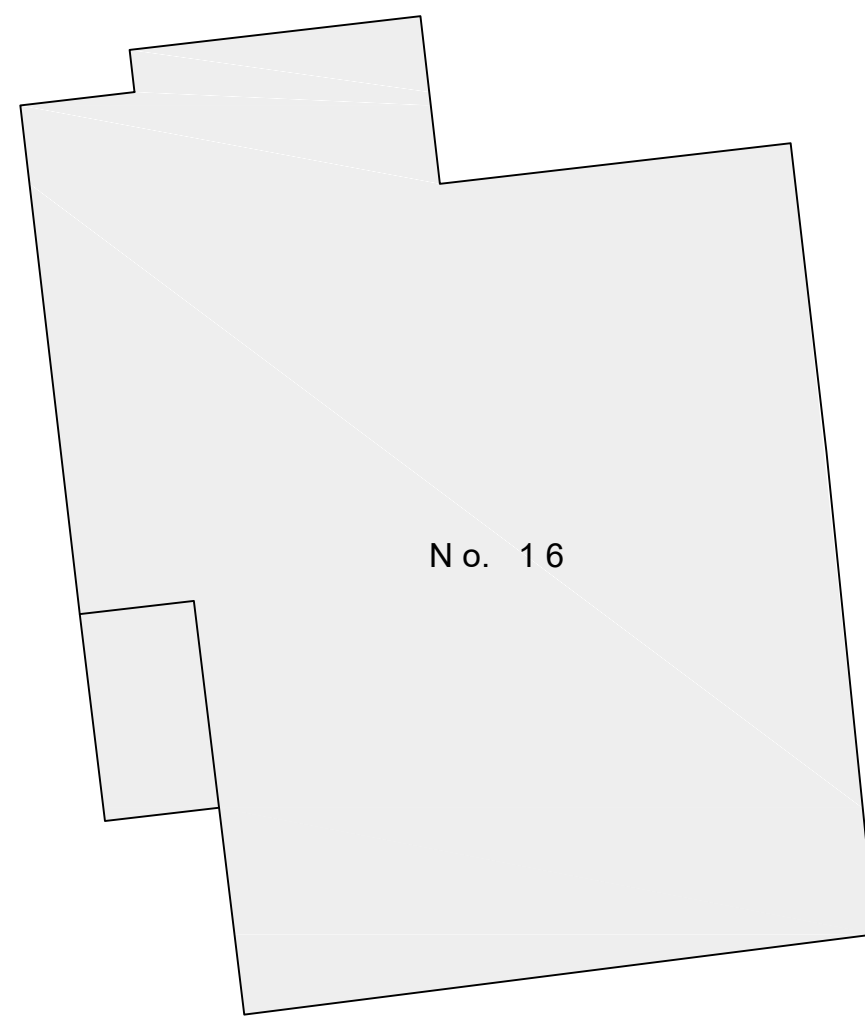

## Proposed Site Layout / Block Plan

scale 1:100

|   |          |                                                      |
|---|----------|------------------------------------------------------|
| E | 31.01.23 | Patio height adjusted at request of planners         |
| D | 12.01.23 | Minor amendments                                     |
| C | 09.01.23 | Amended following site meeting with planning officer |
| B | 24.10.22 | Amended and prepared for planning application        |
| A | 16.09.22 | Amended and updated following meeting with client    |

# Planning

Proposed:  
Site Layout / Block  
Plan & Location Plan.

14 Southern Road  
West End  
Southampton  
SO30 3ER



Drawing no:  
2022.05.02/04