
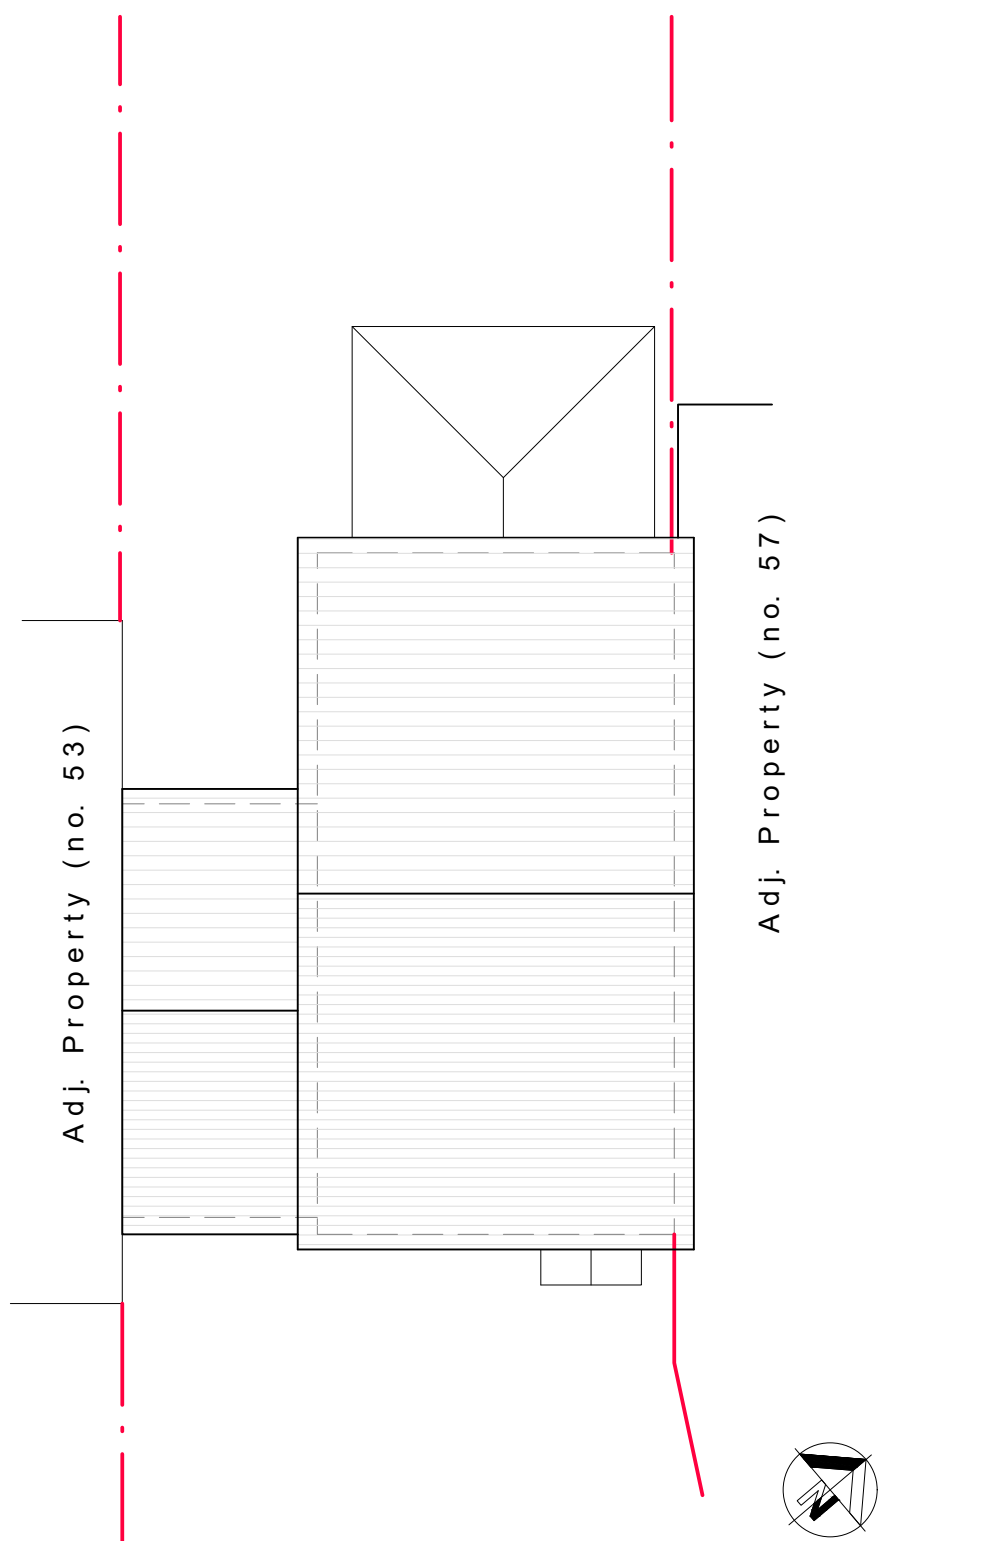


General Notes:
This drawing is the copyright of N & J Design Limited and may not be copied in whole or in part without prior permission.
It is the clients/developers responsibility to ensure all relevant approvals are in place and conditions satisfied prior to commencement of works, including, but not limited to:
The Party Wall etc Act 1996
Local Authority Planning Consent
Highways (Road opening permit)
Local Water Authority
Building Regulations (Local Authority, NHBC etc)
Environment Agency

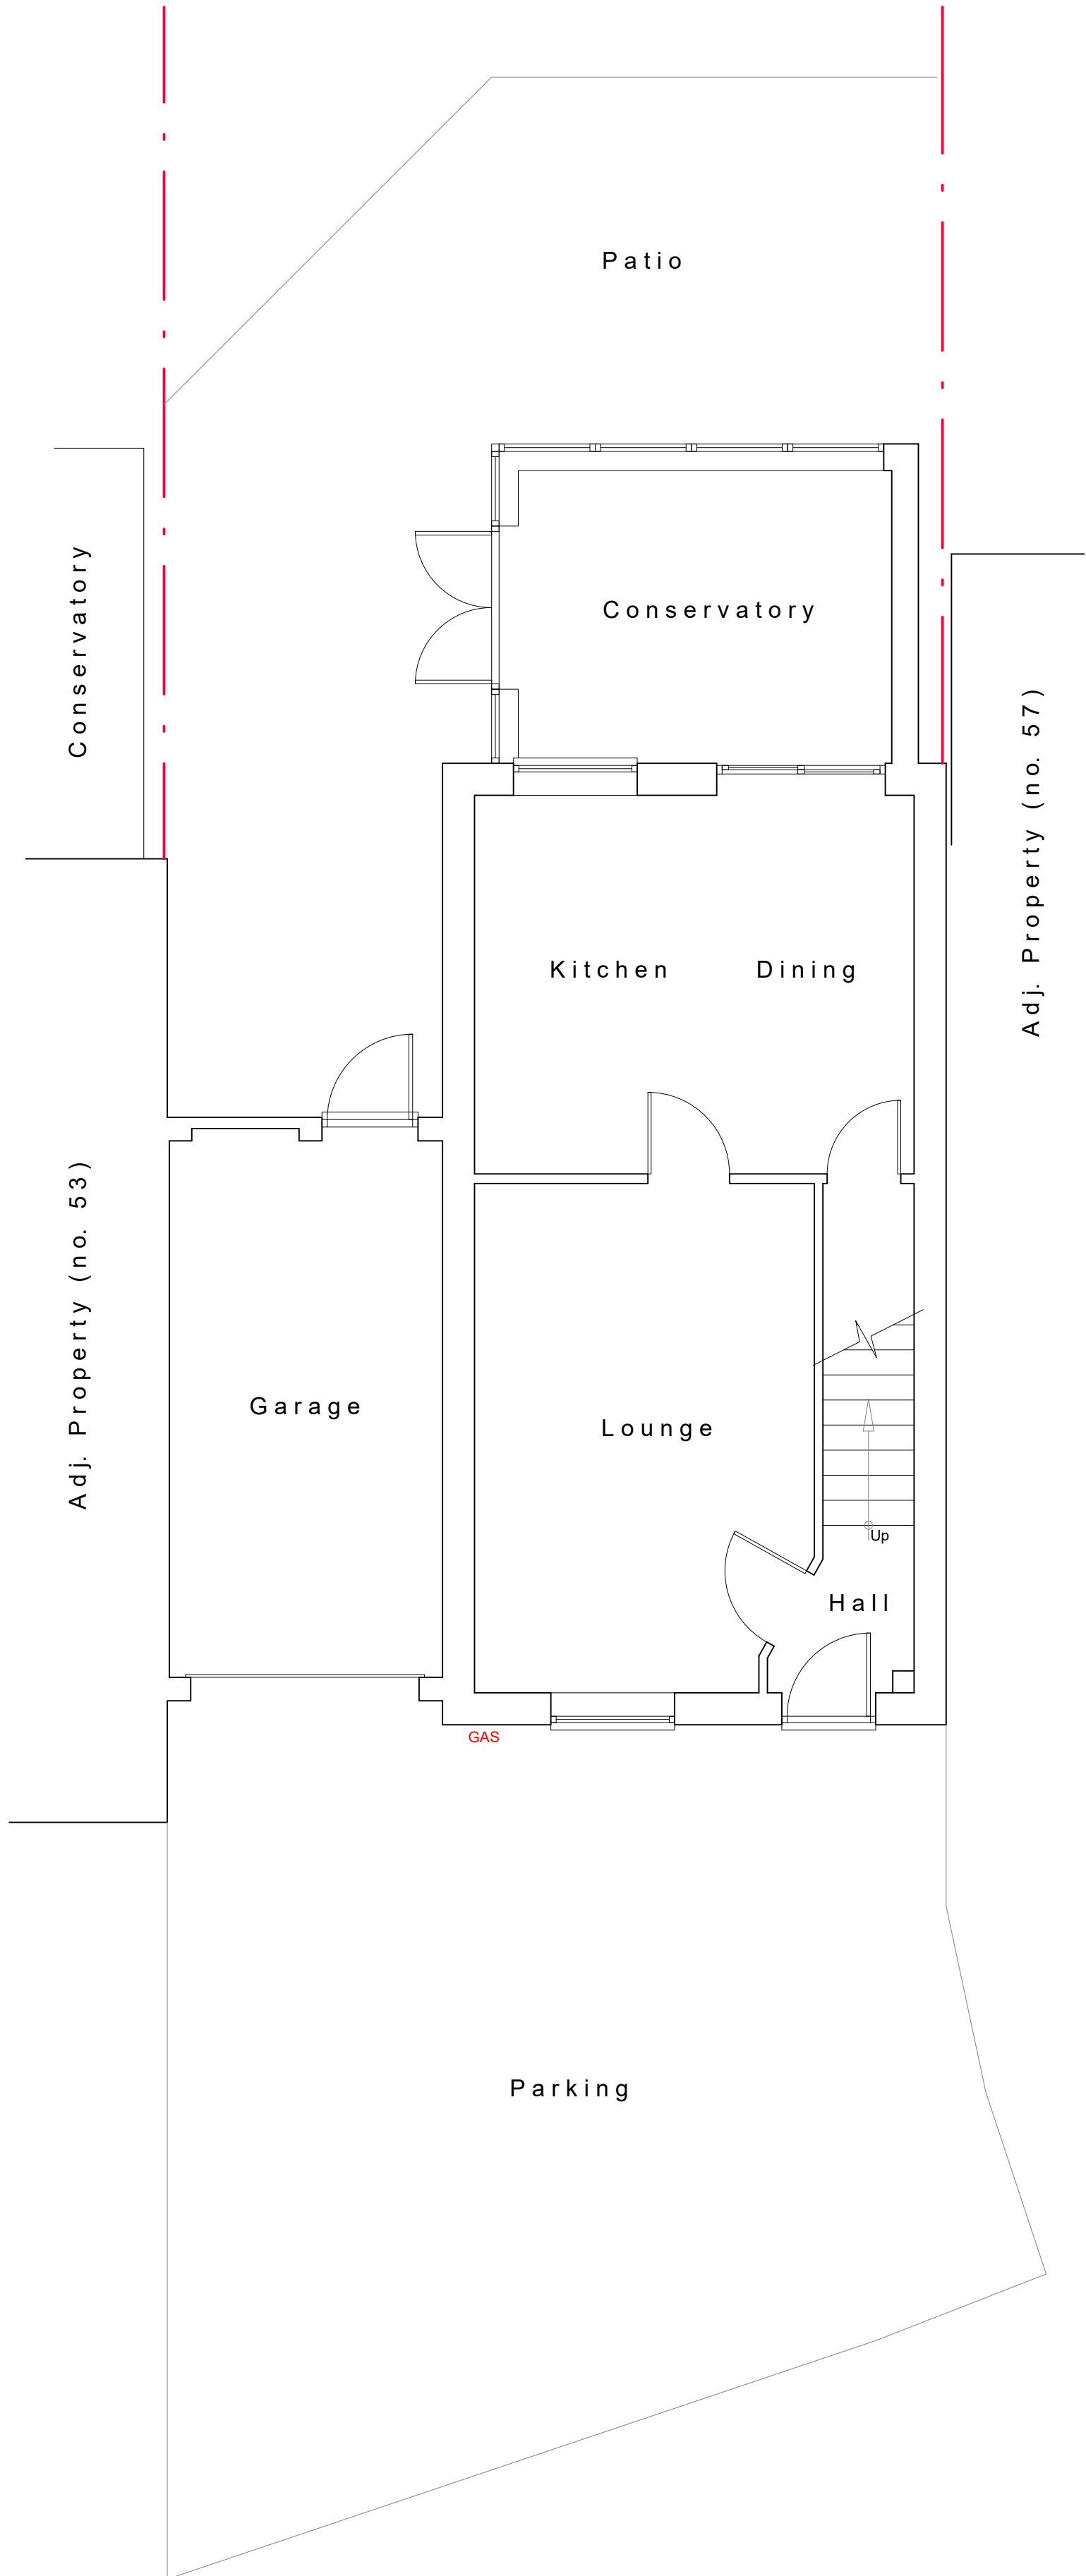

A 06.02.23 Prepared for planning submission

Rev: Date: Description:

Status:

Planning

Title:

Existing:
Plans & Elevations

Project:

55 Stanier Way
Hedge End
Southampton
SO30 2XE



N & J Design Ltd
7 Hedley Gardens
Hedge End
Southampton
SO30 2WT
t: 07840 404620 www.nandjdesign.co.uk

Drawn: N. Keatley

Date: 25.01.23

Checked:

Date:

Scale: 1:50 1:100

Revision: A

Drawing no:

2023.01.01/01