


Notes
Report any discrepancies to the author.
This drawing is copyrighted to Temple Ford Design LTD.




SITE LOCATION PLAN @ 1/1250

Streetwise licence No. 100047474
© Crown Copyright and database rights 2020 OS

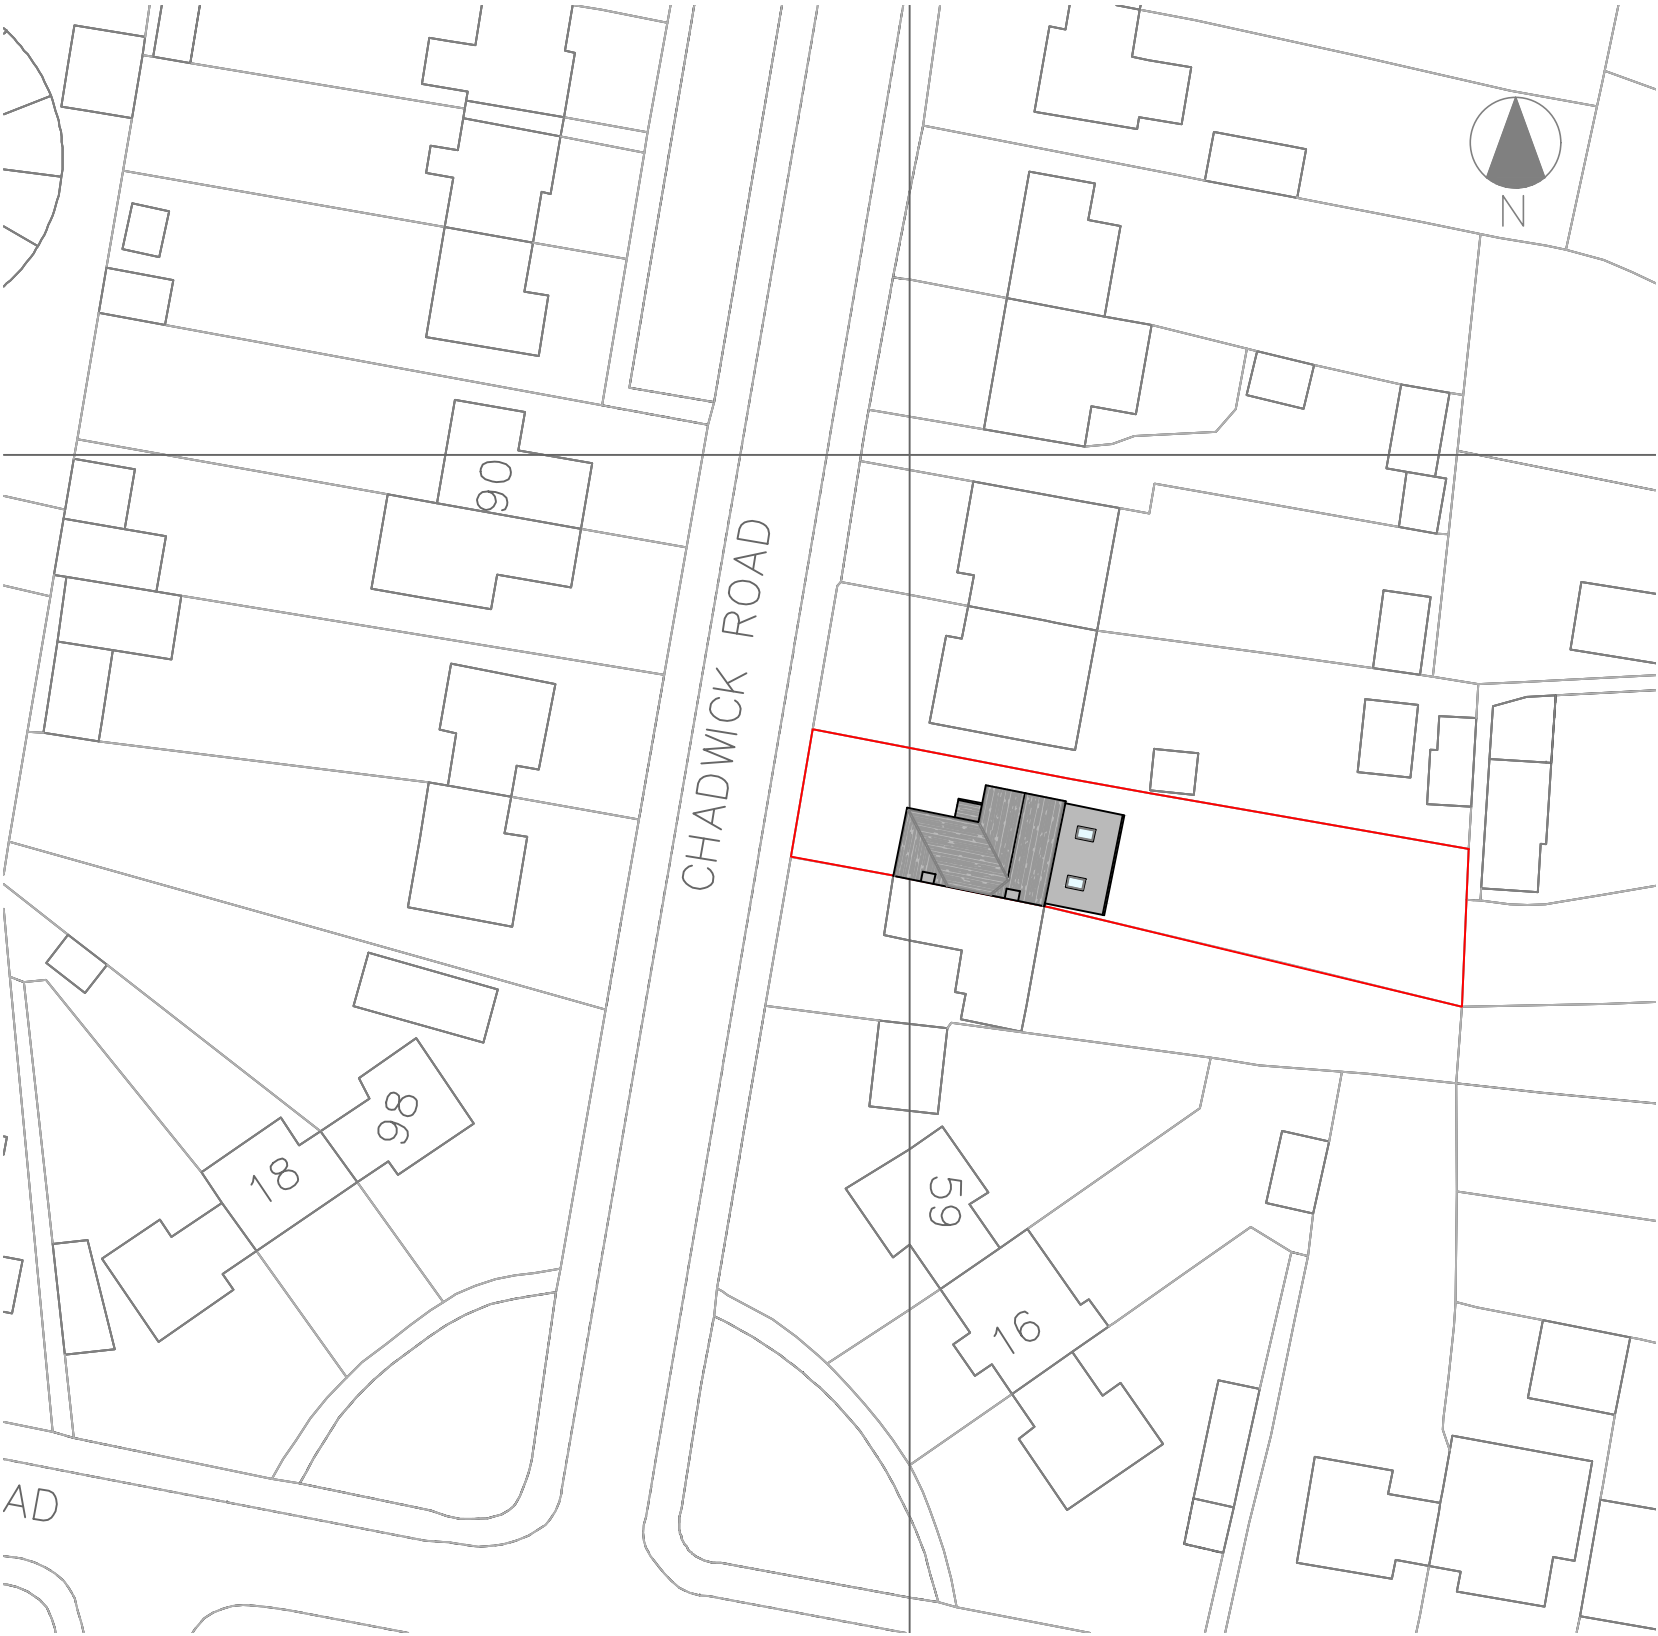

SITE BLOCK PLAN @ 1/500

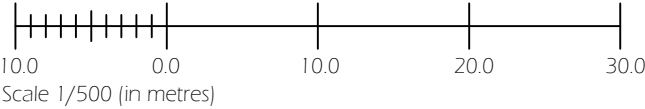

Revision Notes:

Rev:	Date:	Description:
A	01/02/2023	Client changes

Date: February 2023		
Scale @ A3: 1:1250 / 1:500		
Drawing Status: Design	Drawn: CW	Checked: DMM

Project: 55 Chadwick Road, Eastleigh SO50 9GL	Drawing Title: Location and Block Plans As Proposed	

Client: Mr George Stubbington		
Project: 2130	Dwg No: D00	Rev: A

Temple Ford Design Ltd
architects



T 023 8027 6393
E templeforddesign@gmail.com W templeforddesign.co.uk