




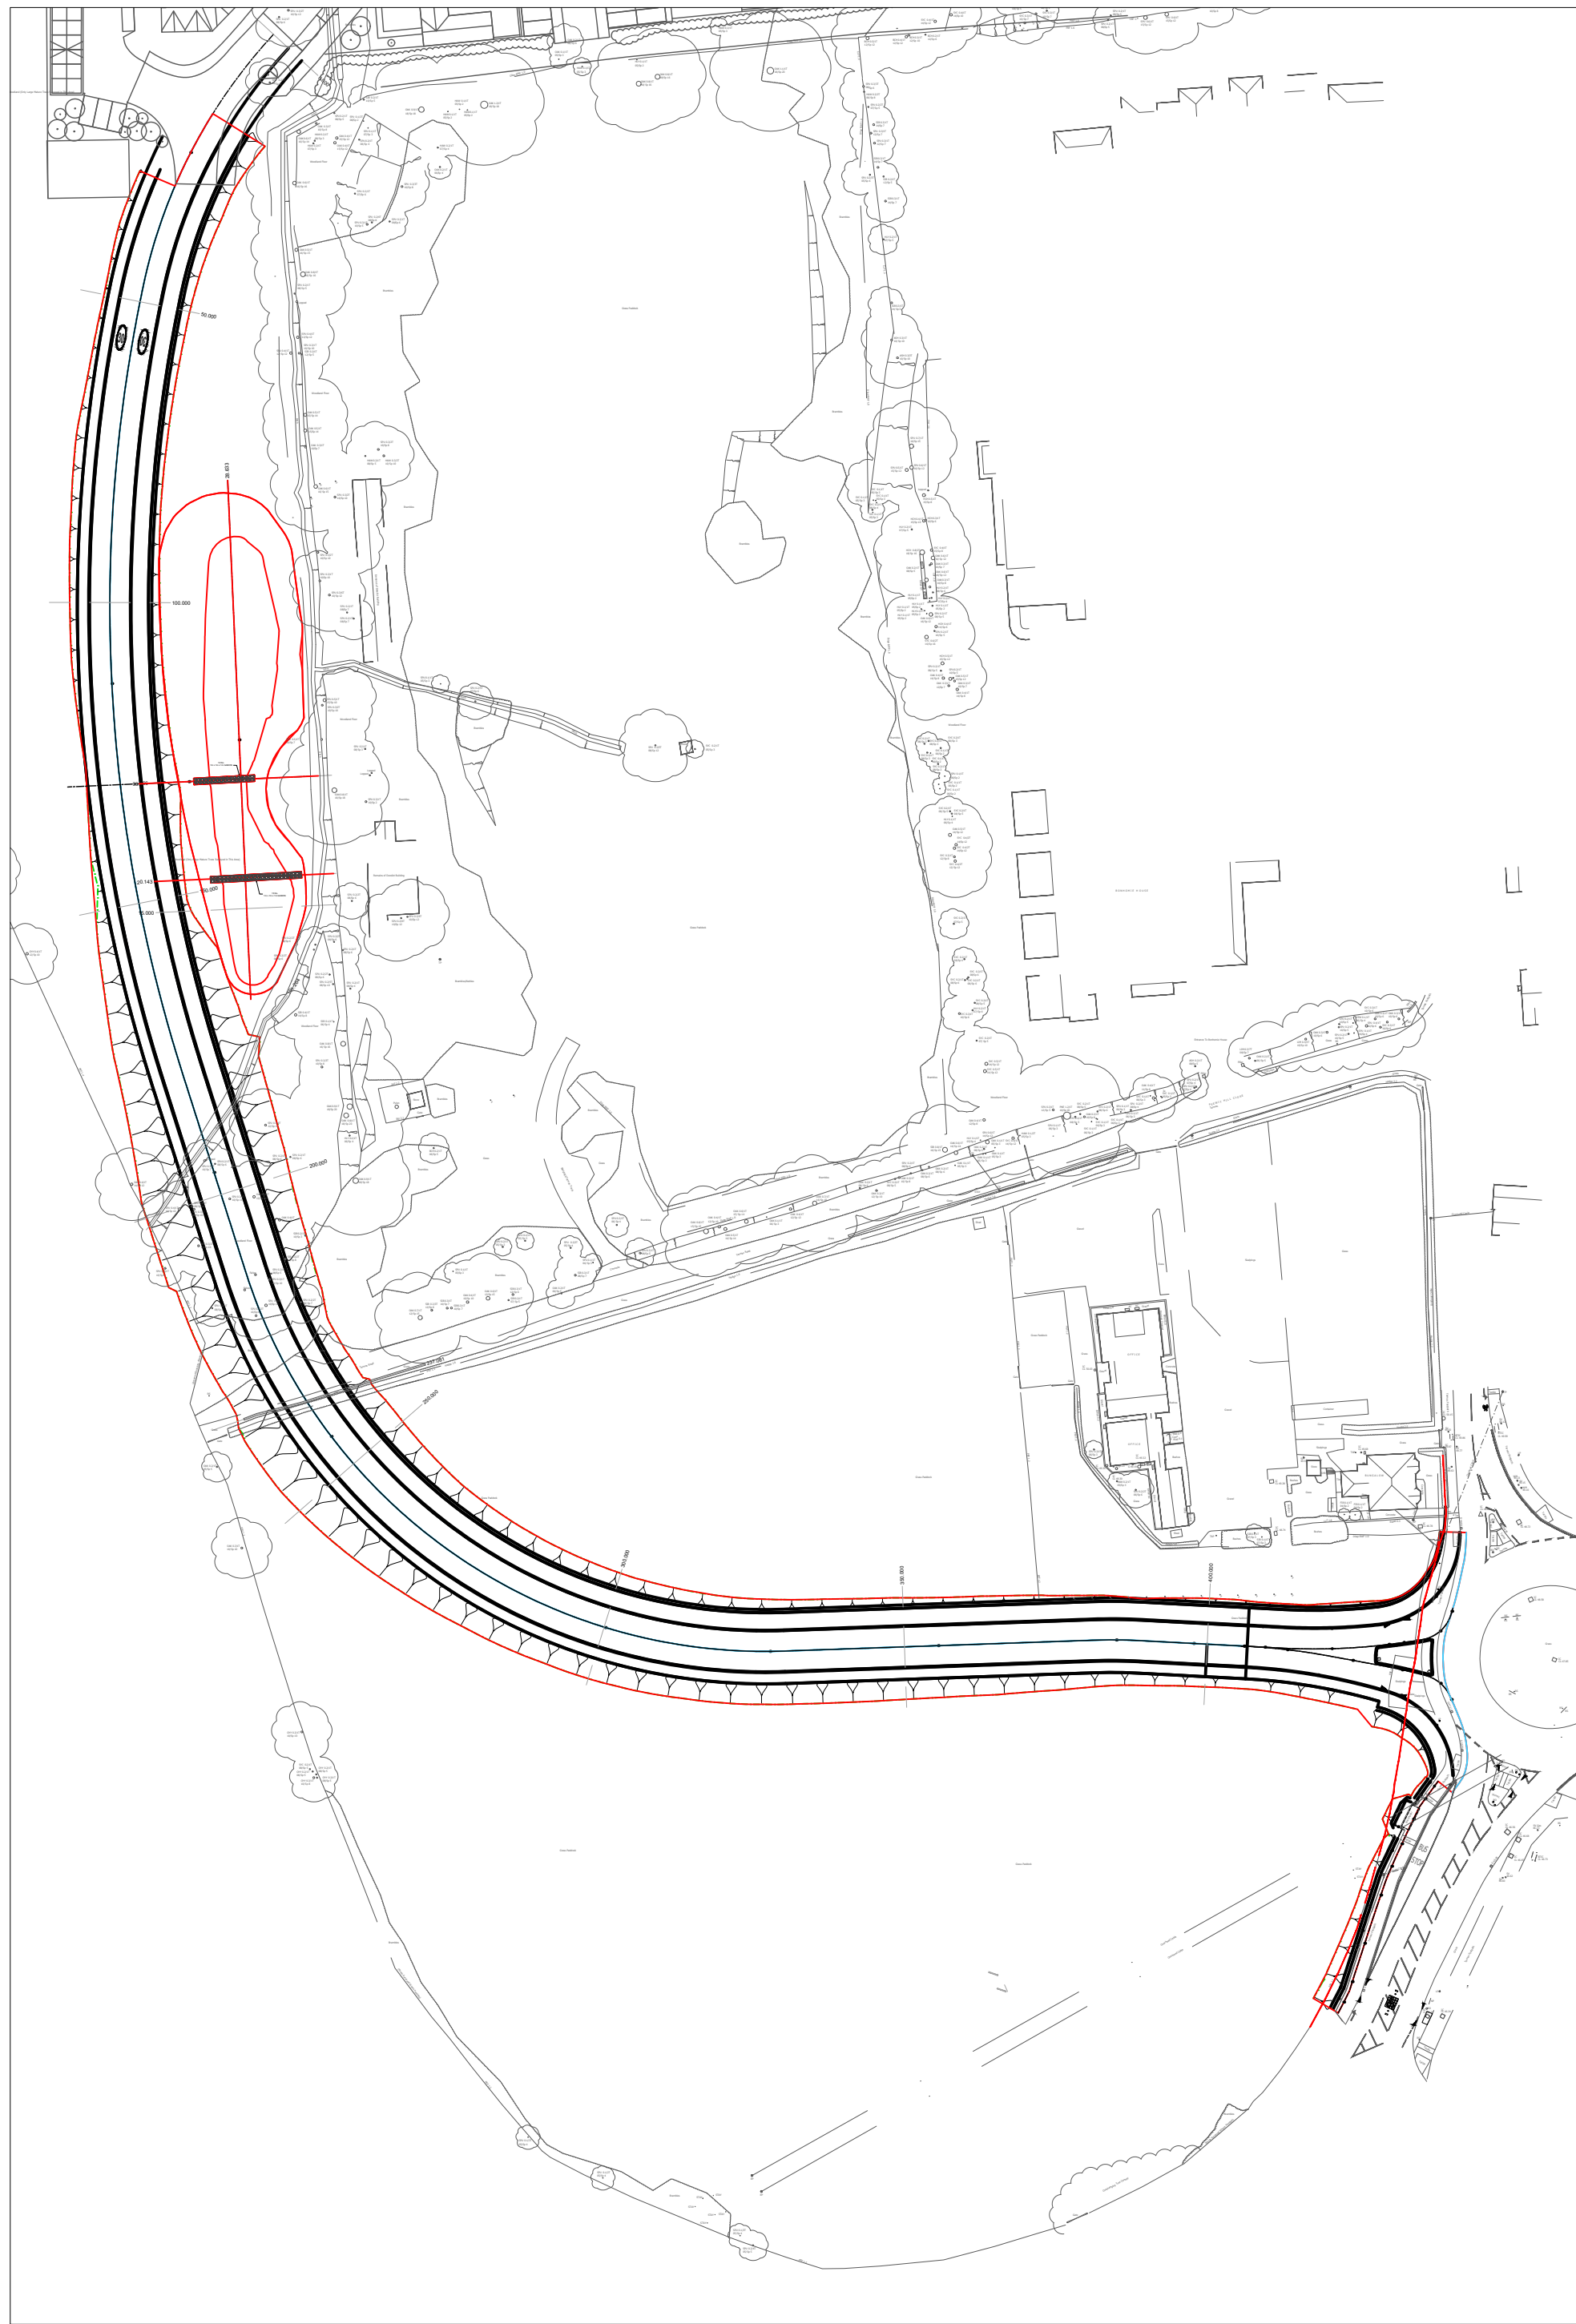

SITE LAYOUT
SCALE 1:1000

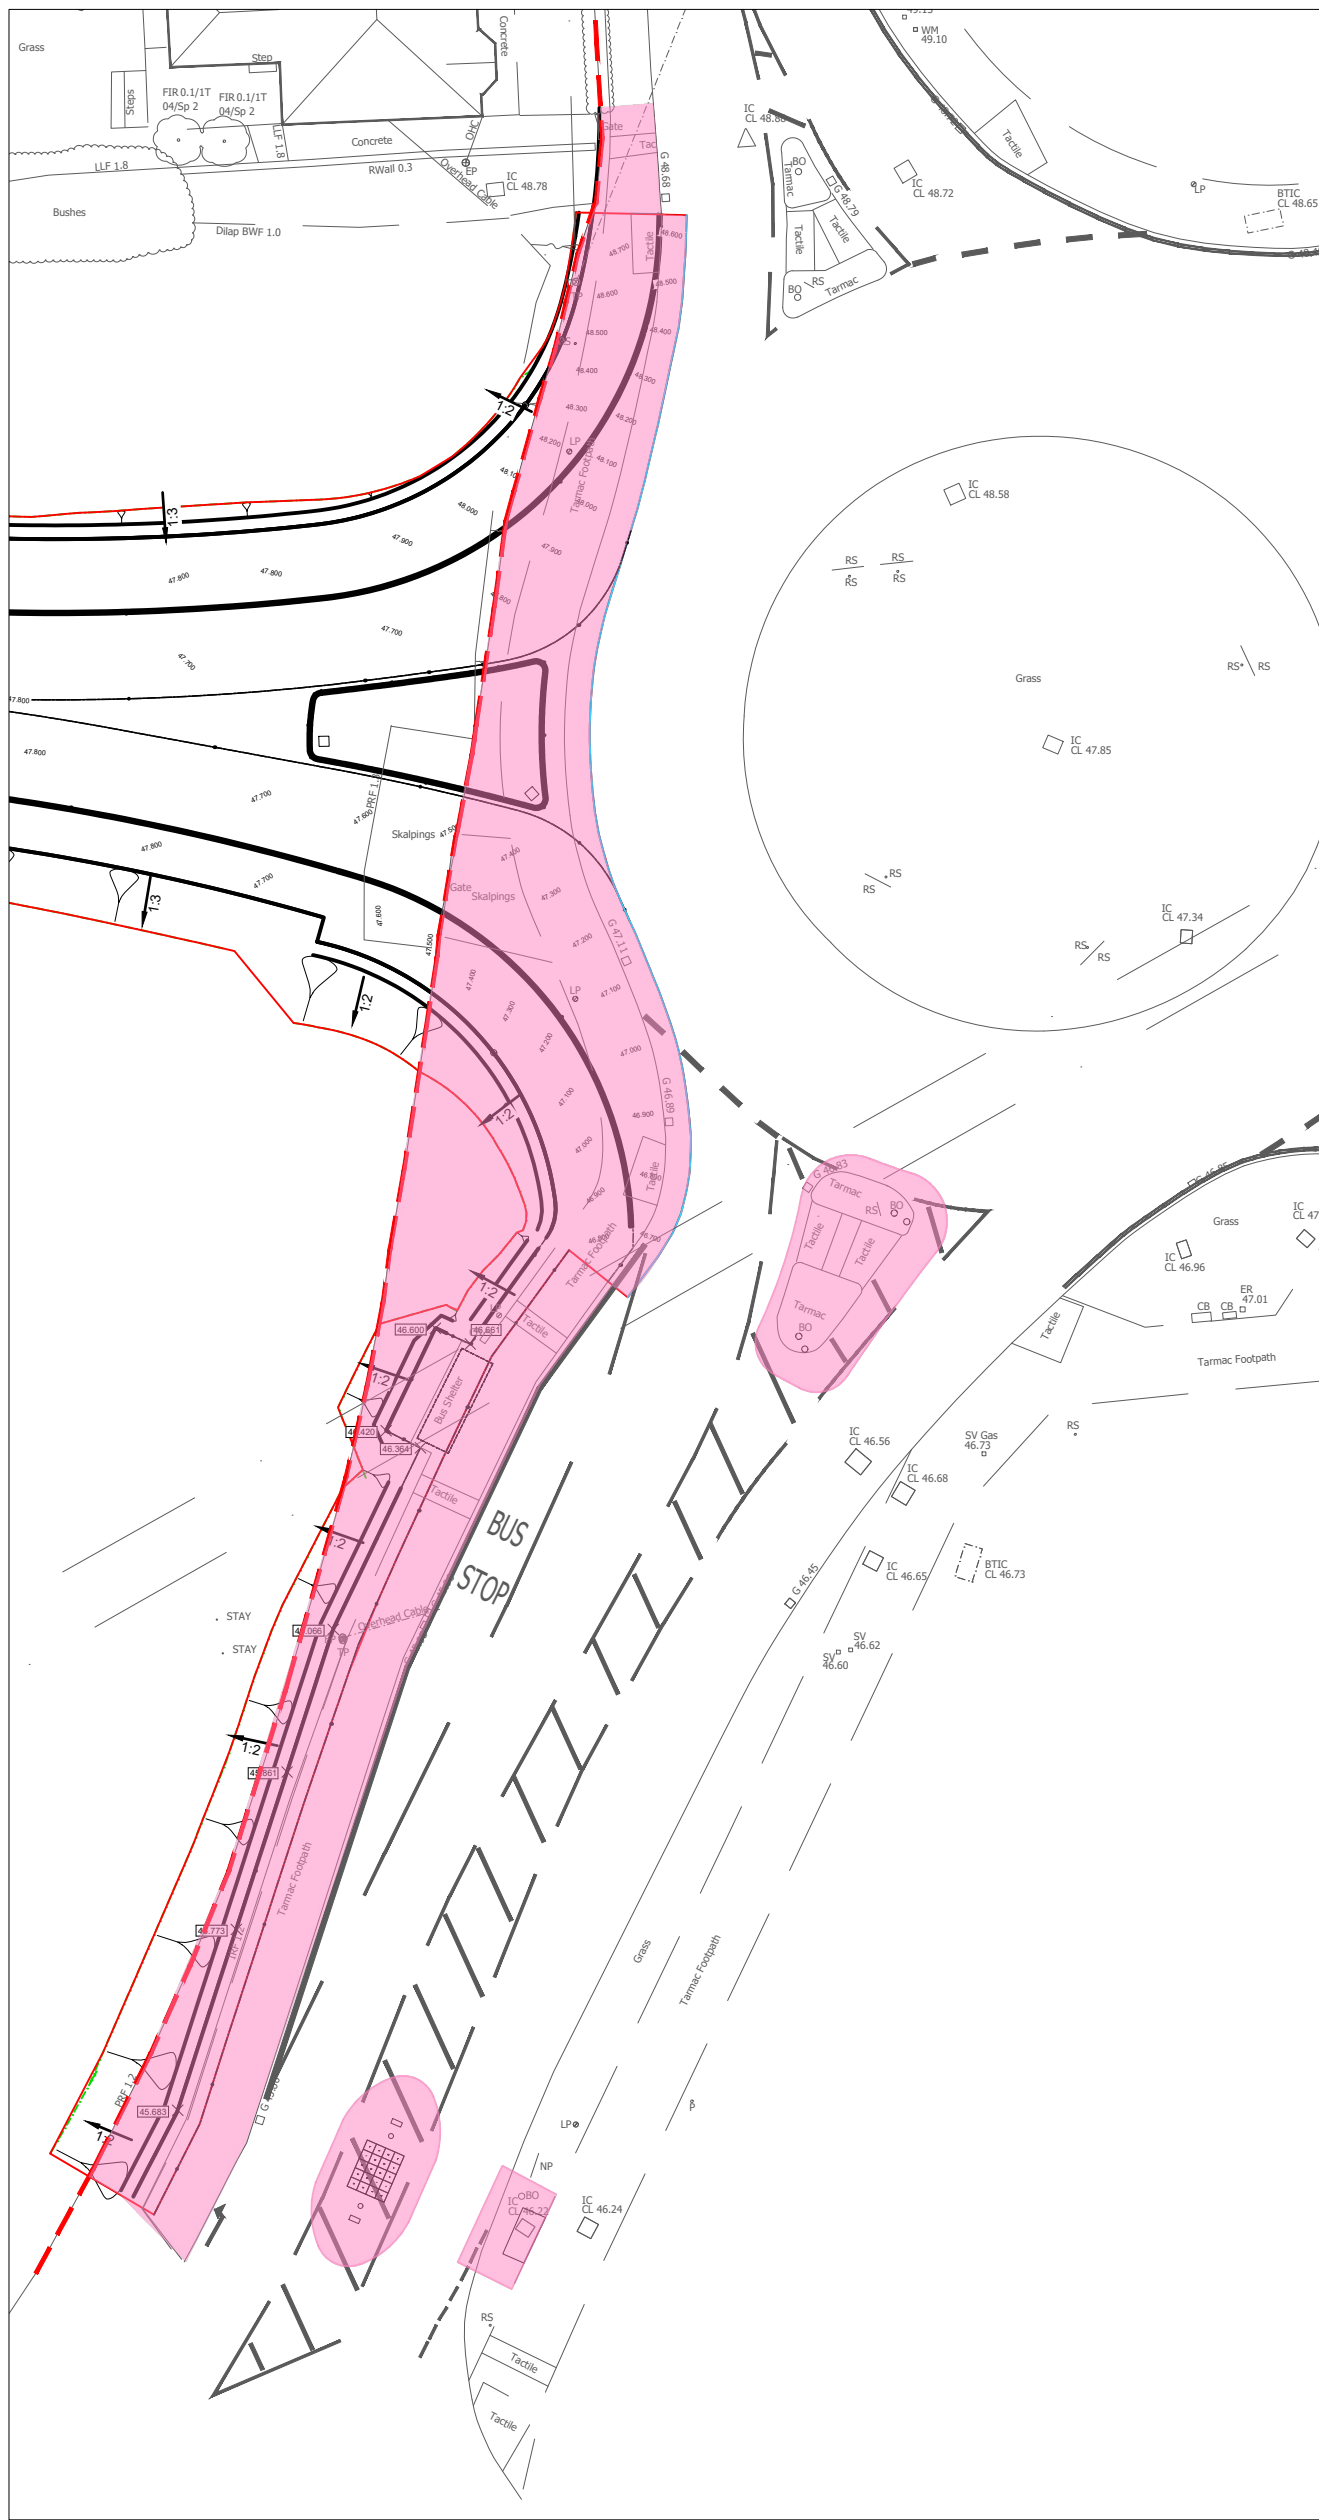


LAYOUT SHOWING
WORKS AREA
SCALE 1:300

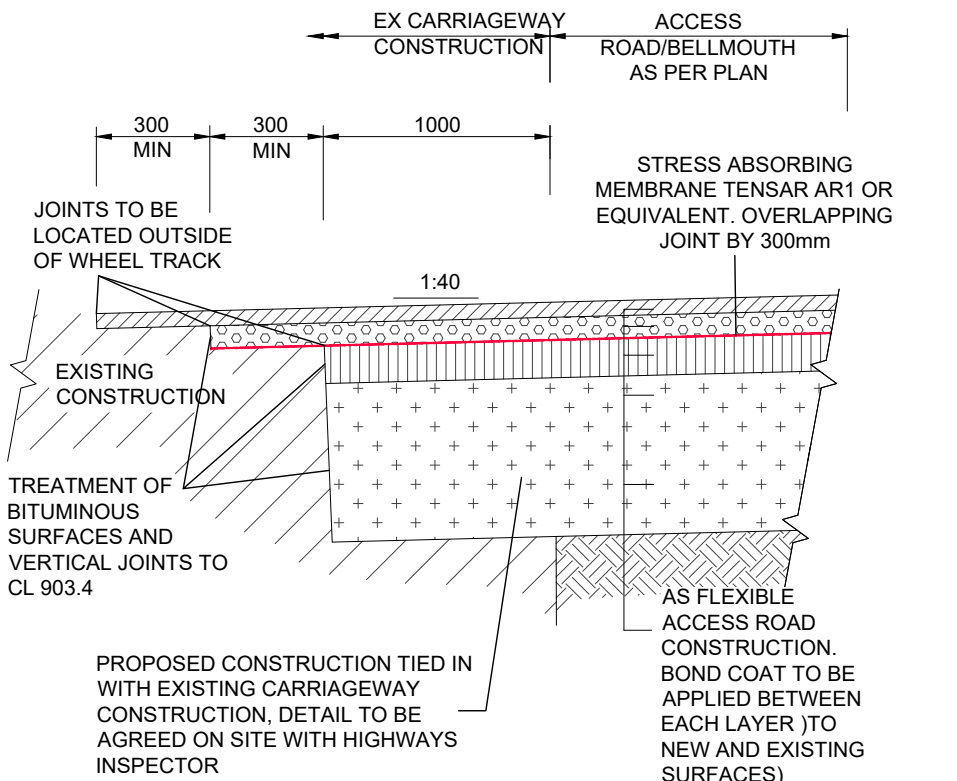

NEW ACCESS ROAD TIE IN DETAILS WITH EXISTING ACCESS ROAD REFER TO HCC DETAIL HCC11/M/025 (SEE DRAWINGS 0510-0513 FOR LOCATION)

EXTENTS OF CARRIAGEWAY RESURFACING/ OVERLAY WILL VARY DEPENDANT ON
EXISTING CONSTRUCTION MAKE UP DEPTHS.
CONTRACTOR SHALL UNDERTAKE CORE TESTING WITHIN EXISTING CARRIAGEWAY
AT TIE-IN LOCATIONS IN ORDER TO DETERMINE EXTENTS OF PLANING, REGULATING
AND FULL DEPTH OF CONSTRUCTION.

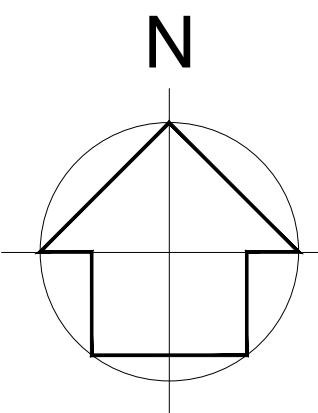

INDICATIVE ONLY

IMPORTANT NOTE: CAUTION
ALL INFORMATION SHOWN ON THIS DRAWING FOR UNDERGROUND SERVICES/STATUTORY UNDERTAKERS' PLANT IS APPROXIMATE AND IS PROVIDED FOR THE CONTRACTORS INFORMATION ONLY. IT SHOULD NOT BE RELIED ON FOR EXCAVATION OR ANY OTHER WORKS PURPOSES AND CONTRACTORS MUST SATISFY THEMSELVES OF THEIR LOCATIONS PRIOR TO THE COMMENCEMENT OF WORKS.


NOTES
© This drawing is the copyright of ARCH Associates Limited. It may not be copied, altered or reproduced without their written authority. This drawing must not be scaled. IF IN DOUBT ASK.

EXTERNAL WORKS LEGEND PROPOSED FEATURES

SECTION 38/278 WORKS AREA

GENERAL NOTES

- THIS DRAWING SHOULD BE READ IN CONJUNCTION WITH ALL OTHER RELEVANT ARCHITECT AND ENGINEERING DETAILS, DRAWINGS AND SPECIFICATIONS.
- ANY DISCREPANCIES SHOULD BE REPORTED TO THE ARCHITECT AND/OR ENGINEER IMMEDIATELY, SO THAT CLARIFICATION CAN BE SOUGHT PRIOR TO THE COMMENCEMENT OF WORK.
- HB2 KERB UPSTAND TO BE 100mm. EF EDGINGS TO BE USED AT THE BACK OF ADOPTED FOOTWAYS/VERGES
- GENERALLY CROSS FALLS TO ADOPTED HIGHWAY AND FOOTWAY TO BE 1 IN 40.
- ROAD CONSTRUCTION HAS BEEN DESIGNED TO A CBR VALUE OF 1.2% AS CONFIRMED BY THE SITE INVESTIGATION
- SOFT SPOTS IN THE FORMATION ARE TO BE REMOVED AND REPLACED WITH SUITABLE MATERIAL.
- ALL EXISTING MANHOLE COVERS, GULLYS, ETC., TO BE RAISED TO SUIT NEW LEVELS.
- RE-GRADEING AND HIGHWAY EMBANKMENTS ARE TO HAVE A MAXIMUM SLOPE GRADIENT OF 1:3. SLOPE GRADIENTS IN GARDENS TO BE RESTRICTED TO 1 IN 12.
- ALL PROPOSED SIGNING AND LINING, AND ANY EXISTING TO BE REINSTATED, IS TO BE IN ACCORDANCE WITH THE TRAFFIC SIGNS REGULATIONS AND GENERAL DIRECTIONS 2016 AND TO THE SATISFACTION OF THE HIGHWAYS INSPECTOR.
- NO BLOCKS/SLABS WITH A UNIT WEIGHT IN EXCESS OF 20KG TO BE USED.
- KERBS IN EXCESS OF 20KG TO BE MACHINE LAID

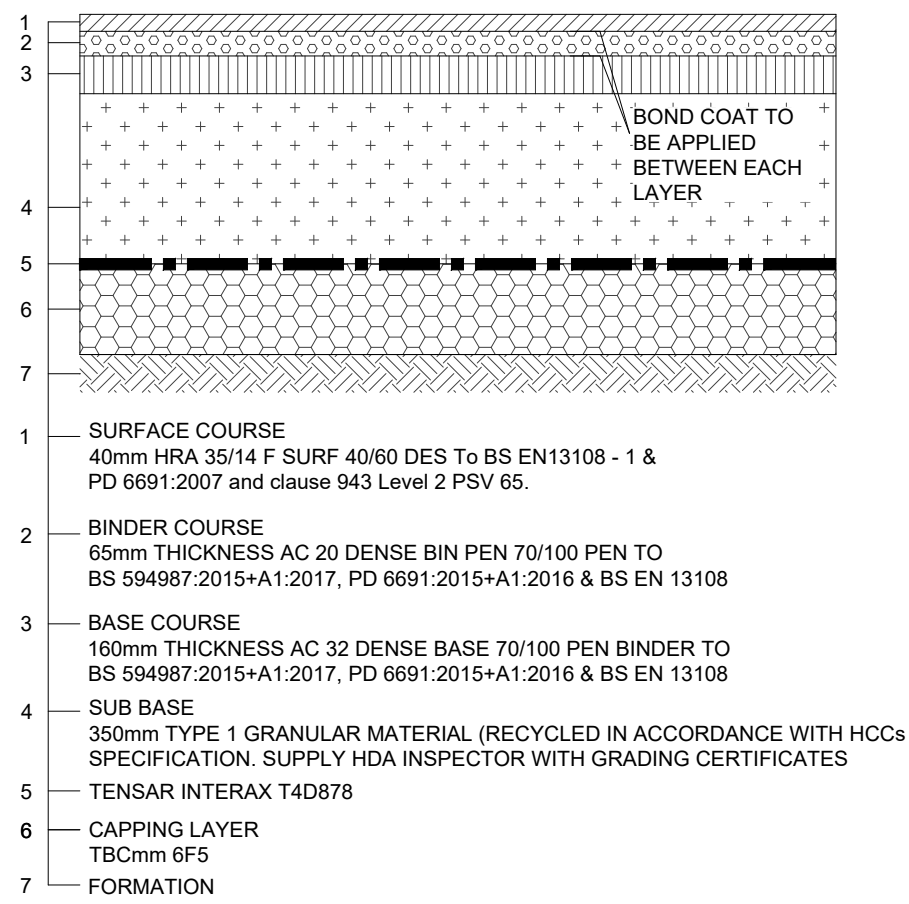

CBR TO BE CONFIRMED AT JUNCTION DURING FIRST WEEK
OF CONSTRUCTION AND CONFIRMED TO HCC HIGHWAYS

FLEXIBLE CARRIAGEWAY CONSTRUCTION (SEE DRAWINGS 0510-0513 FOR LOCATION)

NOTE:
ALL JOINTS SHALL BE OFFSET AT LEAST 150mm FROM PARALLEL JOINTS IN THE LAYER BENEATH WHEREVER POSSIBLE, AND IN A LAYOUT APPROVED BY ENGINEER. JOINTS IN THE WEARING COURSE OR POUROUS ASPHALT SHALL COINCIDE WITH EITHER THE LANE EDGE OR THE LANE MARKING, WHICHEVER IS APPROPRIATE. LONGITUDINAL JOINTS IN MATERIALS SUBJECT TO PERCENTAGE REFUSAL DENSITY TESTING SHALL NOT BE SITUATED IN WHEEL TRACK ZONES.

ADOPTABLE HIGHWAY INFORMATION AND ADDITIONAL DETAILS - IN ACCORDANCE WITH S278

HAMPSHIRE COUNTY COUNCIL STANDARD DETAILS	
DRAWING NO.	TITLE
HCC11/C/010	PRECAST CONCRETE KERBS
HCC11/C/045	FOOTWAYS TYPE 1A
HCC11/C/060	UNCONTROLLED PEDESTRIAN CROSSING INSTALLED IN NEW WORKS
HCC11/C/065	UNCONTROLLED PEDESTRIAN CROSSING INSTALLED EXISTING FOOTWAY
HCC11/C/075	PEDESTRIAN REFUGE ISLAND TYPES 1A TO 8A NON-ILLUMINATED SIGNS AND BOLLARDS
THIS DRAWING IS TO BE READ IN CONJUNCTION WITH THE ABOVE HCC STANDARD DETAILS	

CONTRACTOR SHALL UNDERTAKE CBR TESTING
WITHIN EXISTING CARRIAGEWAY PRIOR TO
COMMENCEMENT OF HIGHWAY WORKS.

ALL INFORMATION TO BE SUPPLIED TO
HAMPSHIRE CC HIGHWAY INSPECTOR

(HCC11/C/045)
(SEE DRAWINGS 0510-0513 FOR LOCATION)

P02	07/02/23	UPDATED TO SUIT CLIENTS COMMENT	JLM
P01	31/01/23	PRELIMINARY ISSUE FOR COMMENT	SPB
Rev.	Date	Description	By

ARCH
ASSOCIATES

01489 890004
admin@archassociates.co.uk
www.archassociates.co.uk

Client
FOREMAN HOMES

KEY TO HEALTH AND SAFETY SYMBOLS

THESE NOTES ARE BASED ON THE USE OF
EXPERIENCED AND COMPETENT CONTRACTORS
CARRYING OUT THE WORK USING AN
APPROVED SAFE METHOD OF WORKING

- INDICATES A RESIDUAL RISK REQUIRING A COMPULSORY ACTION
- INDICATES A RESIDUAL RISK REQUIRING A PROHIBITIVE ACTION
- INDICATES A RESIDUAL RISK AS A WARNING
- INDICATES A RESIDUAL RISK FOR INFORMATION

Architect
N/A

Project title
PHASE 3,
ST JOHN'S ROAD,
HEDGE END.

Drawing title
278 AGREEMENT
DRAINAGE, LEVELS AND EXTERNAL WORKS
SHEET 2 OF 2

Scale
1:200

Paper size
A1

Date
DEC 2022

Drawn by
SPB

Checked by
SPB

Status
S4

Name
Project code / No. / Originator / Zone / Level / Type / Role / Number / Revision
FHL013 - AAL-00-XX-DR-C-0526-P02