


Minagish, Hound Road, Netley Abbey

Please do not scale from this drawing (except for planning purposes only); use figured dimensions only.
Discrepancies are to be brought to the attention of Studio Four Architects Ltd.
If in doubt, ask.

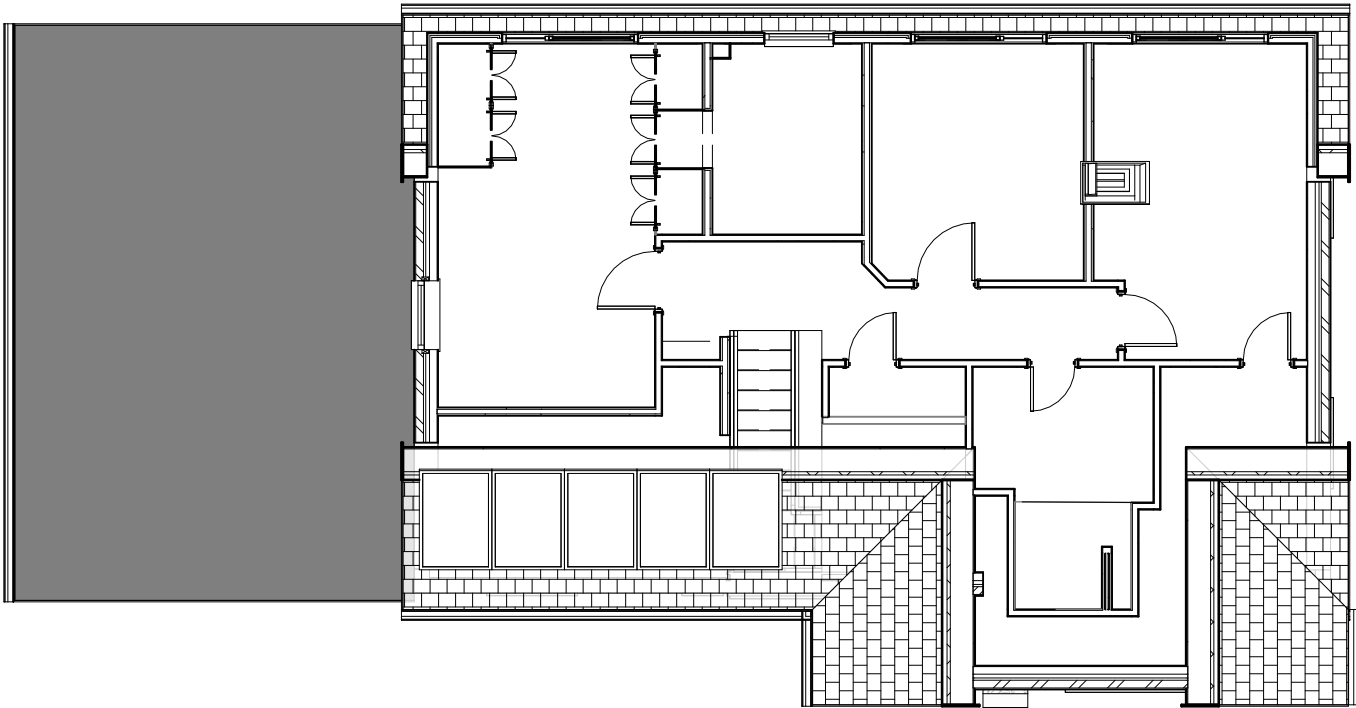

A JD PLANNING status 08/02/23

PLANNING




1-3 Lyon Street, Southampton, Hampshire, SO14 0LD
admin@studiofourarchitects-soton.co.uk
t: 023 8022 8923 www.studiofourarchitects.com

client Mr Baker
project Minagish, Hound Road, Netley Abbey, Southampton, SO31 5FZ
title First Floor as Existing

date Oct 2022 scale 1 : 100 paper A3 drawn PU checked JD

job no. 41126 dwg. no. 021 rev. no. A

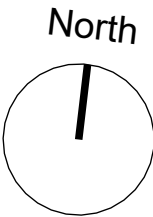

First Floor as Existing
1 : 100