

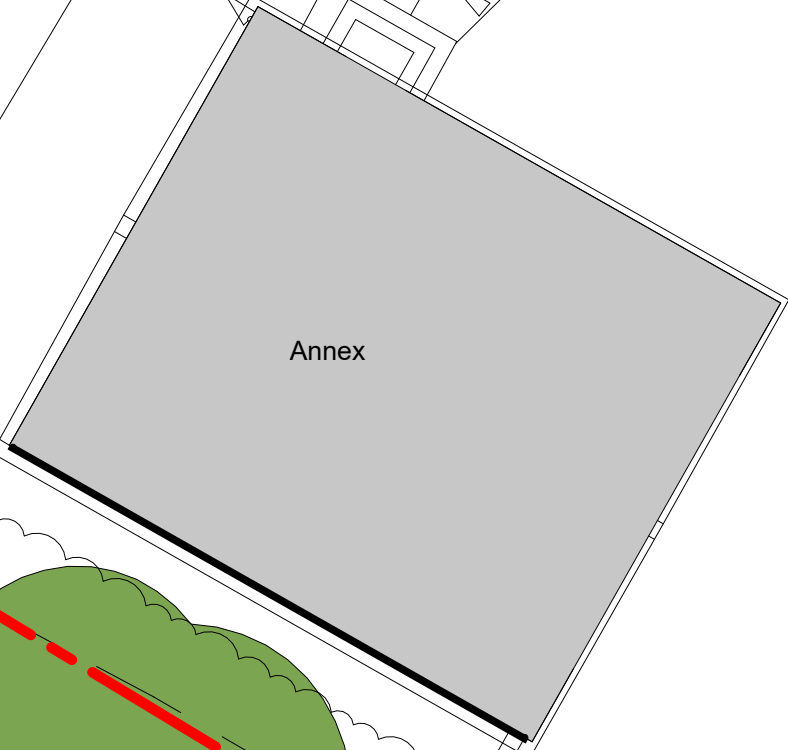


Minagish, Hound Road, Netley Abbey

Please do not scale from this drawing (except for planning purposes only); use figured dimensions only.
Discrepancies are to be brought to the attention of Studio Four Architects Ltd.
If in doubt, ask.

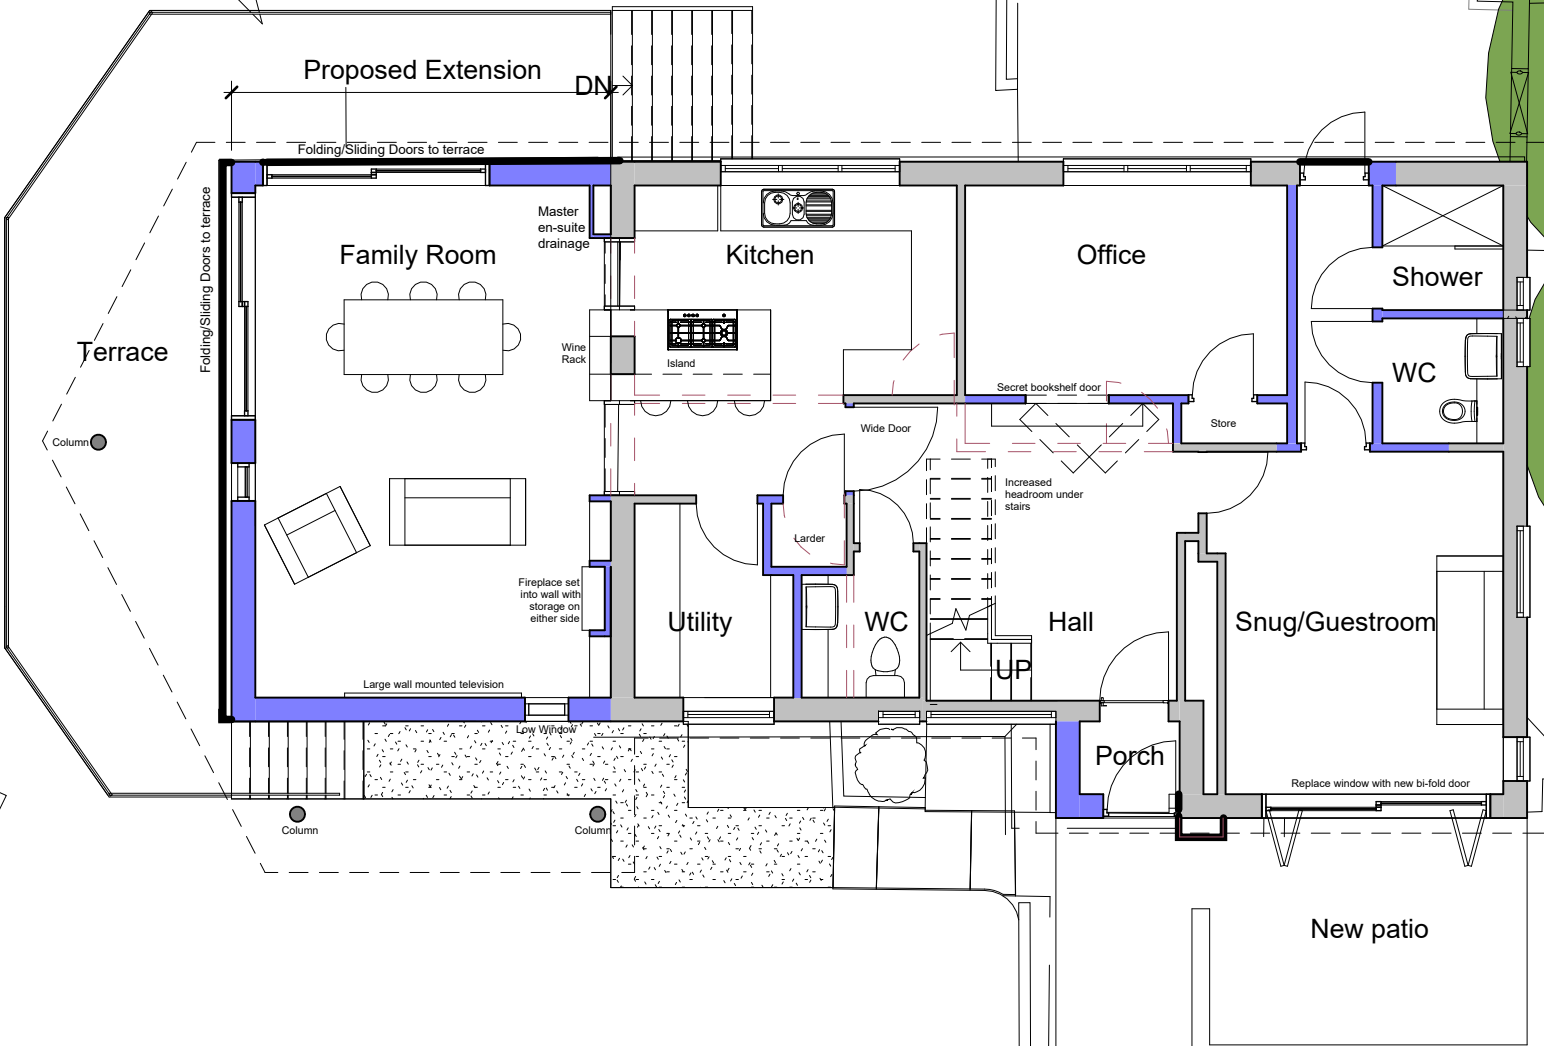


Ground Floor as Existing
1 : 100

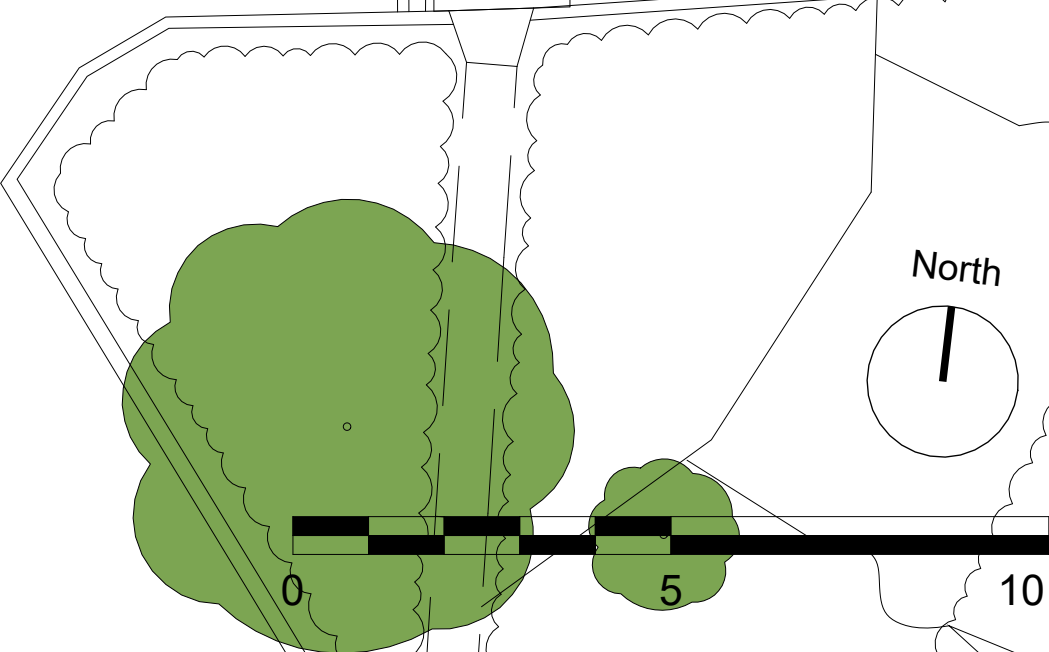

A JD PLANNING status 08/02/23

PLANNING

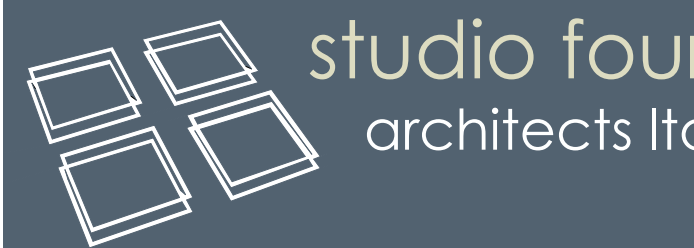

1-3 Lyon Street, Southampton, Hampshire, SO14 0LD
admin@studiofourarchitects-soton.co.uk
t: 023 8022 8923 www.studiofourarchitects.com

client **Mr Baker**
project **Minagish, Hound Road, Netley Abbey, Southampton, SO31 5FZ**
title **Ground Floor as Proposed**

date	scale	paper	drawn	checked
Nov 2022	1 : 100	A3	PU	JD

job no.	dwg. no.	rev. no.
41126	025	A