
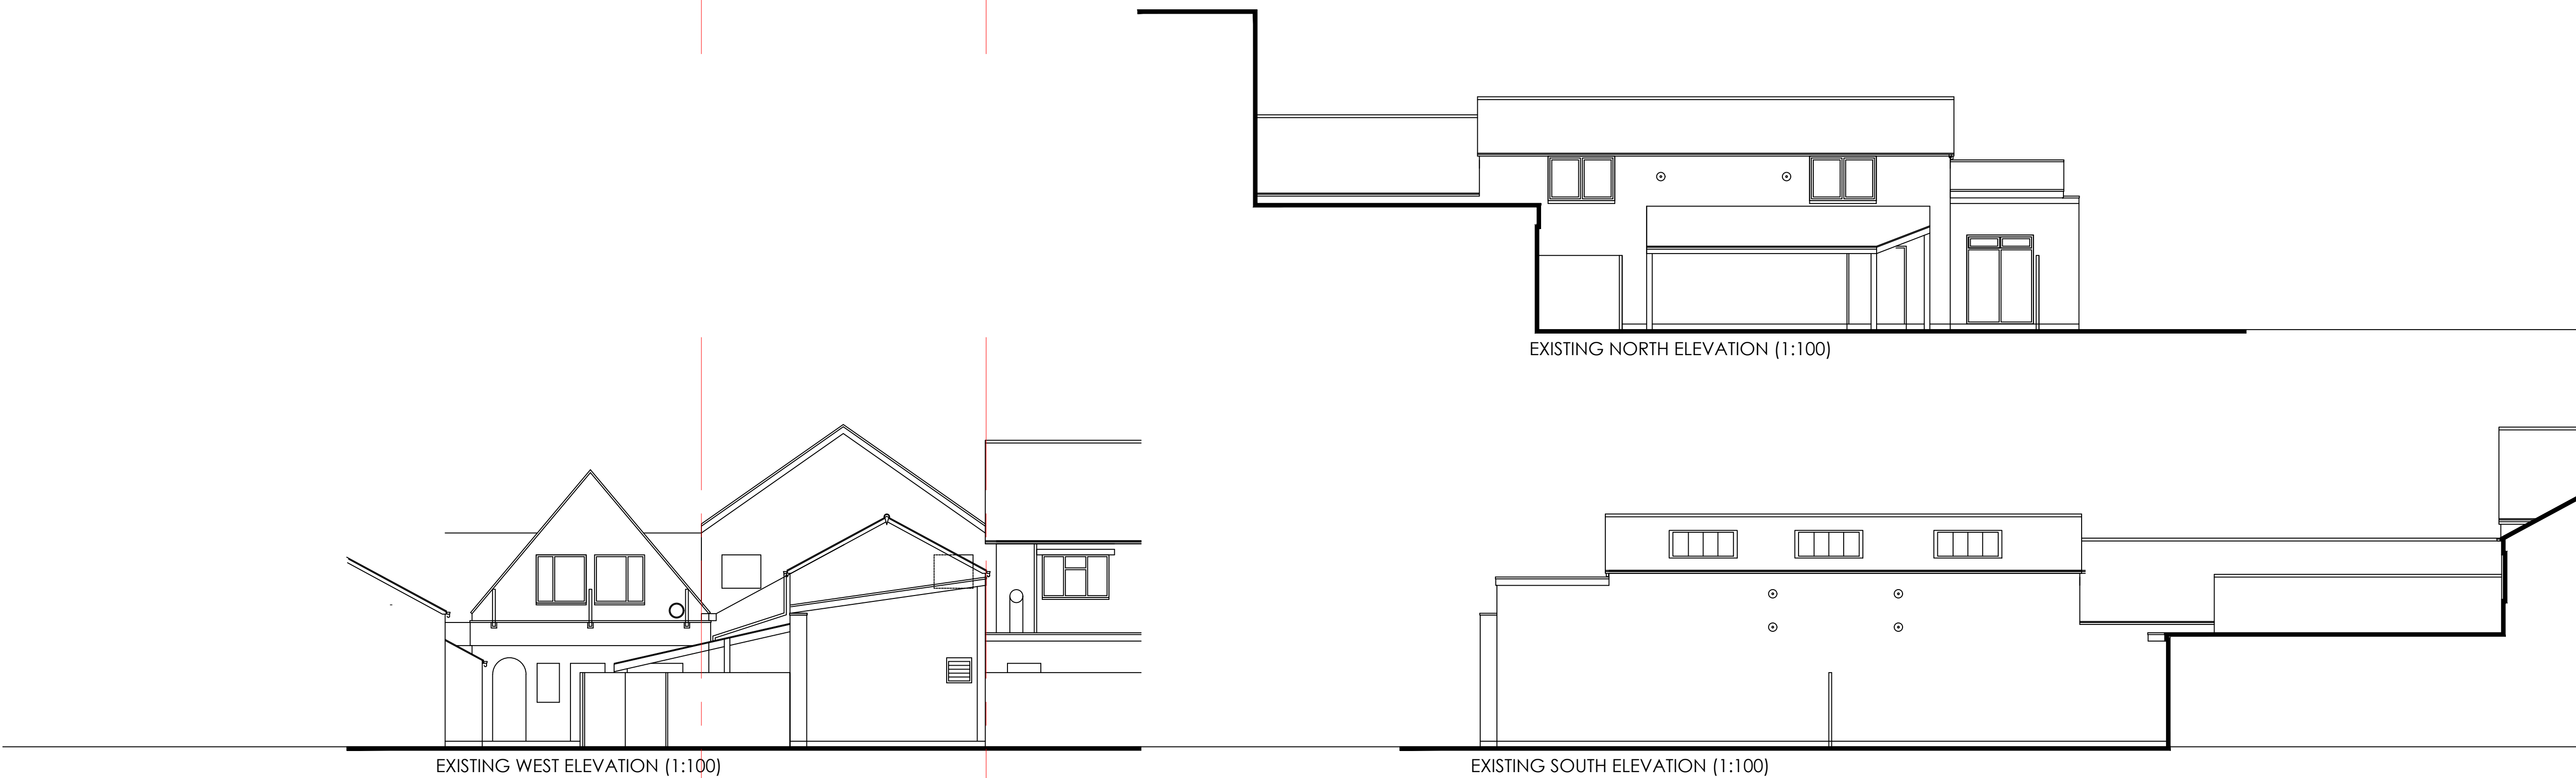
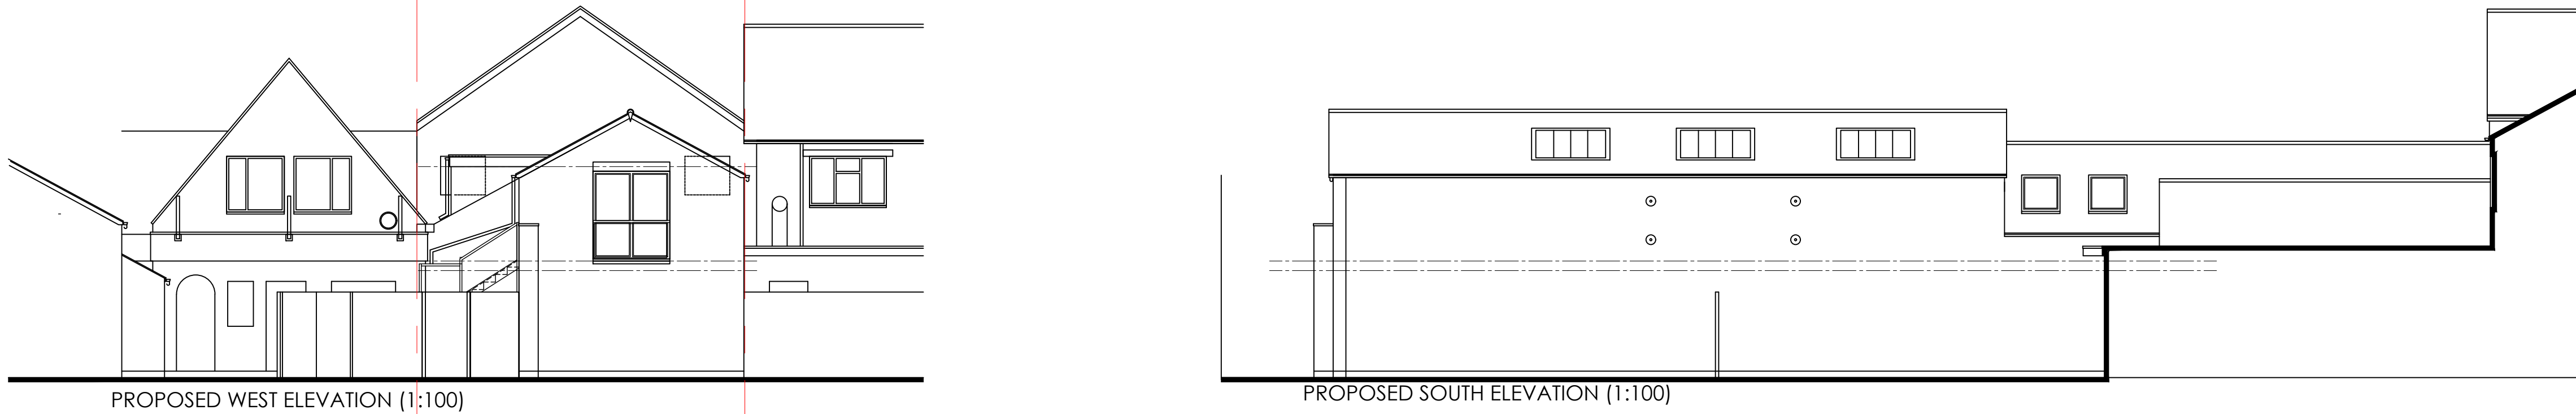


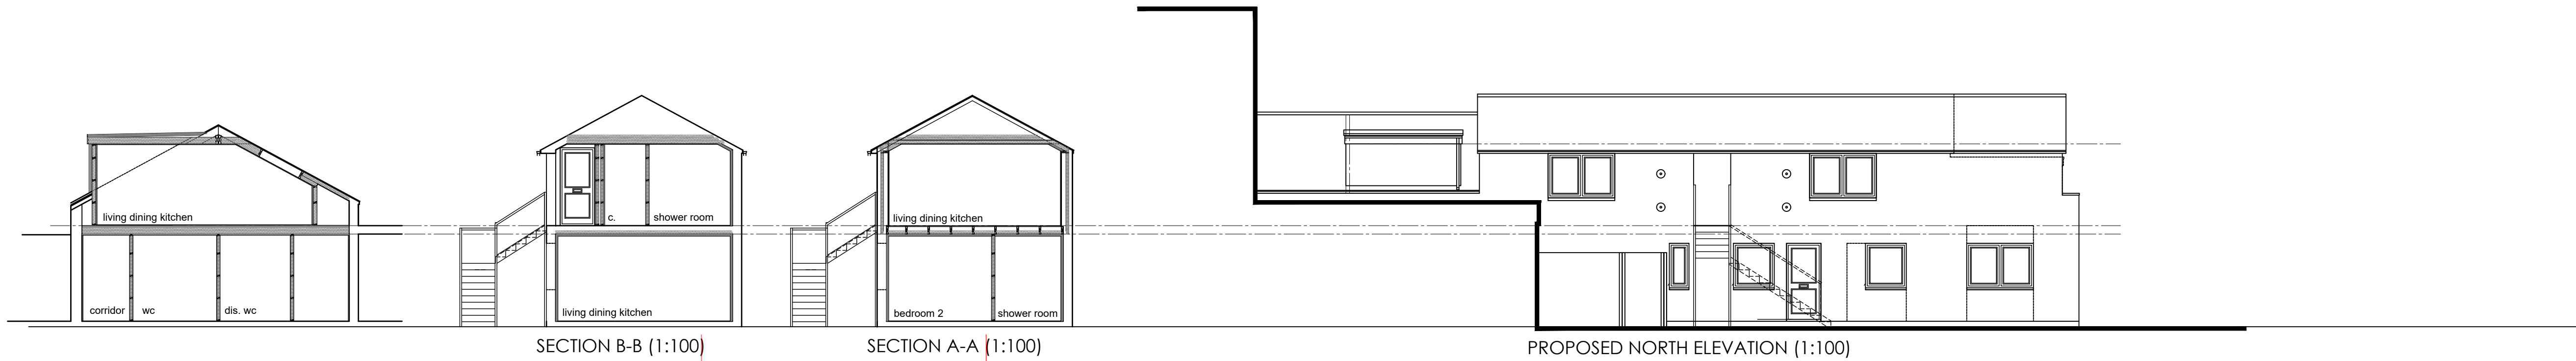

1:100 0 1 2 4 7 10.M.

Project:
THE CHALET
HIGH STREET
EASTLIEGH

Drawing Title:
EXISTING AND PROPOSED ELEVATIONS