



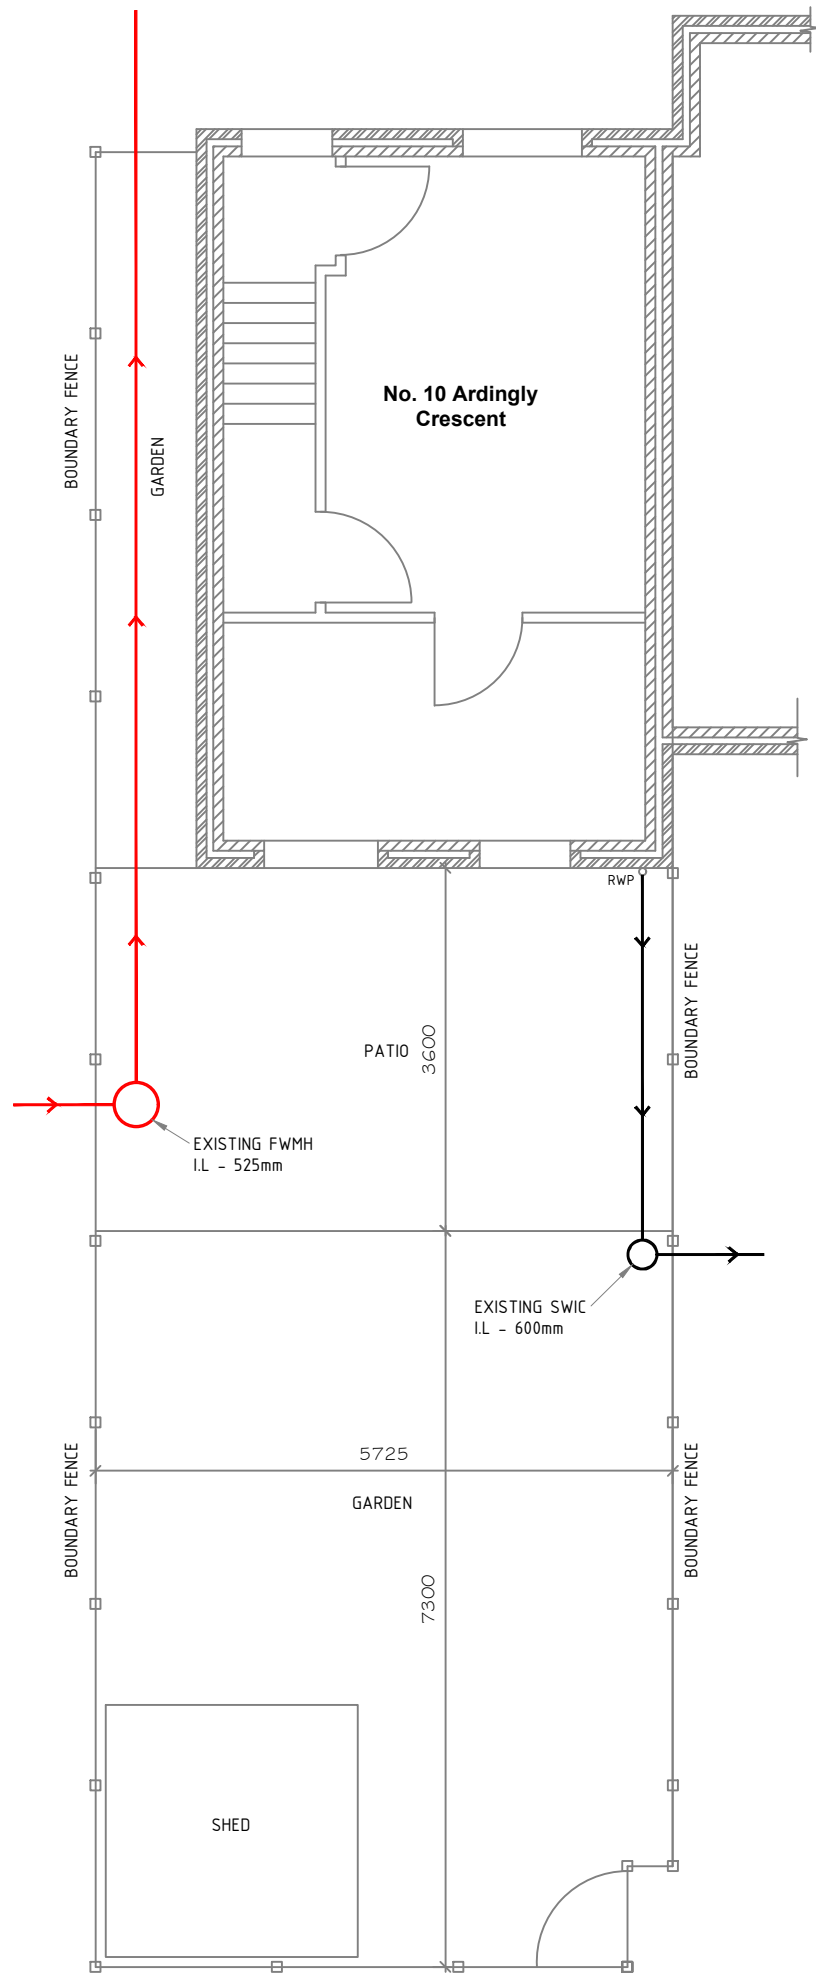

EXISTING SITE LAYOUT
(SCALE 1:50@A3)

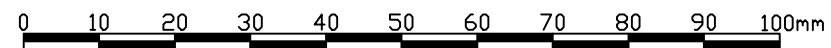

SCALE BAR
FOR A3 SHEET

NOTES:

P1	29.01.23	ILW	ISSUED FOR PLANNING
REV	DATE	BY	DESCRIPTION
DRAWING STATUS			
PLANNING CONSULTATION			
 WARD DEVELOPMENTS 27 Hemingway Gardens Whiteley Fareham Hampshire PO15 7EY Tel: +44 (0) 7469 935999			
CLIENT			
MR & MRS GREGORY			
PROJECT			
10 ARDINGLY CRESCENT NEW EXTENSION & ALTERATIONS			
DRAWING TITLE			
EXISTING SITE LAYOUT			
DRAWING No. WRD-22-S001			REV. P1
SCALE SEE DRG.	DATE 28/05/22	DRAWN ILW	CHECKED ILW Sht. A3
This drawing is ©copyright Ward Developments Limited. No unauthorised reproduction of any kind is permitted.			