


NOTES:

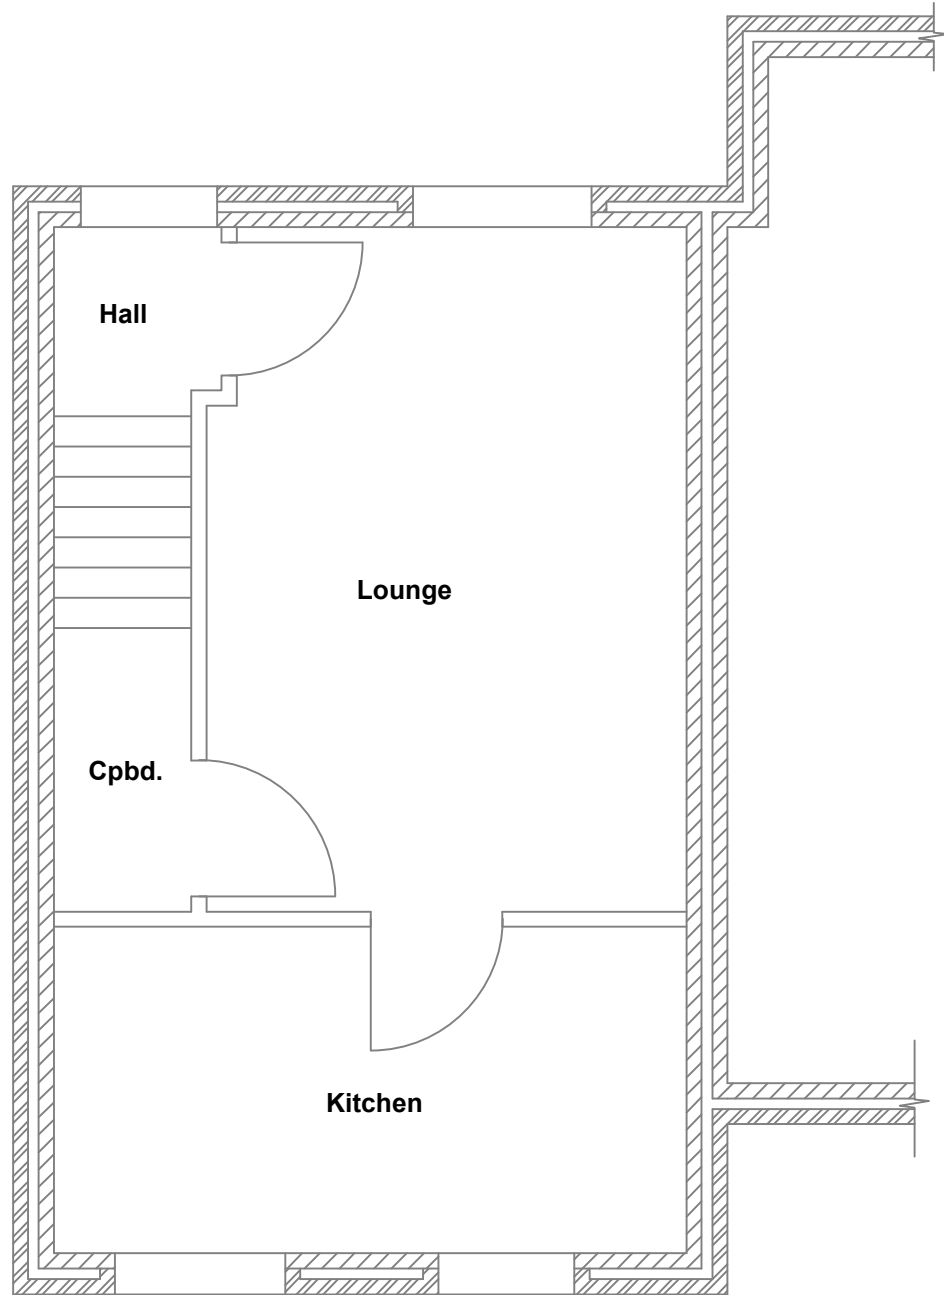

EXISTING GROUND FLOOR
(SCALE 1:50@A3)


EXISTING
BLOCKWORK WALL
REMOVED LOCALLY
TO FACILITATE NEW
CLOAKROOM.

NEW DOUBLE GLAZED
UPVC WINDOW.
COLOUR GUN METAL
GREY.

NEW DOUBLE
GLAZED UPVC
DOOR. COLOUR GUN
METAL GREY.

NEW DOUBLE GLAZED
UPVC WINDOW.
COLOUR GUN METAL
GREY.

NEW DOUBLE
GLAZED ALUMINIUM
BI FOLD DOORS.

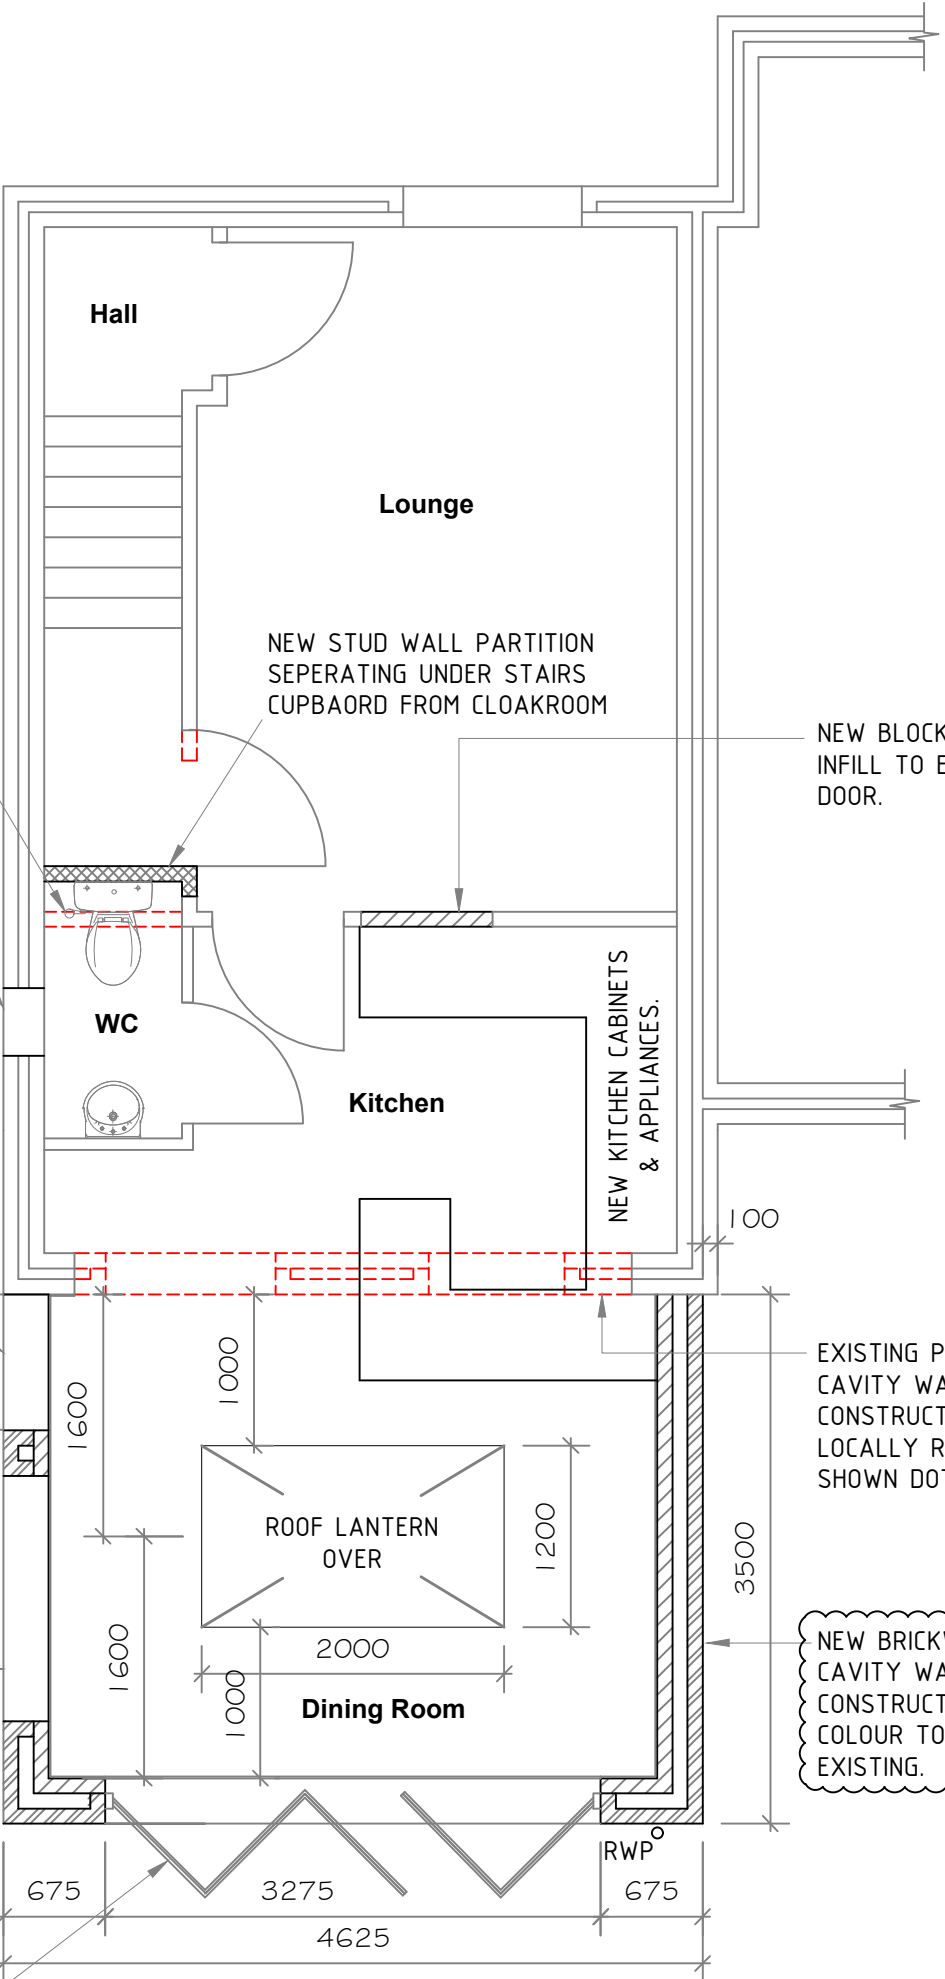


PROPOSED GROUND FLOOR
(SCALE 1:50@A3)

NEW BLOCKWORK
INFILL TO EXISTING
DOOR.

NEW KITCHEN CABINETS
& APPLIANCES.

EXISTING PERIMETER
CAVITY WALL
CONSTRUCTION TO BE
LOCALLY REMOVED AS
SHOWN DOTTED IN RED.

NEW BRICKWORK
CAVITY WALL
CONSTRUCTION
COLOUR TO MATCH
EXISTING.

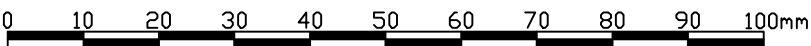

SCALE BAR
FOR A3 SHEET

REV	DATE	BY	DESCRIPTION
P2	10.02.23	ILW	RE-ISSUED FOR PLANNING AS CLOUDED
P1	29.01.23	ILW	ISSUED FOR PLANNING

DRAWING STATUS			
PLANNING CONSULTATION			
 27 Hemingway Gardens Whiteley Fareham Hampshire PO15 7EY Tel: +44 (0) 7469 935999			
CLIENT			
MR & MRS GREGORY			
PROJECT			
10 ARDINGLY CRESCENT NEW EXTENSION & ALTERATIONS			
DRAWING TITLE			
EXISTING AND PROPOSED GROUND FLOOR LAYOUTS			
DRAWING No.		REV.	
WRD-22-S002		P2	
SCALE	DATE	DRAWN	CHECKED
SEE DRG.	28/05/22	ILW	ILW
		SIT.	A3

This drawing is ©copyright Ward Developments Limited.
No unauthorised reproduction of any kind is permitted.