




NOTES:

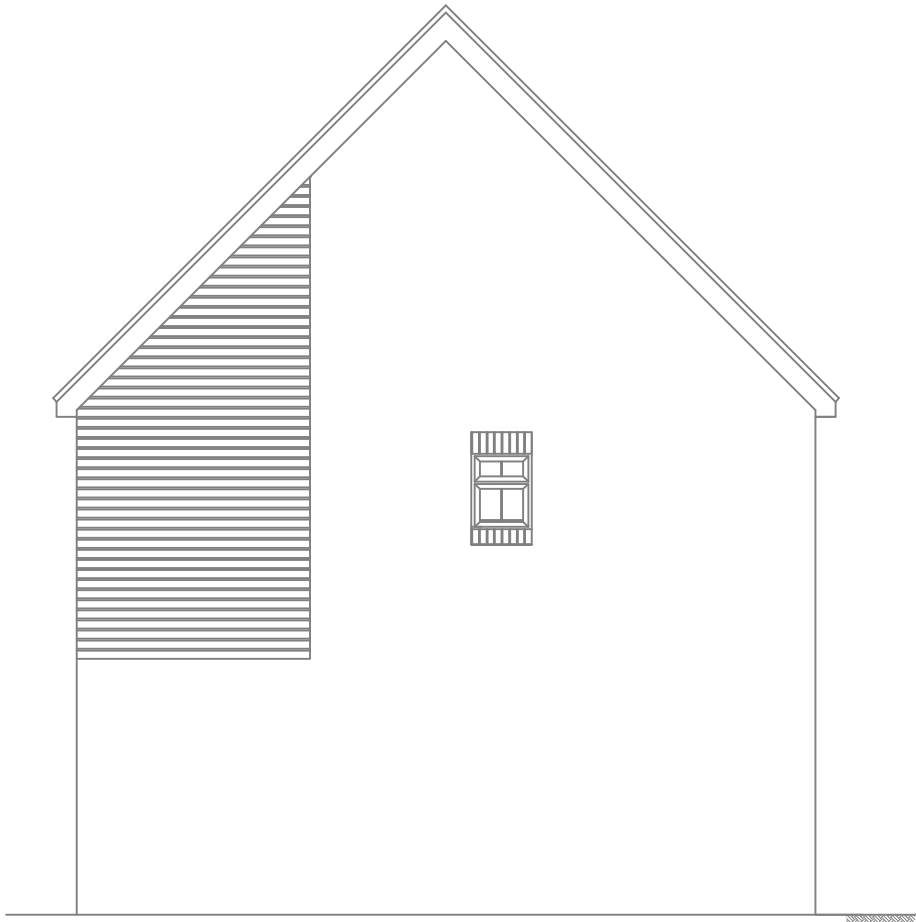


EXISTING SIDE ELEVATION 1
(SCALE 1:75@A3)

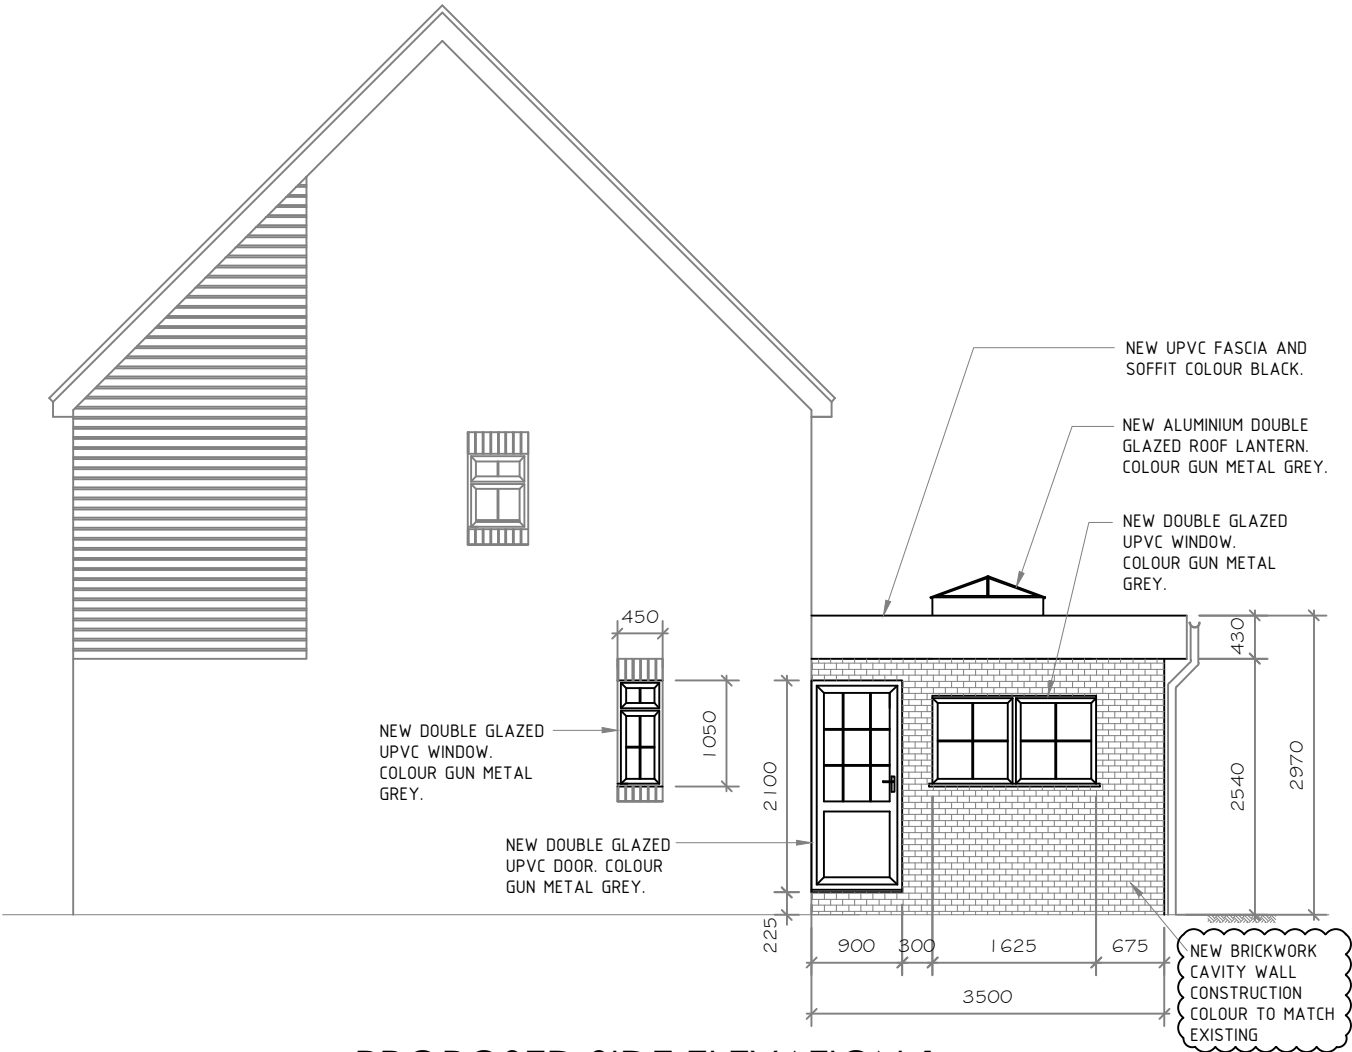


PROPOSED SIDE ELEVATION 1
(SCALE 1:75@A3)

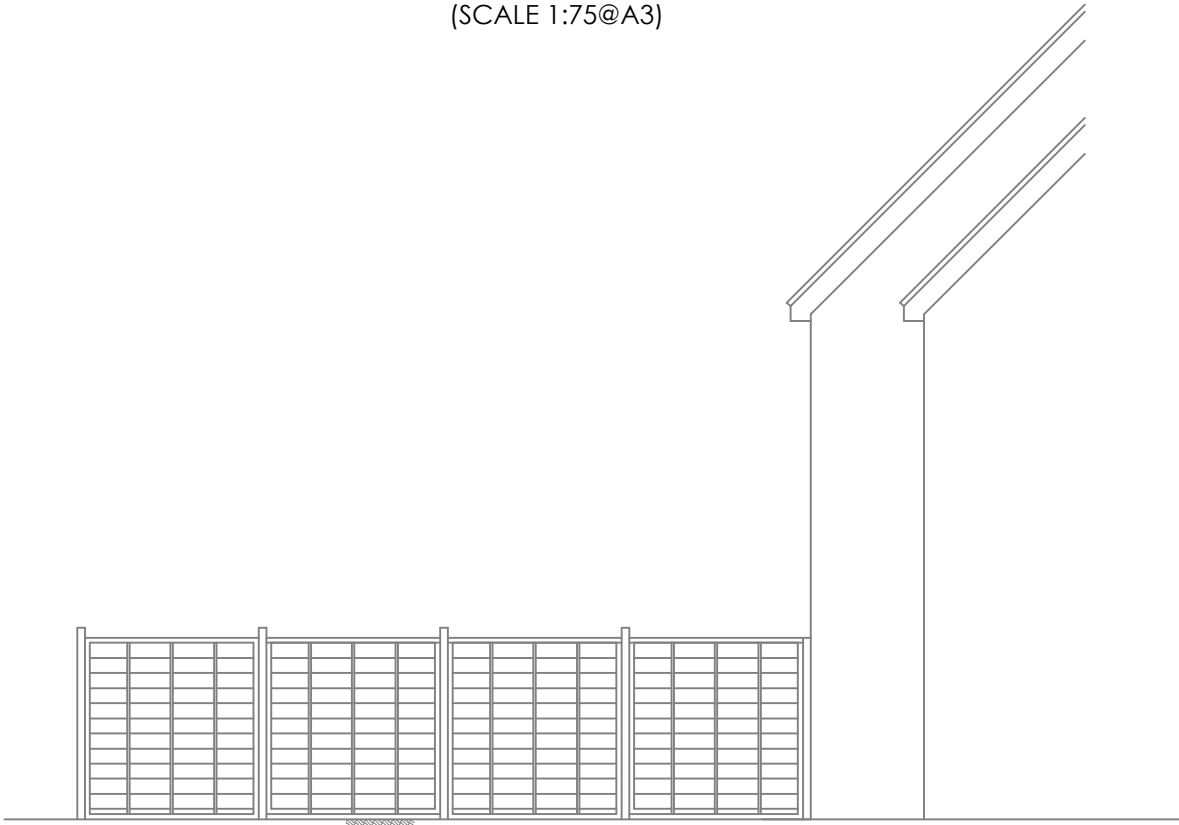

EXISTING SIDE ELEVATION 2
(SCALE 1:75@A3)

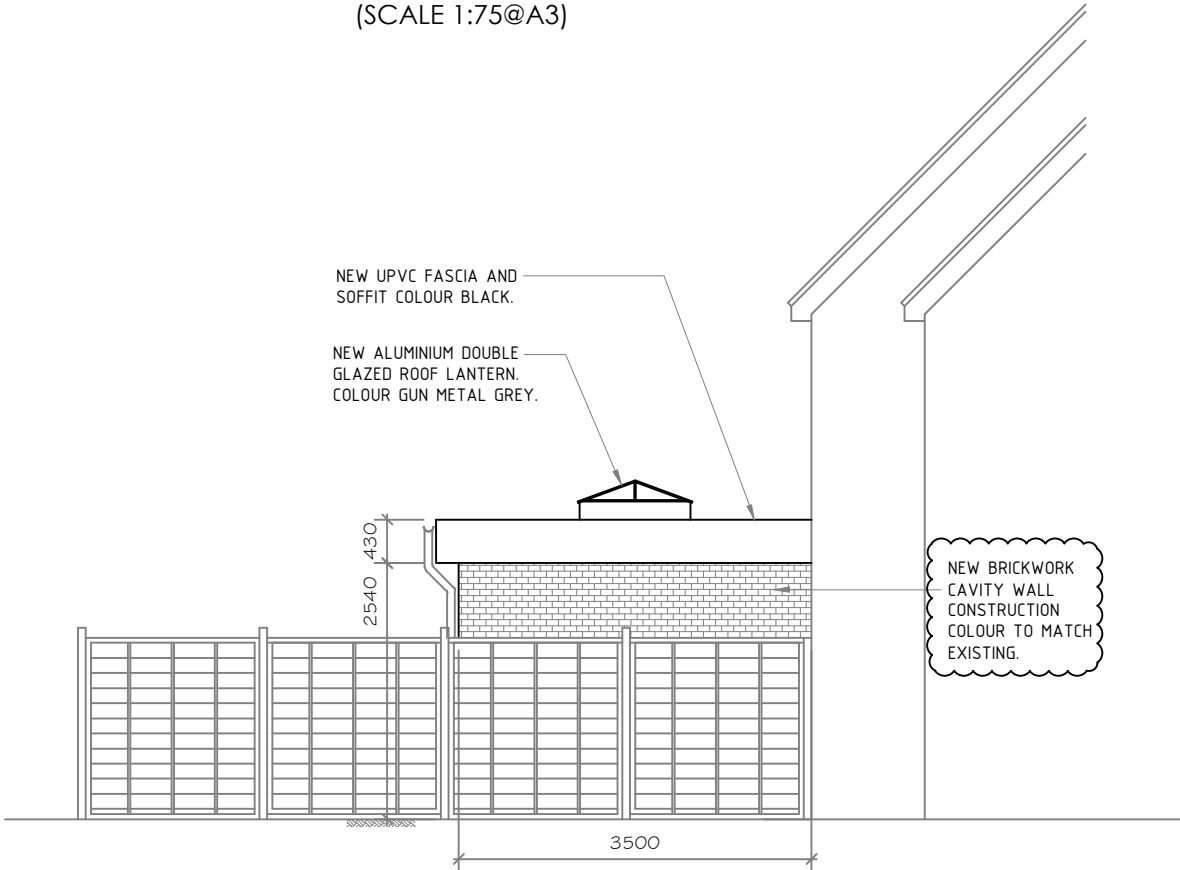

PROPOSED SIDE ELEVATION 2
(SCALE 1:75@A3)

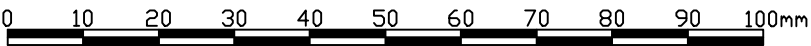

SCALE BAR
FOR A3 SHEET

P2	10.02.23	ILW	RE-ISSUED FOR PLANNING AS CLOUDED
P1	29.01.23	ILW	ISSUED FOR PLANNING
REV	DATE	BY	DESCRIPTION
DRAWING STATUS			
PLANNING CONSULTATION			
 27 Hemingway Gardens Whiteley Fareham Hampshire PO15 7EY Tel: +44 (0) 7469 935999			
CLIENT			
MR & MRS GREGORY			
PROJECT			
10 ARDINGLY CRESCENT NEW EXTENSION & ALTERATIONS			
DRAWING TITLE			
EXISTING AND PROPOSED SIDE ELEVATIONS			
DRAWING No. WRD-22-S004			REV. P2
SCALE SEE DRG.	DATE 28/05/22	DRAWN ILW	CHECKED ILW SIT. A3
This drawing is ©copyright Ward Developments Limited. No unauthorised reproduction of any kind is permitted.			