



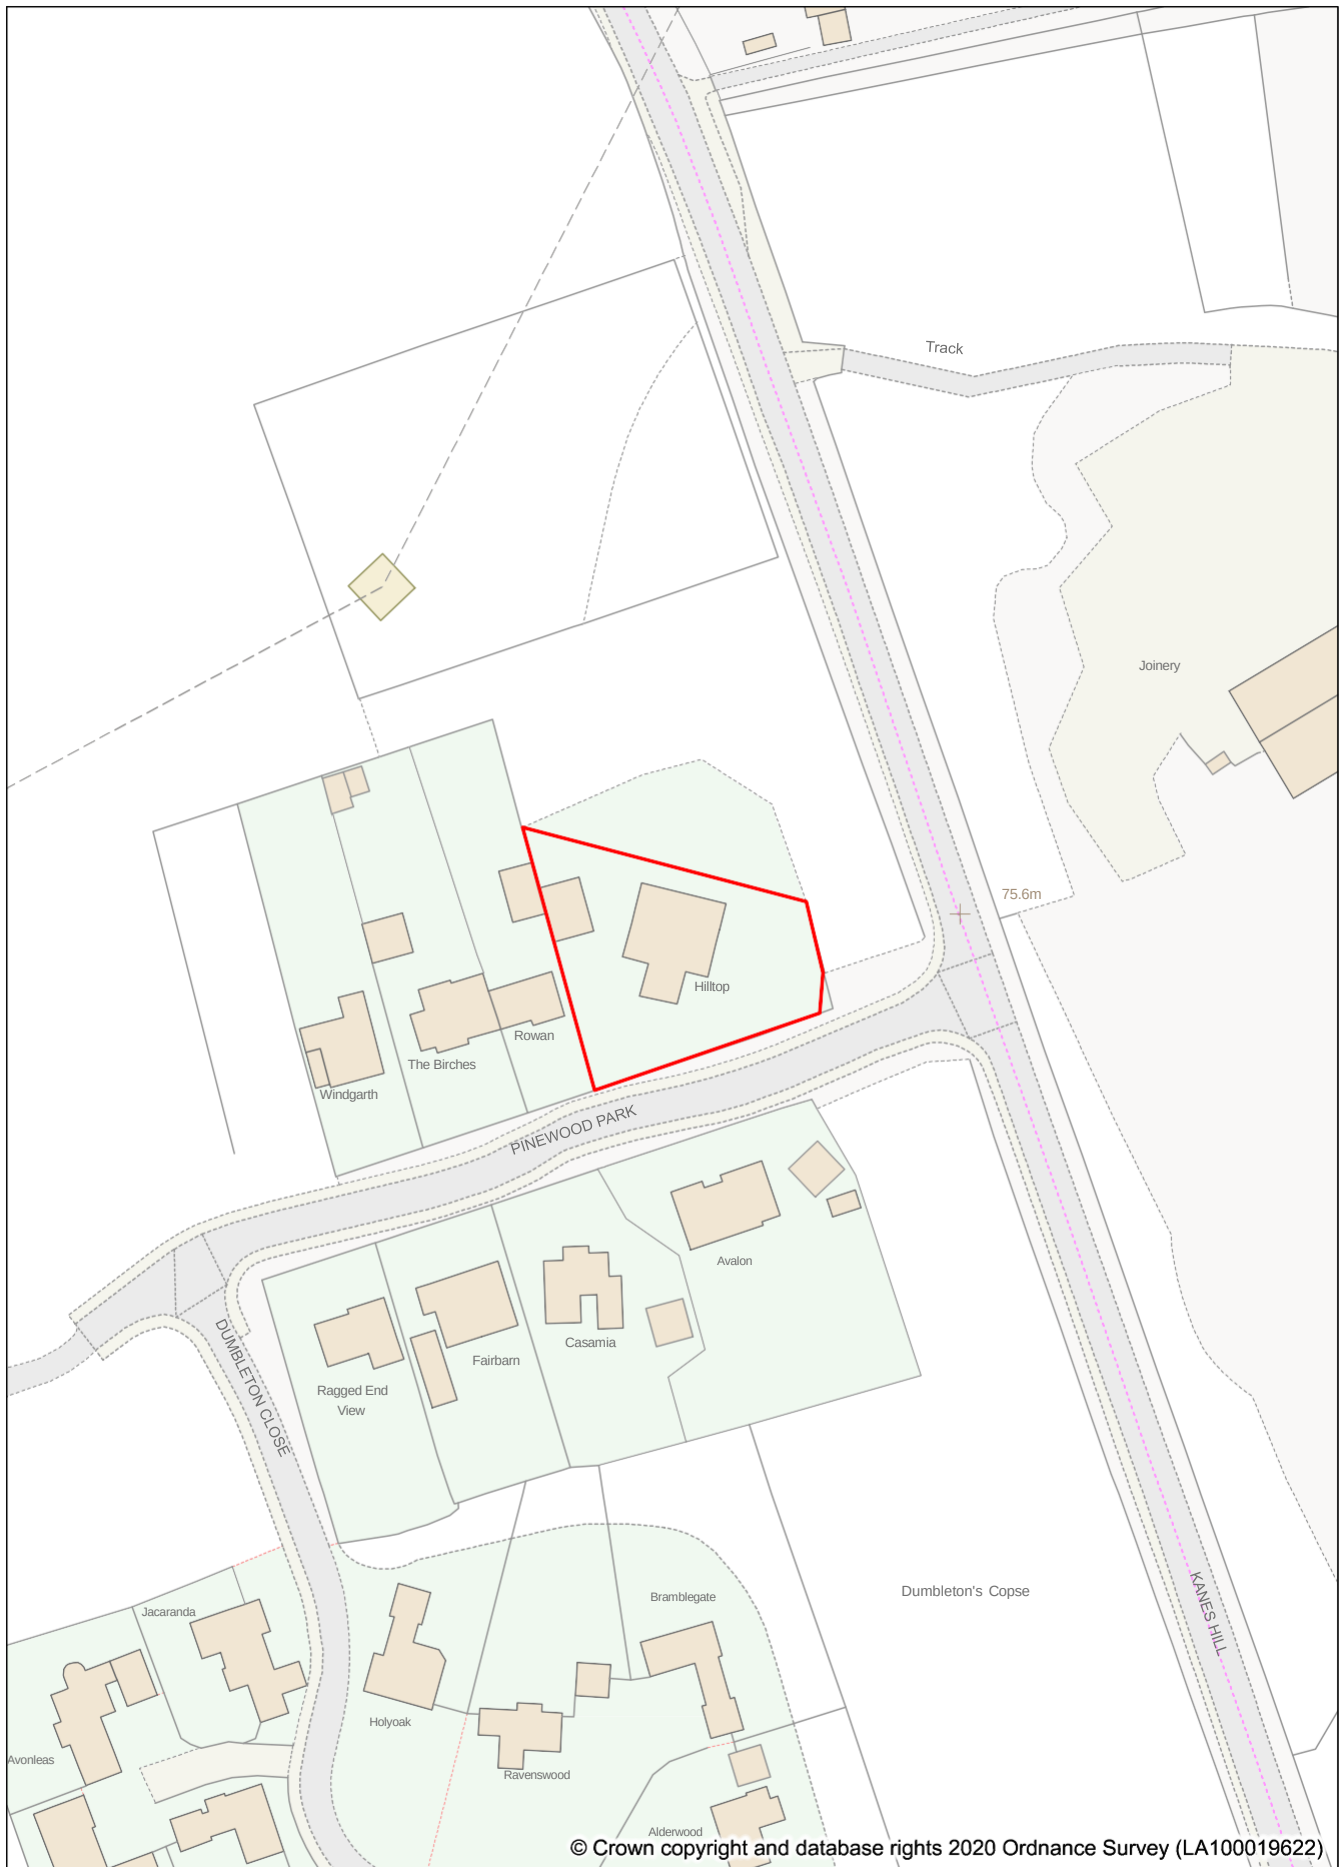

© Crown copyright and database rights 2020 Ordnance Survey (LA100019622)

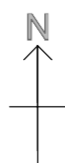

Address: Hilltop, Pinewood Park,
Southampton. SO19 6AL

Date: 02/02/2023

Scale: 1:1250