
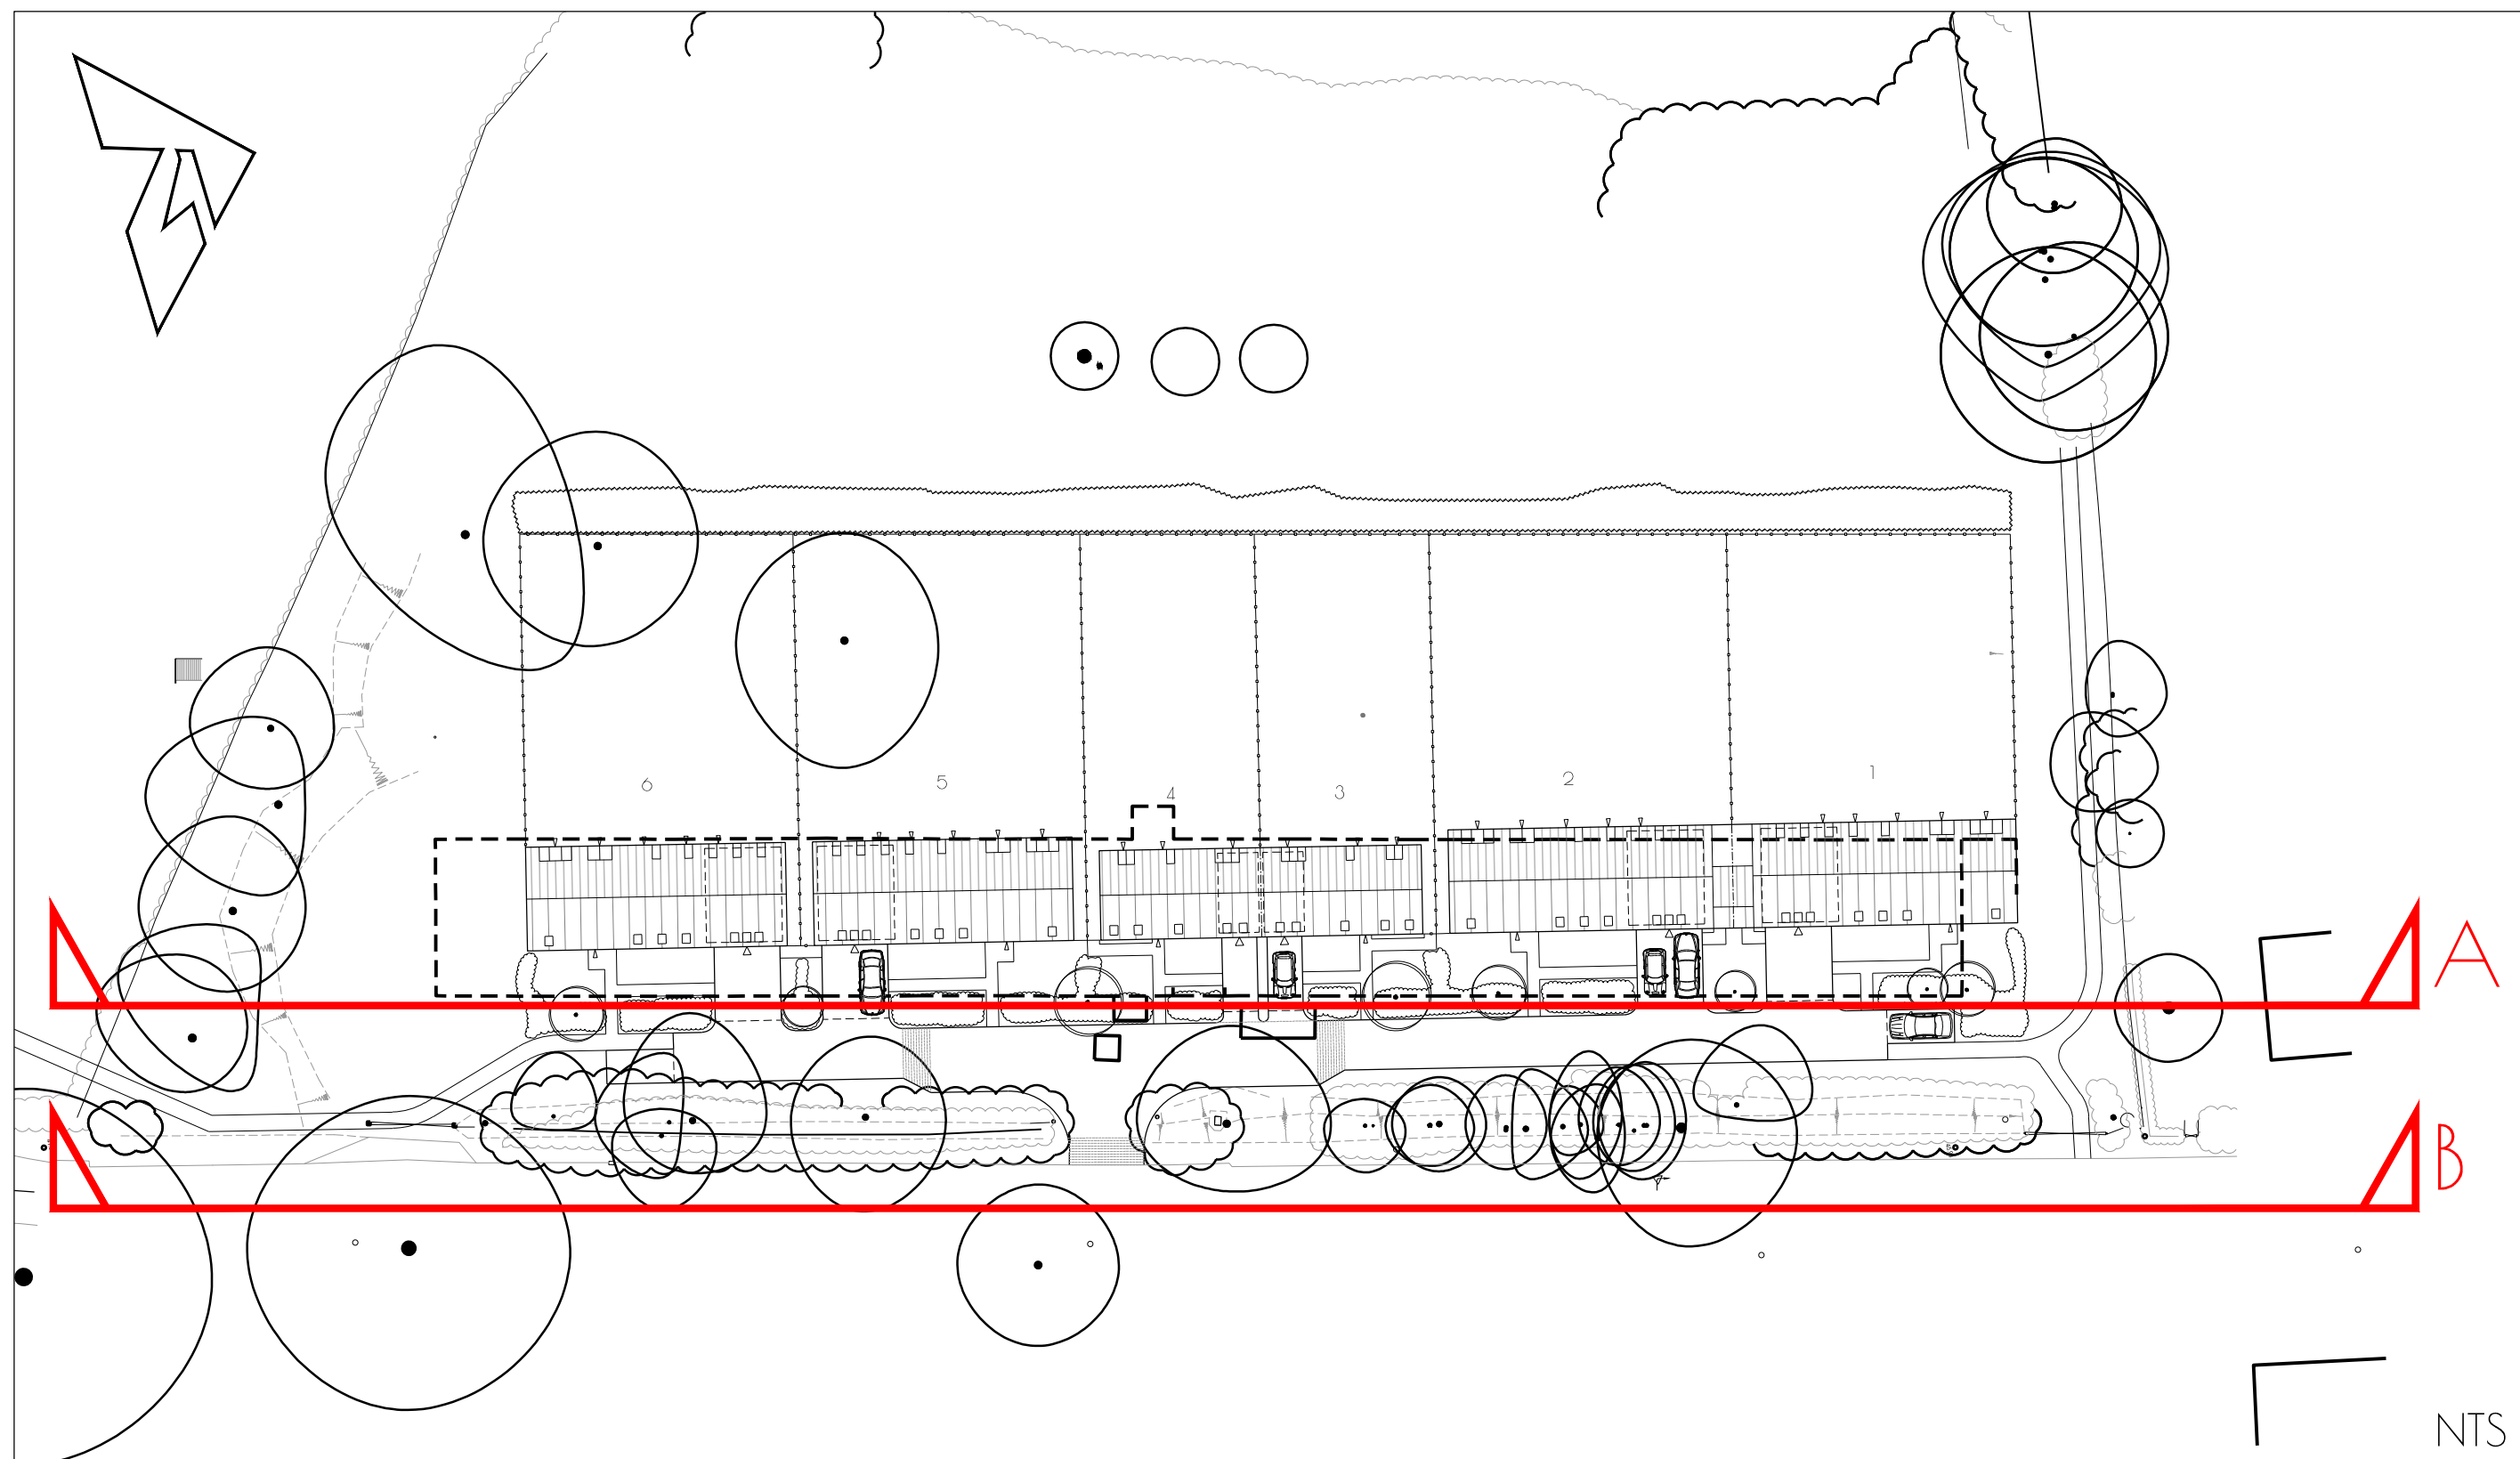
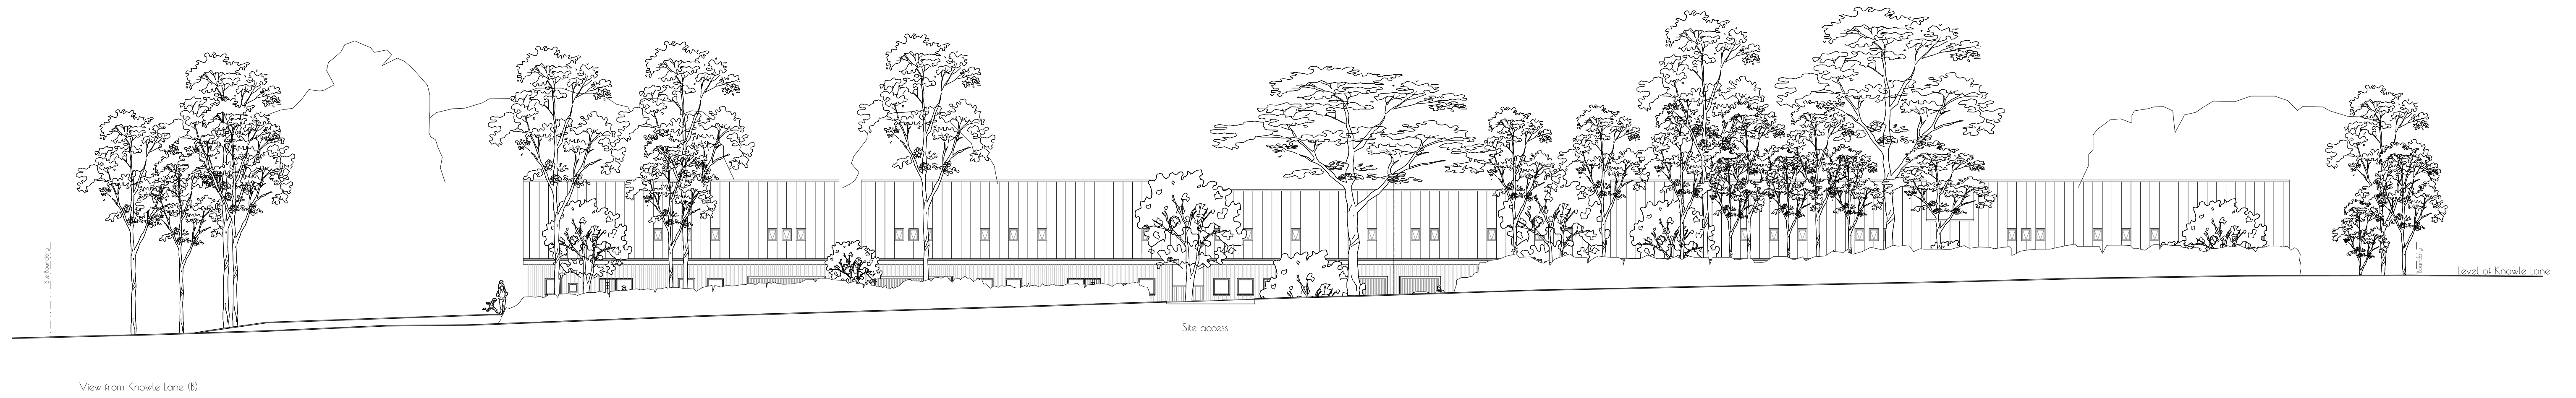


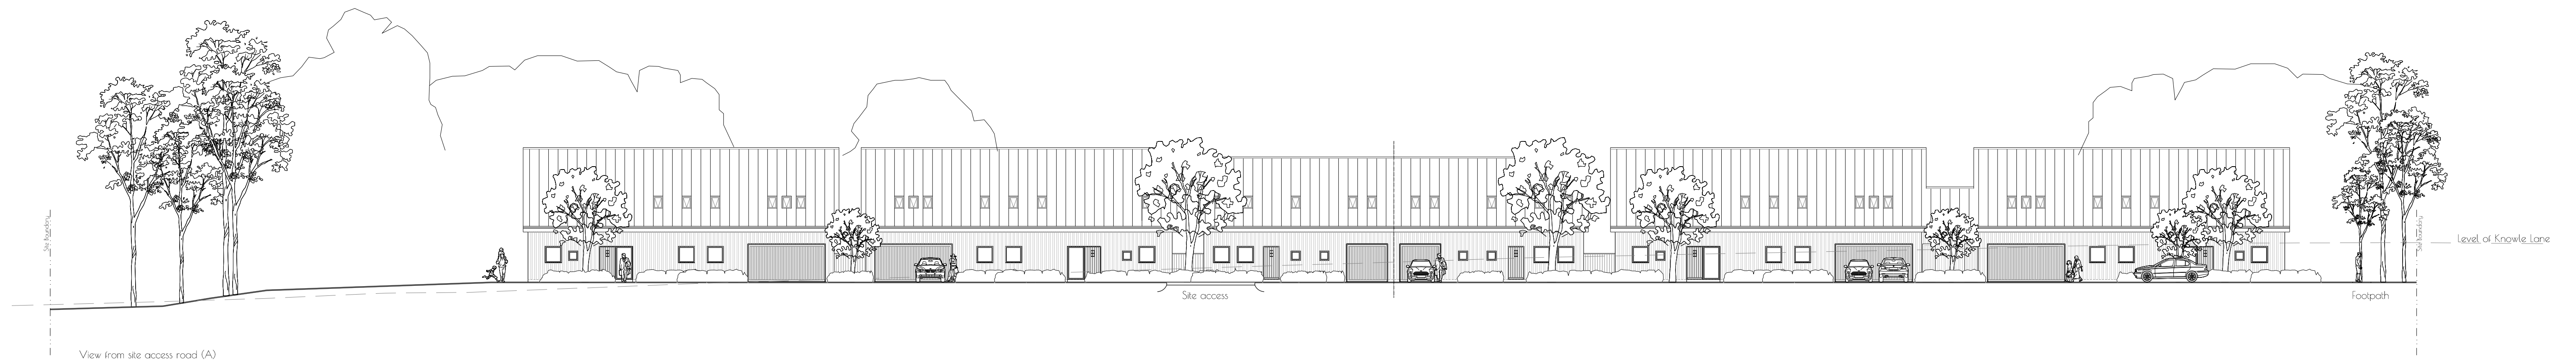

scale 1:200

0 4m 8m

JON DALE ARCHITECT LTD.
 Jon Dale RIBA 12 Crestwood View, Eastleigh, Hampshire, SO50 4NF Tel: 07787 575126 E-mail: jondalearchitect@gmail.com
 Project Land Off Knowle Lane (REPLAN)
 Title Street Elevations
 Scale 1200 Date Jan '23 Drawn RDP Checked JD Job No. 121 Drawing No. SE01 Revision -