



FLAT 12 - 70m2
FLAT 13 - 54m2
FLAT 14 - 54m2
FLAT 15 - 54m2
FLAT 16 - 54m2
FLAT 17 - 46m2
FLAT 18 - 46m2

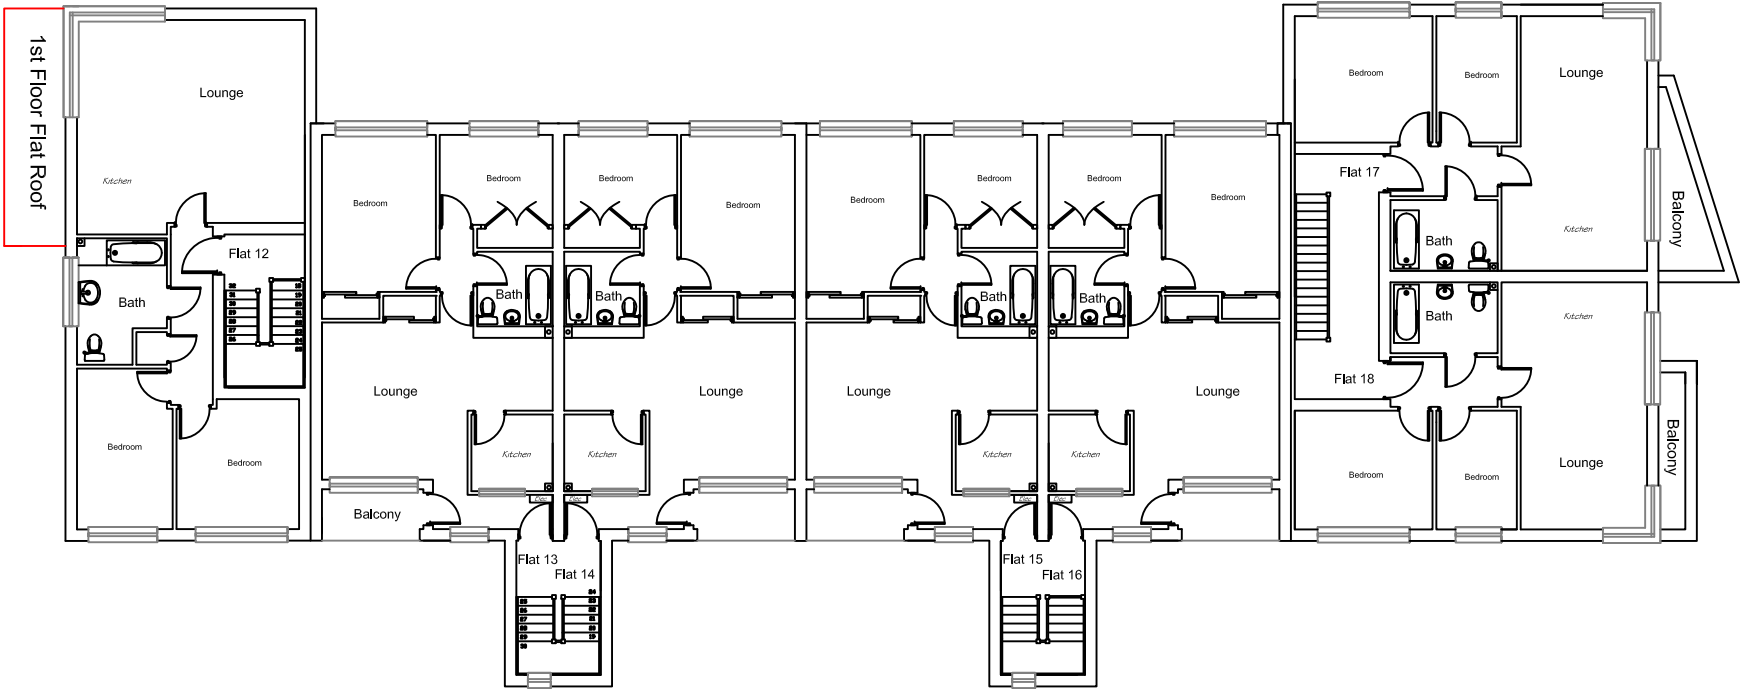

PROPOSED
SECOND
FLOOR

FLAT 19 - 54m2
FLAT 20 - 54m2
FLAT 21 - 54m2
FLAT 22 - 54m2

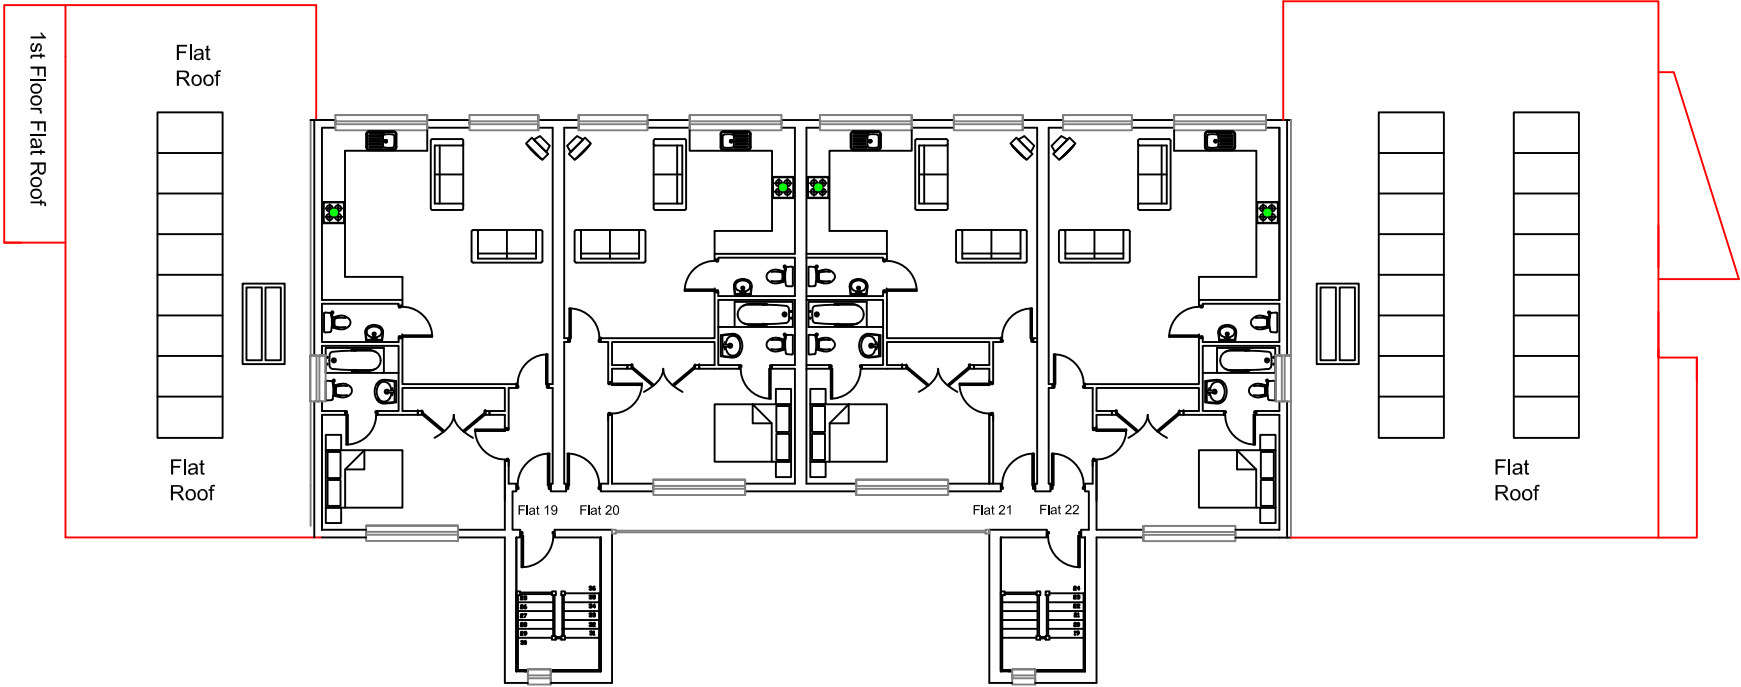

PROPOSED
THIRD
FLOOR

All dimensions & detail shown on this drawing to be checked on site by the contractor before fabrication & erection. Figures dimensions to supersede scaled dimensions. All building work to be carried out with proper materials which are appropriate for the circumstances in which they are used & in a workmanlike manner in accordance with the Building Regulations, British & EU Standards, NHBC Standards (if applicable) and Manufacturers recommendations.		
These drawings to be read in conjunction with the approved Building Notes for this project (separate A4 sheets & product information).		
Project Name/Address	BADGERS COURT, BADGERS CLOSE, BISHOPSTOKE, SO50 8JY	
Clients name	MJC	
Drawing Title	PROPOSED ROOF & 2ND FLOOR LAYOUT	
Drawing Scale	Drawing No	Date
1:200	024A	1/10/2022