

- FLAT 1 - 70m2

FLAT 2 - 51m2

FLAT 3 - 52m2

FLAT 4 - 60m2
- FLAT 5 - 70m2



FLAT 6 - 54m2

FLAT 7 - 54m2


FLAT 8 - 54m2
- FLAT 9 - 54m2

FLAT 10 - 46m2

FLAT 11 - 46m2

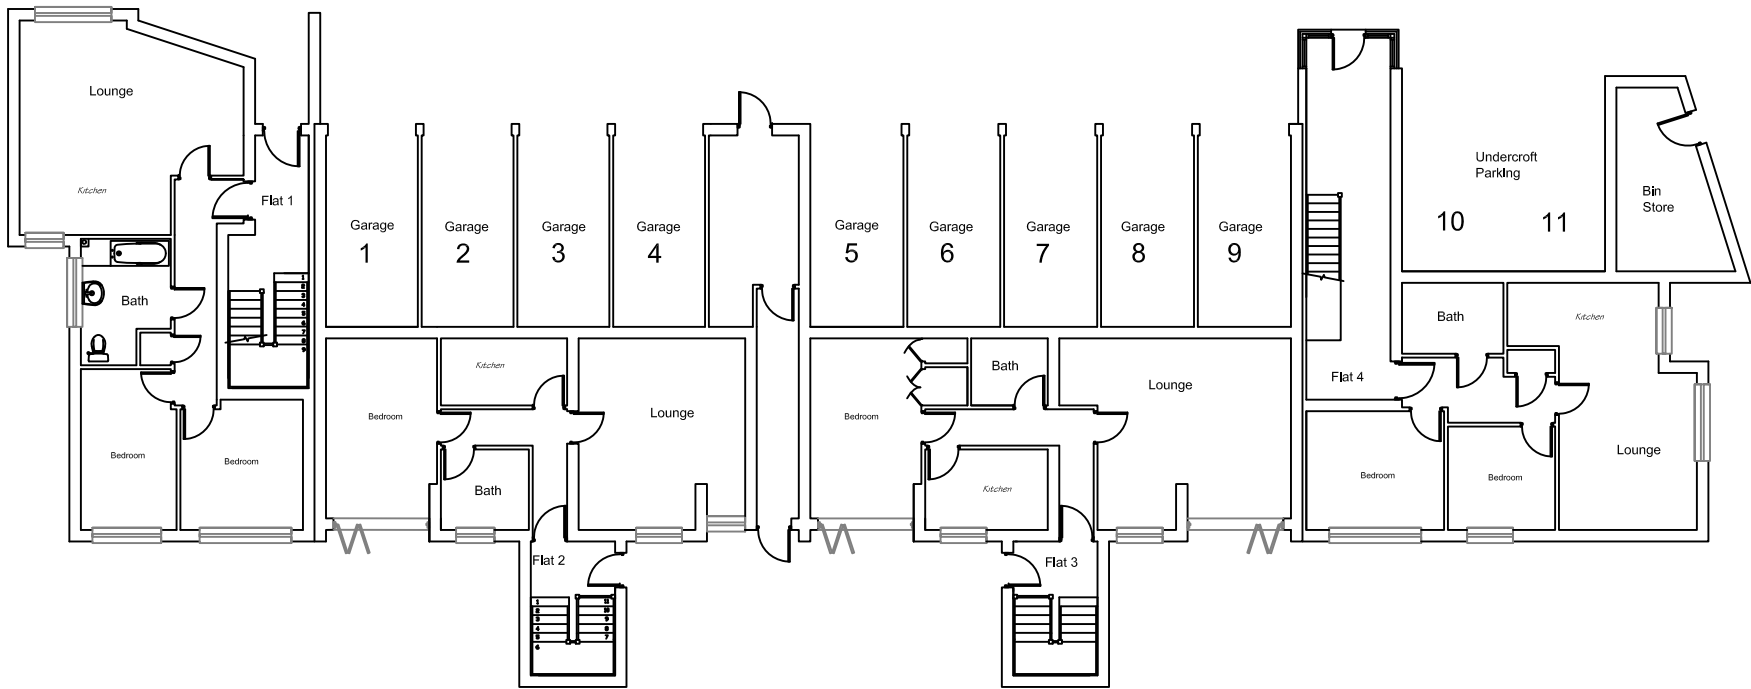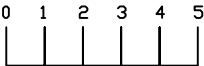

EXISTING
GROUND
FLOOR

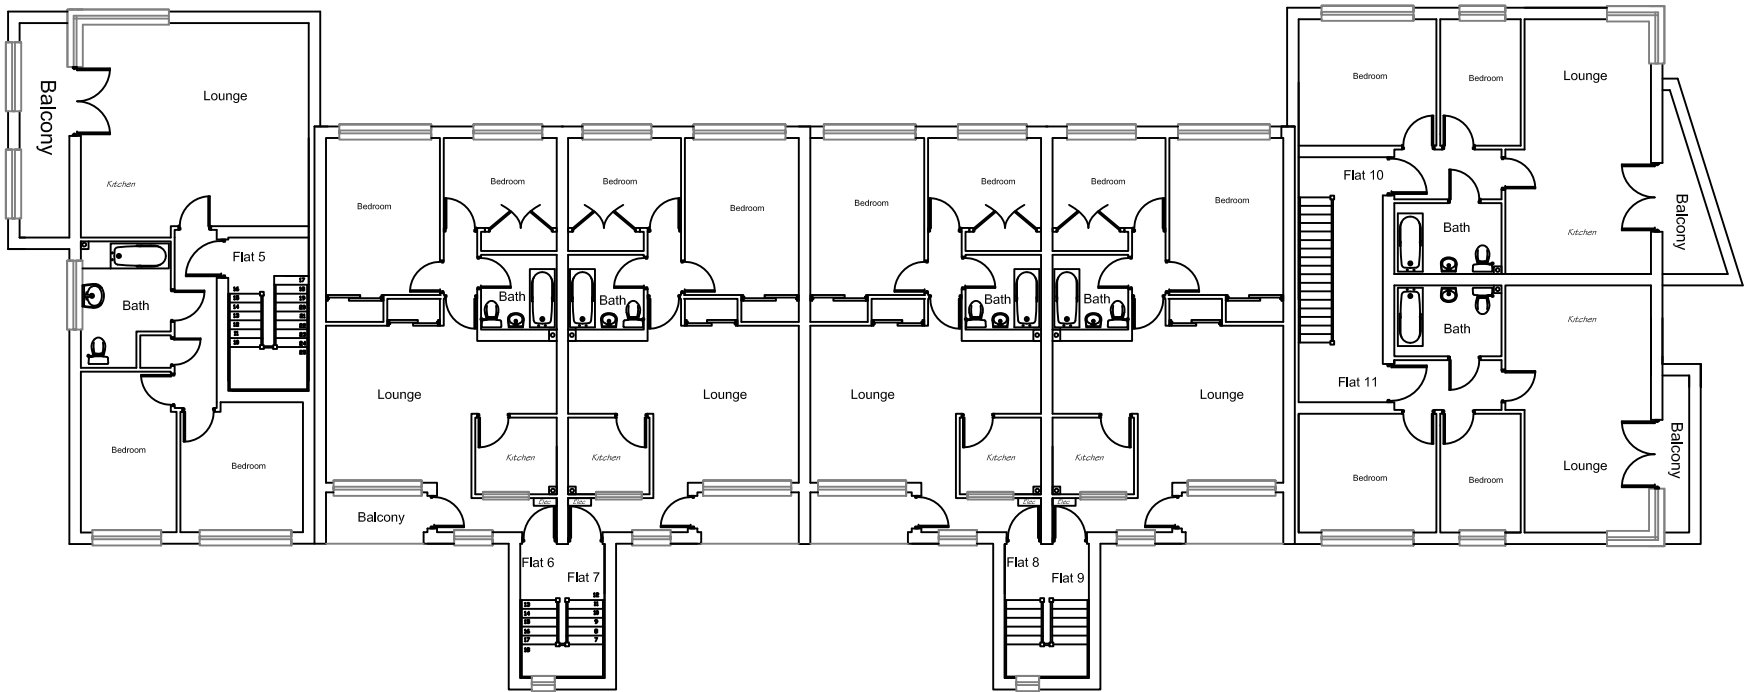

EXISTING
FIRST
FLOOR

All dimensions & detail shown on this drawing to be checked on site by the contractor before fabrication & erection. Figured dimensions to supersede scaled dimensions. All building work to be carried out with proper materials which are appropriate for the circumstances in which they are used & in a workmanlike manner in accordance with the Building Regulations, British & EU Standards, NBS Standards (if applicable) and Manufacturers recommendations.

These drawings to be read in conjunction with the approved Building Notes for this project (separate A4 sheets & product information).

Project Name/Address BADGERS COURT,
BADGERS CLOSE,
BISHOPSTOKE,
SO50 8JY

Clients name MJC

Drawing Title: EXISTING GROUND & 1ST
FLOOR LAYOUT

Drawing Scale	Drawing No	Date
1:200	020A	1/10/2022