


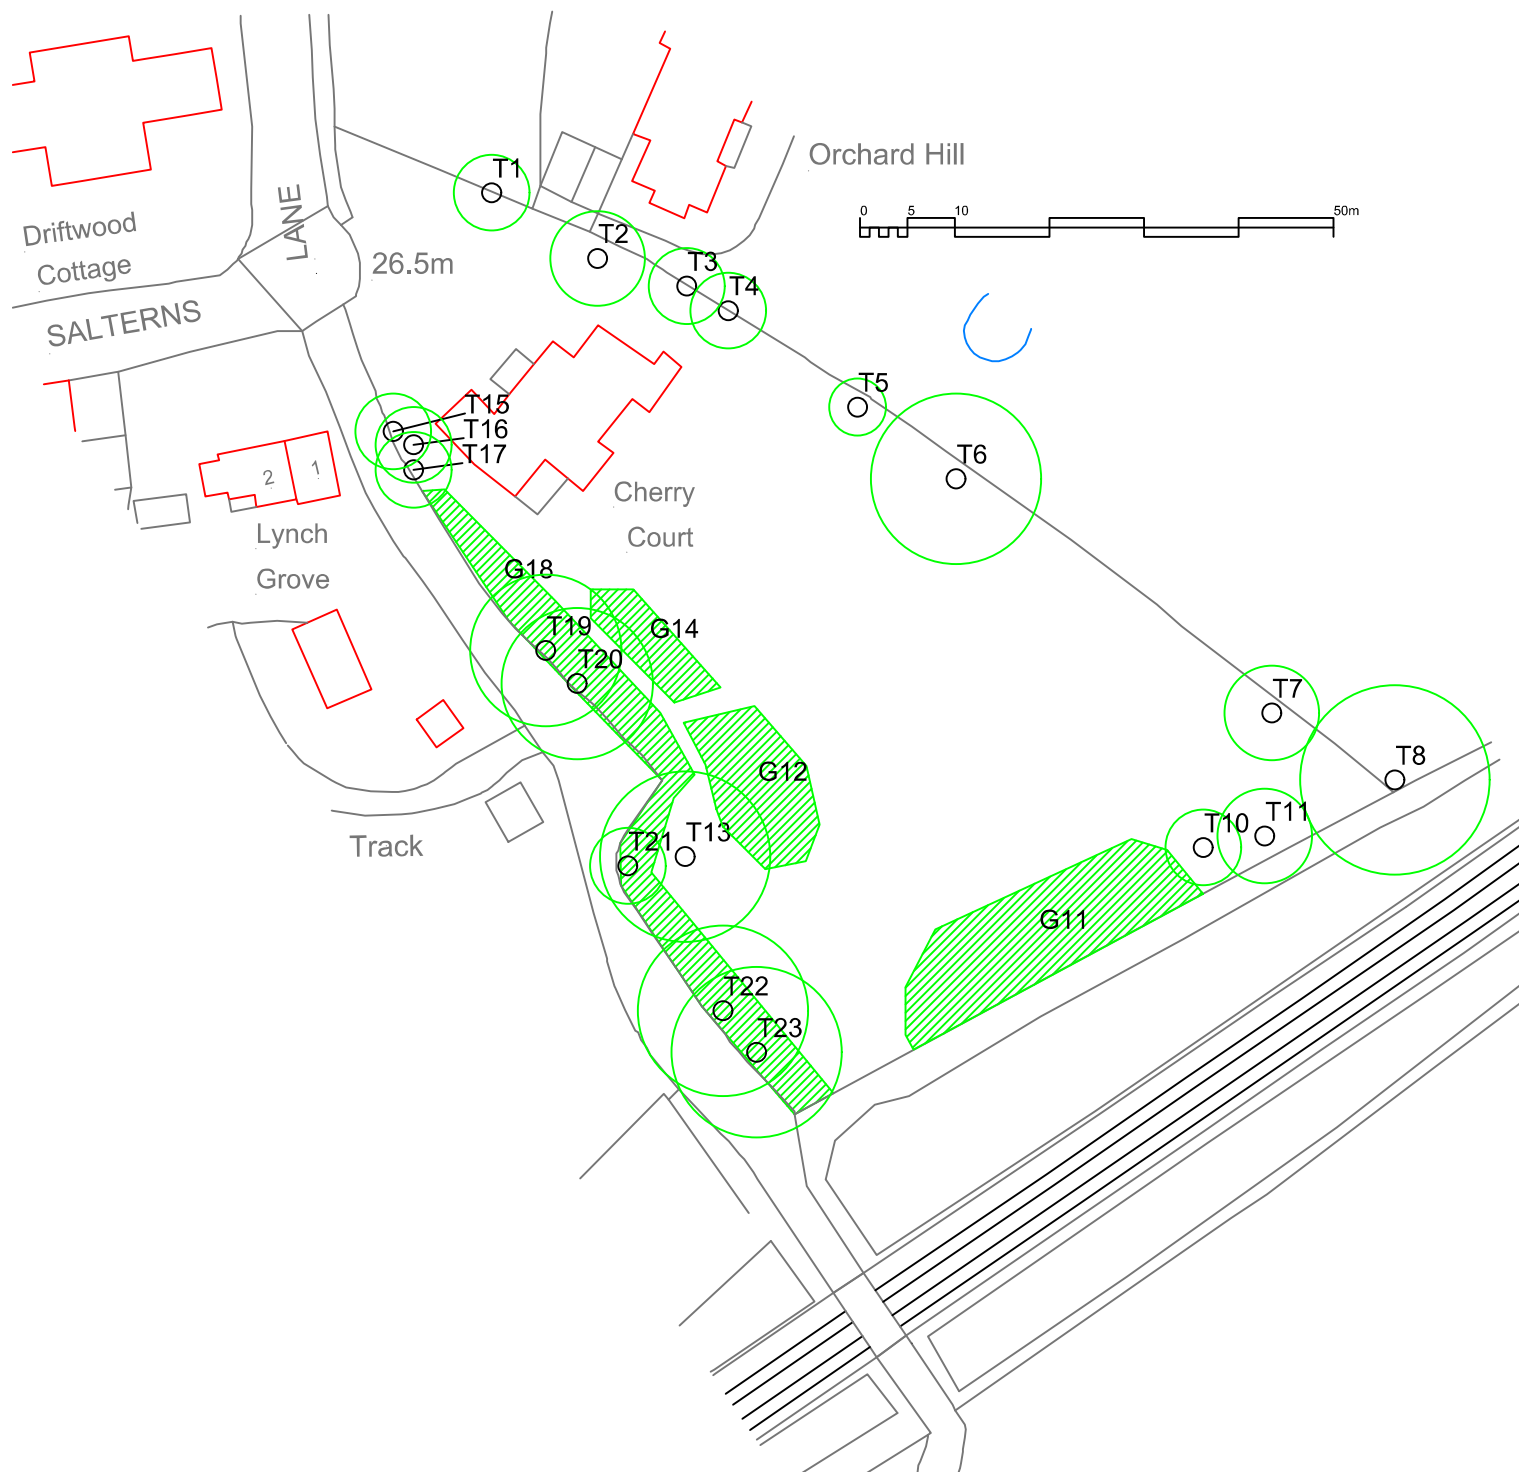


General / Key:

Indicative canopy

Indicative tree position

Indicative group

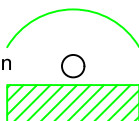

Site: Cherry Court, Salterns Lane

Data: Ordnance survey data provided under licence 100019980. Crown copyright. All rights reserved.

This drawing is produced in colour. Please ensure that you use a colour printing to ensure that the drawing is correctly interpreted.

This drawing is copyright of Sapling Arboriculture Limited and may not be copied, altered or reproduced in any way without writtten authority from Sapling Arboriculture Limited.

Drawing title:

Tree survey plan

Drawing reference: J1418

Revision: -

Date: March 2022

Scale: Not provided on A4

Sheet: 1 of 1

sapling

arboriculture limited

registered in england: 5414238

T: 01420 550 160

E: enquires@saplingarboriculture.com

W: www.saplingarboriculture.com

Ben Abbatt

Dip. Arb. (RFS), BA (Hons), MICFor, MRICS, CEnv
Arboricultural Association Registered Consultant

