



Antenna Aperture ID	Proposed 4G/5G Bearing
A1	10°
A2	10°
B1	130°
B2	130°
C1	250°
C2	250°

- NOTES:
- ALL DIMENSIONS IN MM UNLESS OTHERWISE NOTED.

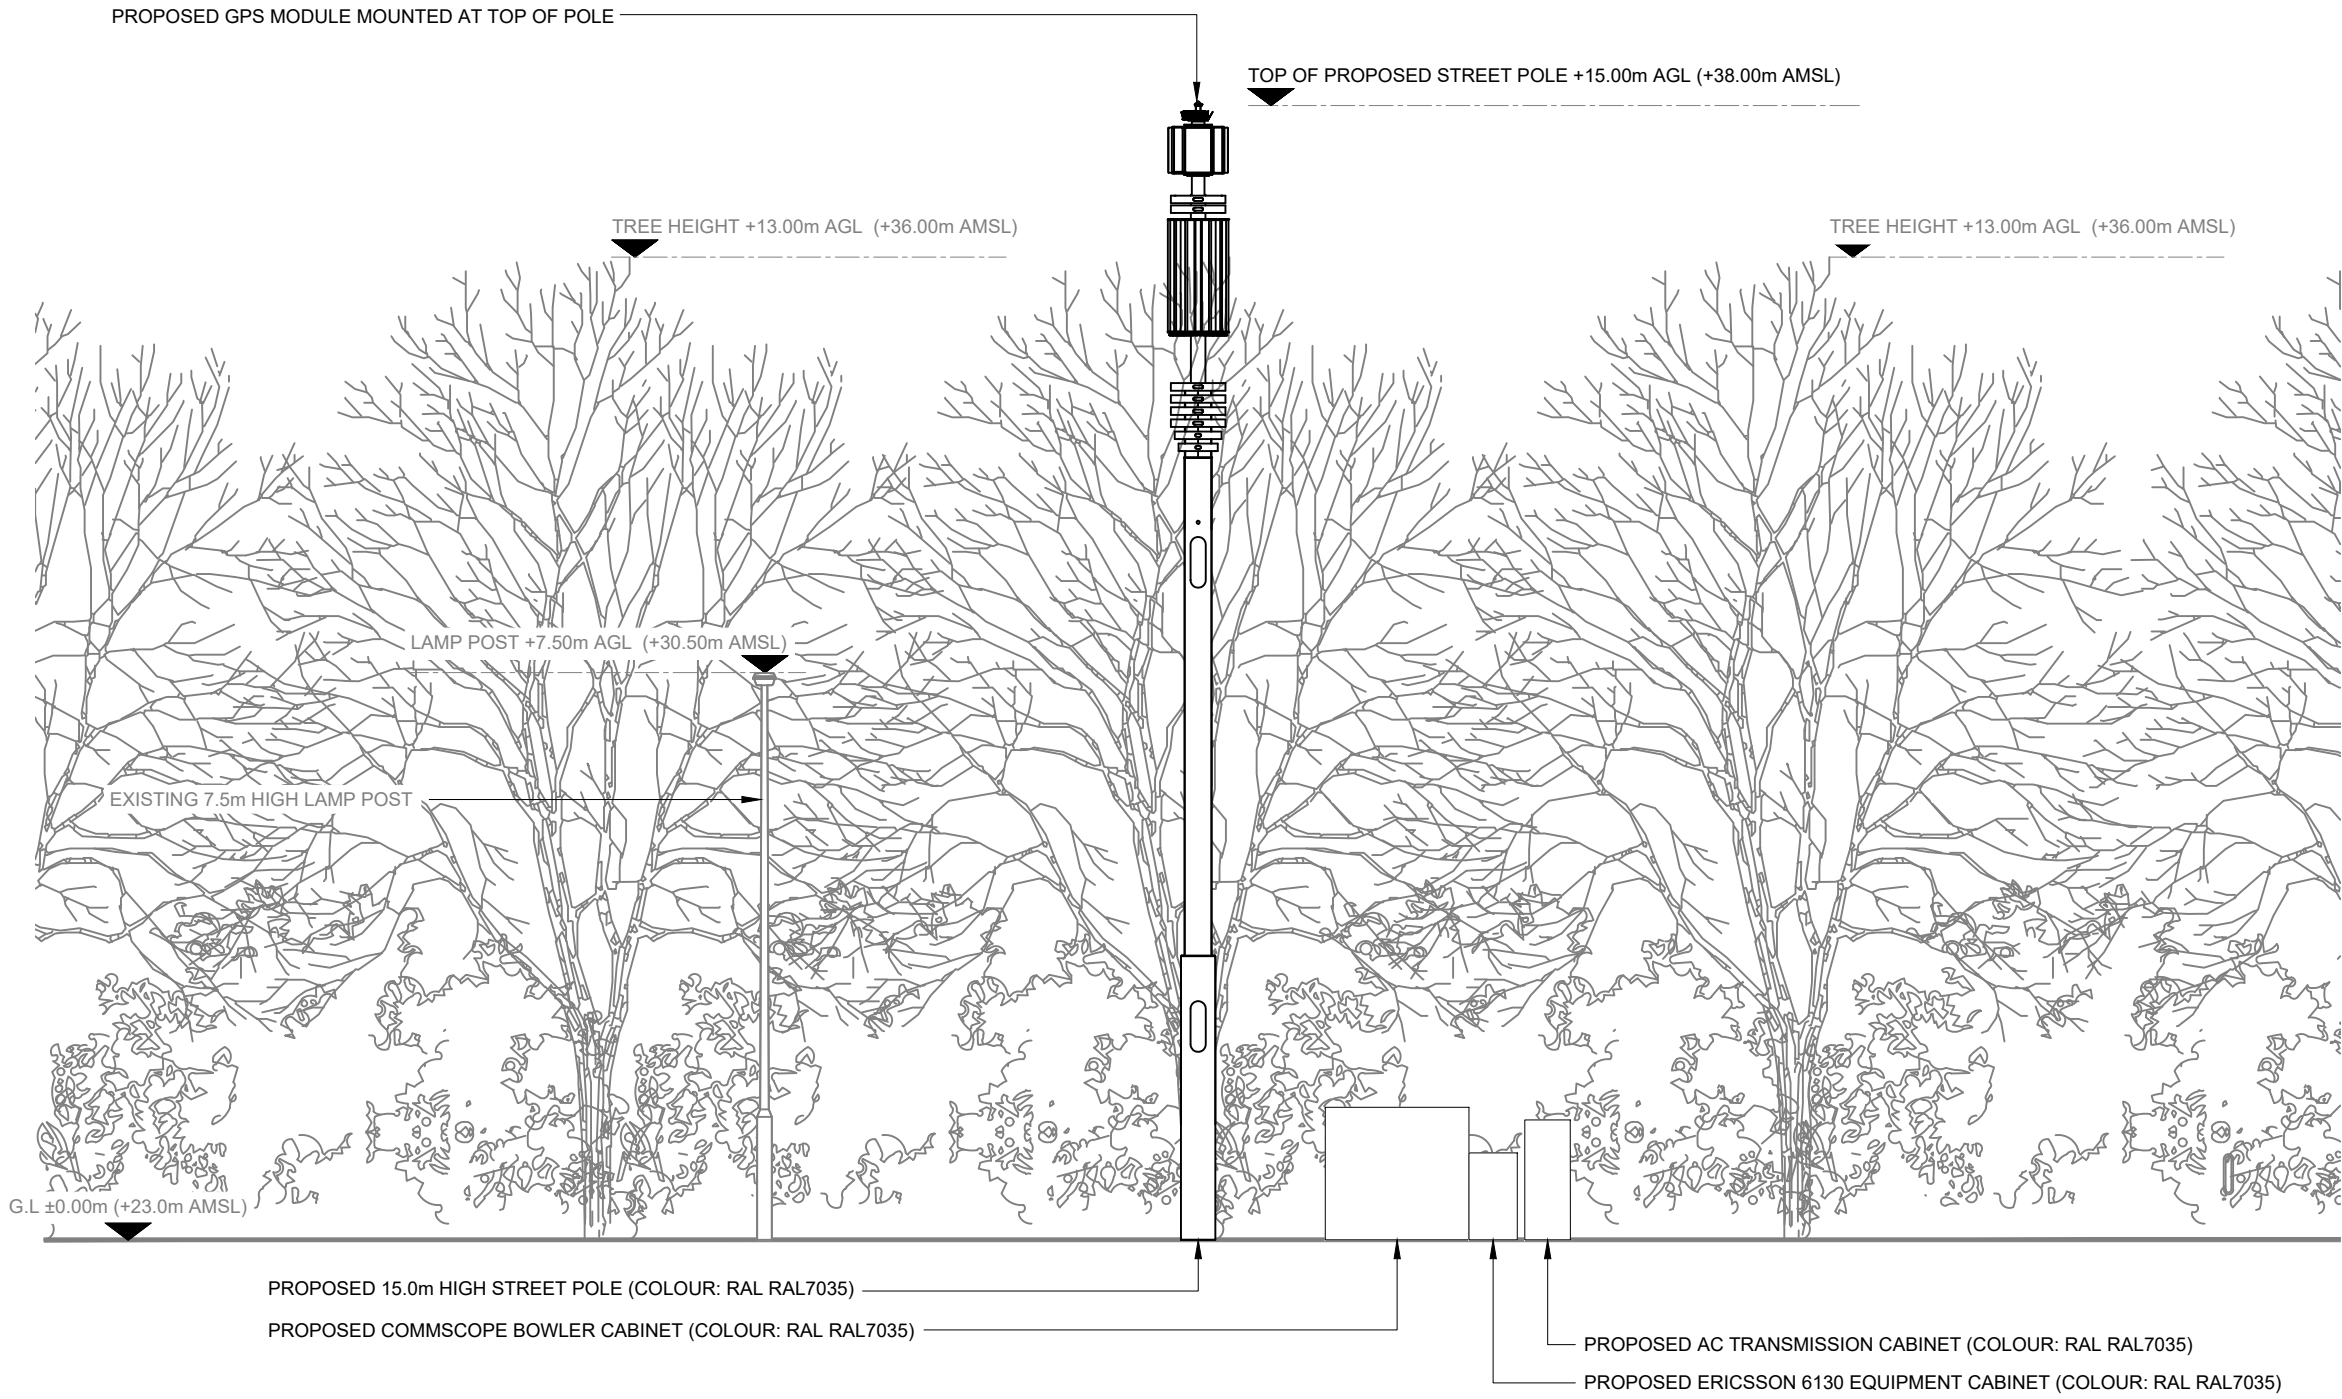

PROPOSED SITE ELEVATION A

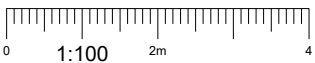

C	Site Location Amended	JS	GBC	13.02.23
B	Proposed Site Location Revised	LD	GBC	11.01.23
A	Issued for Planning	JDS	DO	09.06.22

REV	MODIFICATION	BY	CH	DATE
-----	--------------	----	----	------

**CK Hutchison
Networks (UK)
Limited**
Green Park,
450 Longwater Avenue,
Reading,
RG30 3UR

Design Consultant & Principal Contractor:



Great British Communications
Lapwing House, Block 3 Forward Point,
Ton House Lane, Widnes, Cheshire, WAB 0SL
t. 44 (0)151 420 4128
www.gbcservices.co.uk

Site Name:
TEXACO SERVICE STATION

3UK Nominal ID:
ELH21731

Address:
**TEXACO SERVICE STATION
GRANGE ROAD
HEDGE END, EASTLEIGH
HAMPSHIRE
SO30 2FU**

Title:
265 PROPOSED SITE ELEVATION

Project:
UNILATERAL SW

Purpose of Issue:
PLANNING

MBNL/TM/H3G Cell ID:
ELH070/86361/SO0627

Drawing No:
ELH21731_ELH070_86361_SO0627_GA_REV_C

Issue:
C