



rear, south

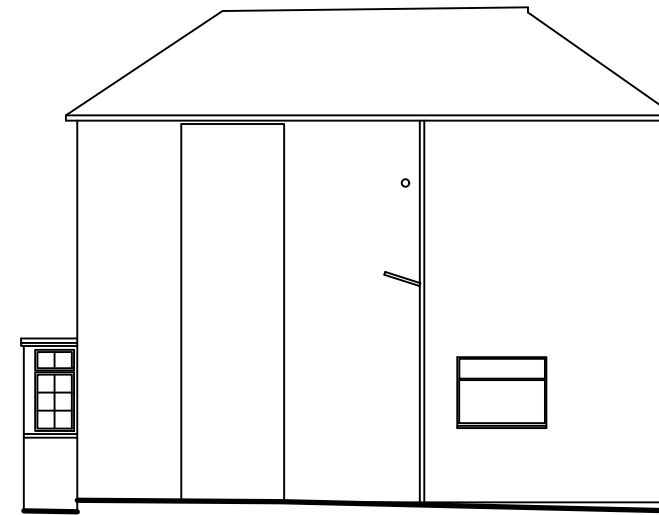


west



front, north

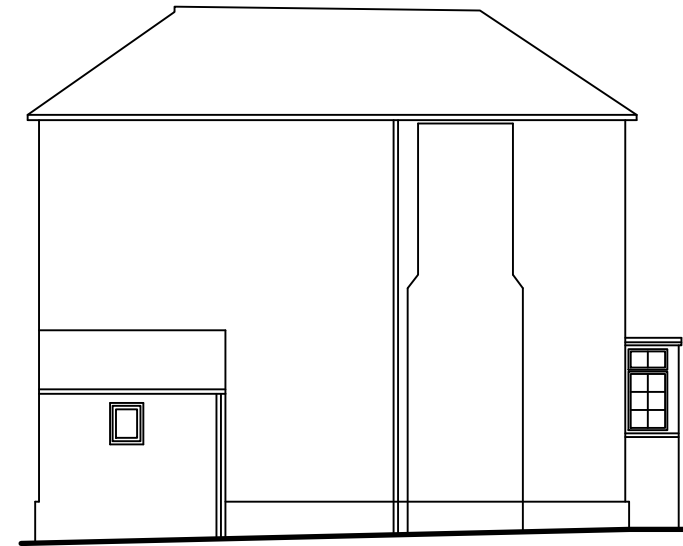

east

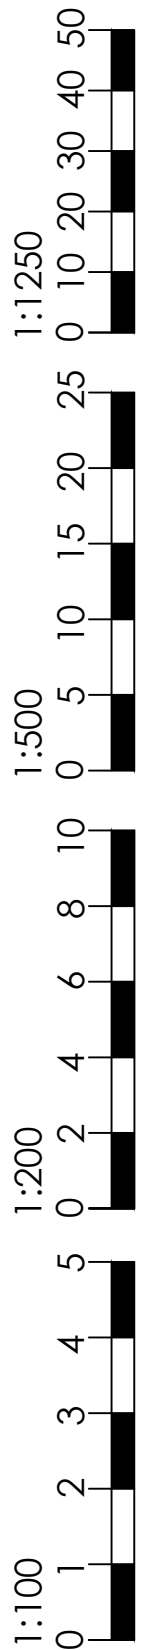

Rev

Project

Drawing

Dwg No.

Scale @ A3

Date

Weymouth House

Elevations – existing

22.27.04

1:100

02/23

COPYRIGHT AND INTELLECTUAL PROPERTY. ©

All documents remain the property of Hall & Ensom in perpetuity. The contents of all documents produced whether drawn, written, described orally or in pictures (still or moving presentation) or produced by computer as program or file, are our intellectual property and shall only be used in connection with this project.

Issued for:
LBC

Hall&Ensom

Tel: 01256 889 851

www.hallandensom.co.uk

