



rear, south





west

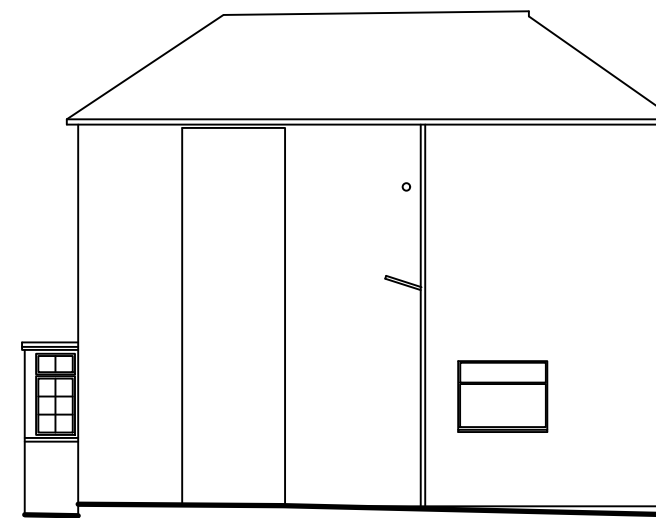

front, north

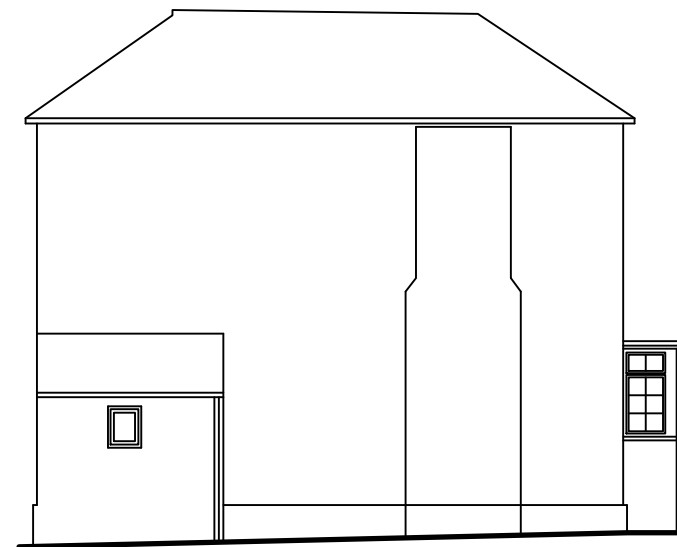

east

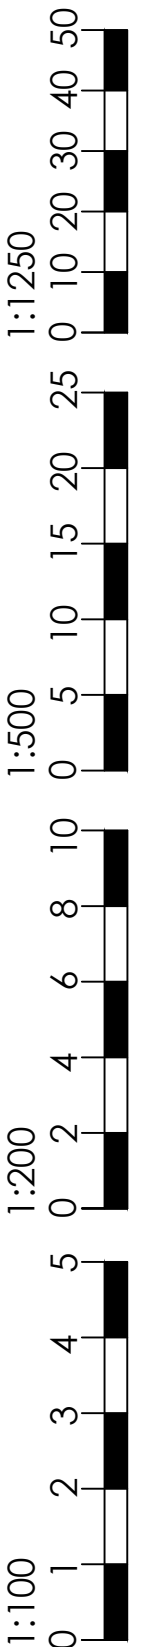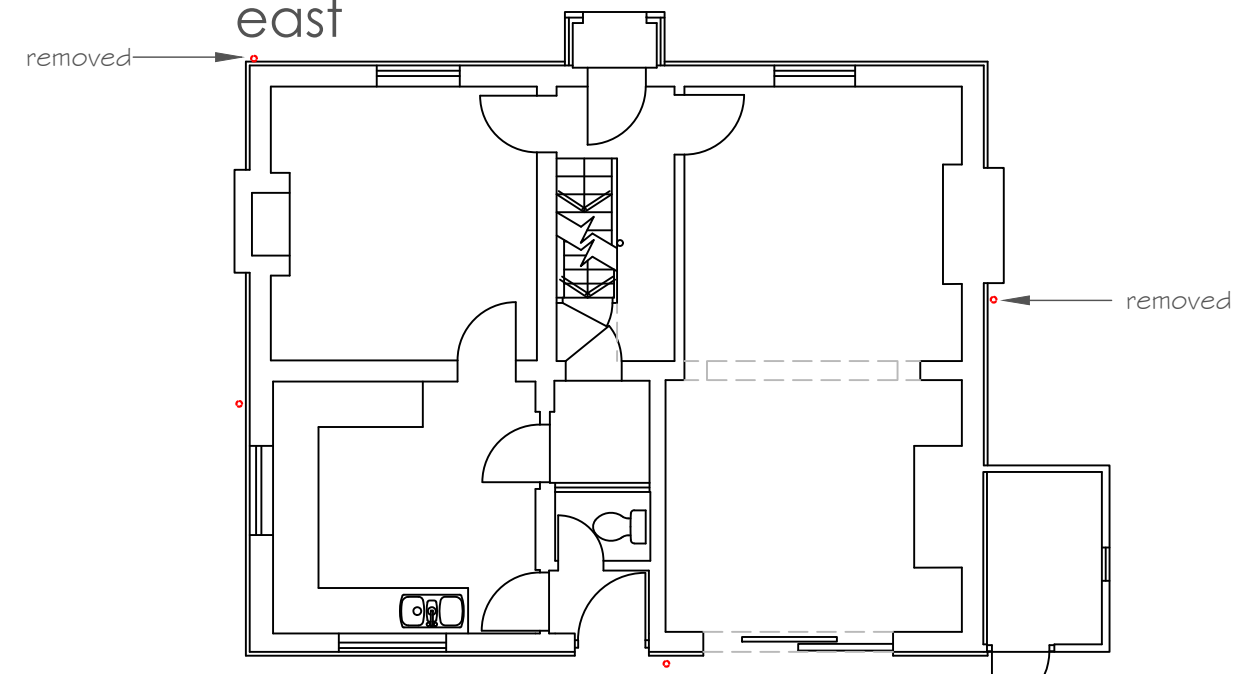

Rev	Project	Drawing	Dwg No.	Scale @ A3	Date
	Weymouth House	Elevations – proposed downpipe arrangement	22.27.05	1:100	02/23

COPYRIGHT AND INTELLECTUAL PROPERTY. ©
All documents remain the property of Hall & Ensom in perpetuity. The contents of all documents produced whether drawn, written, described orally or in pictures (still or moving presentation) or produced by computer as program or file, are our intellectual property and shall only be used in connection with this project.

Issued for:
LBC