


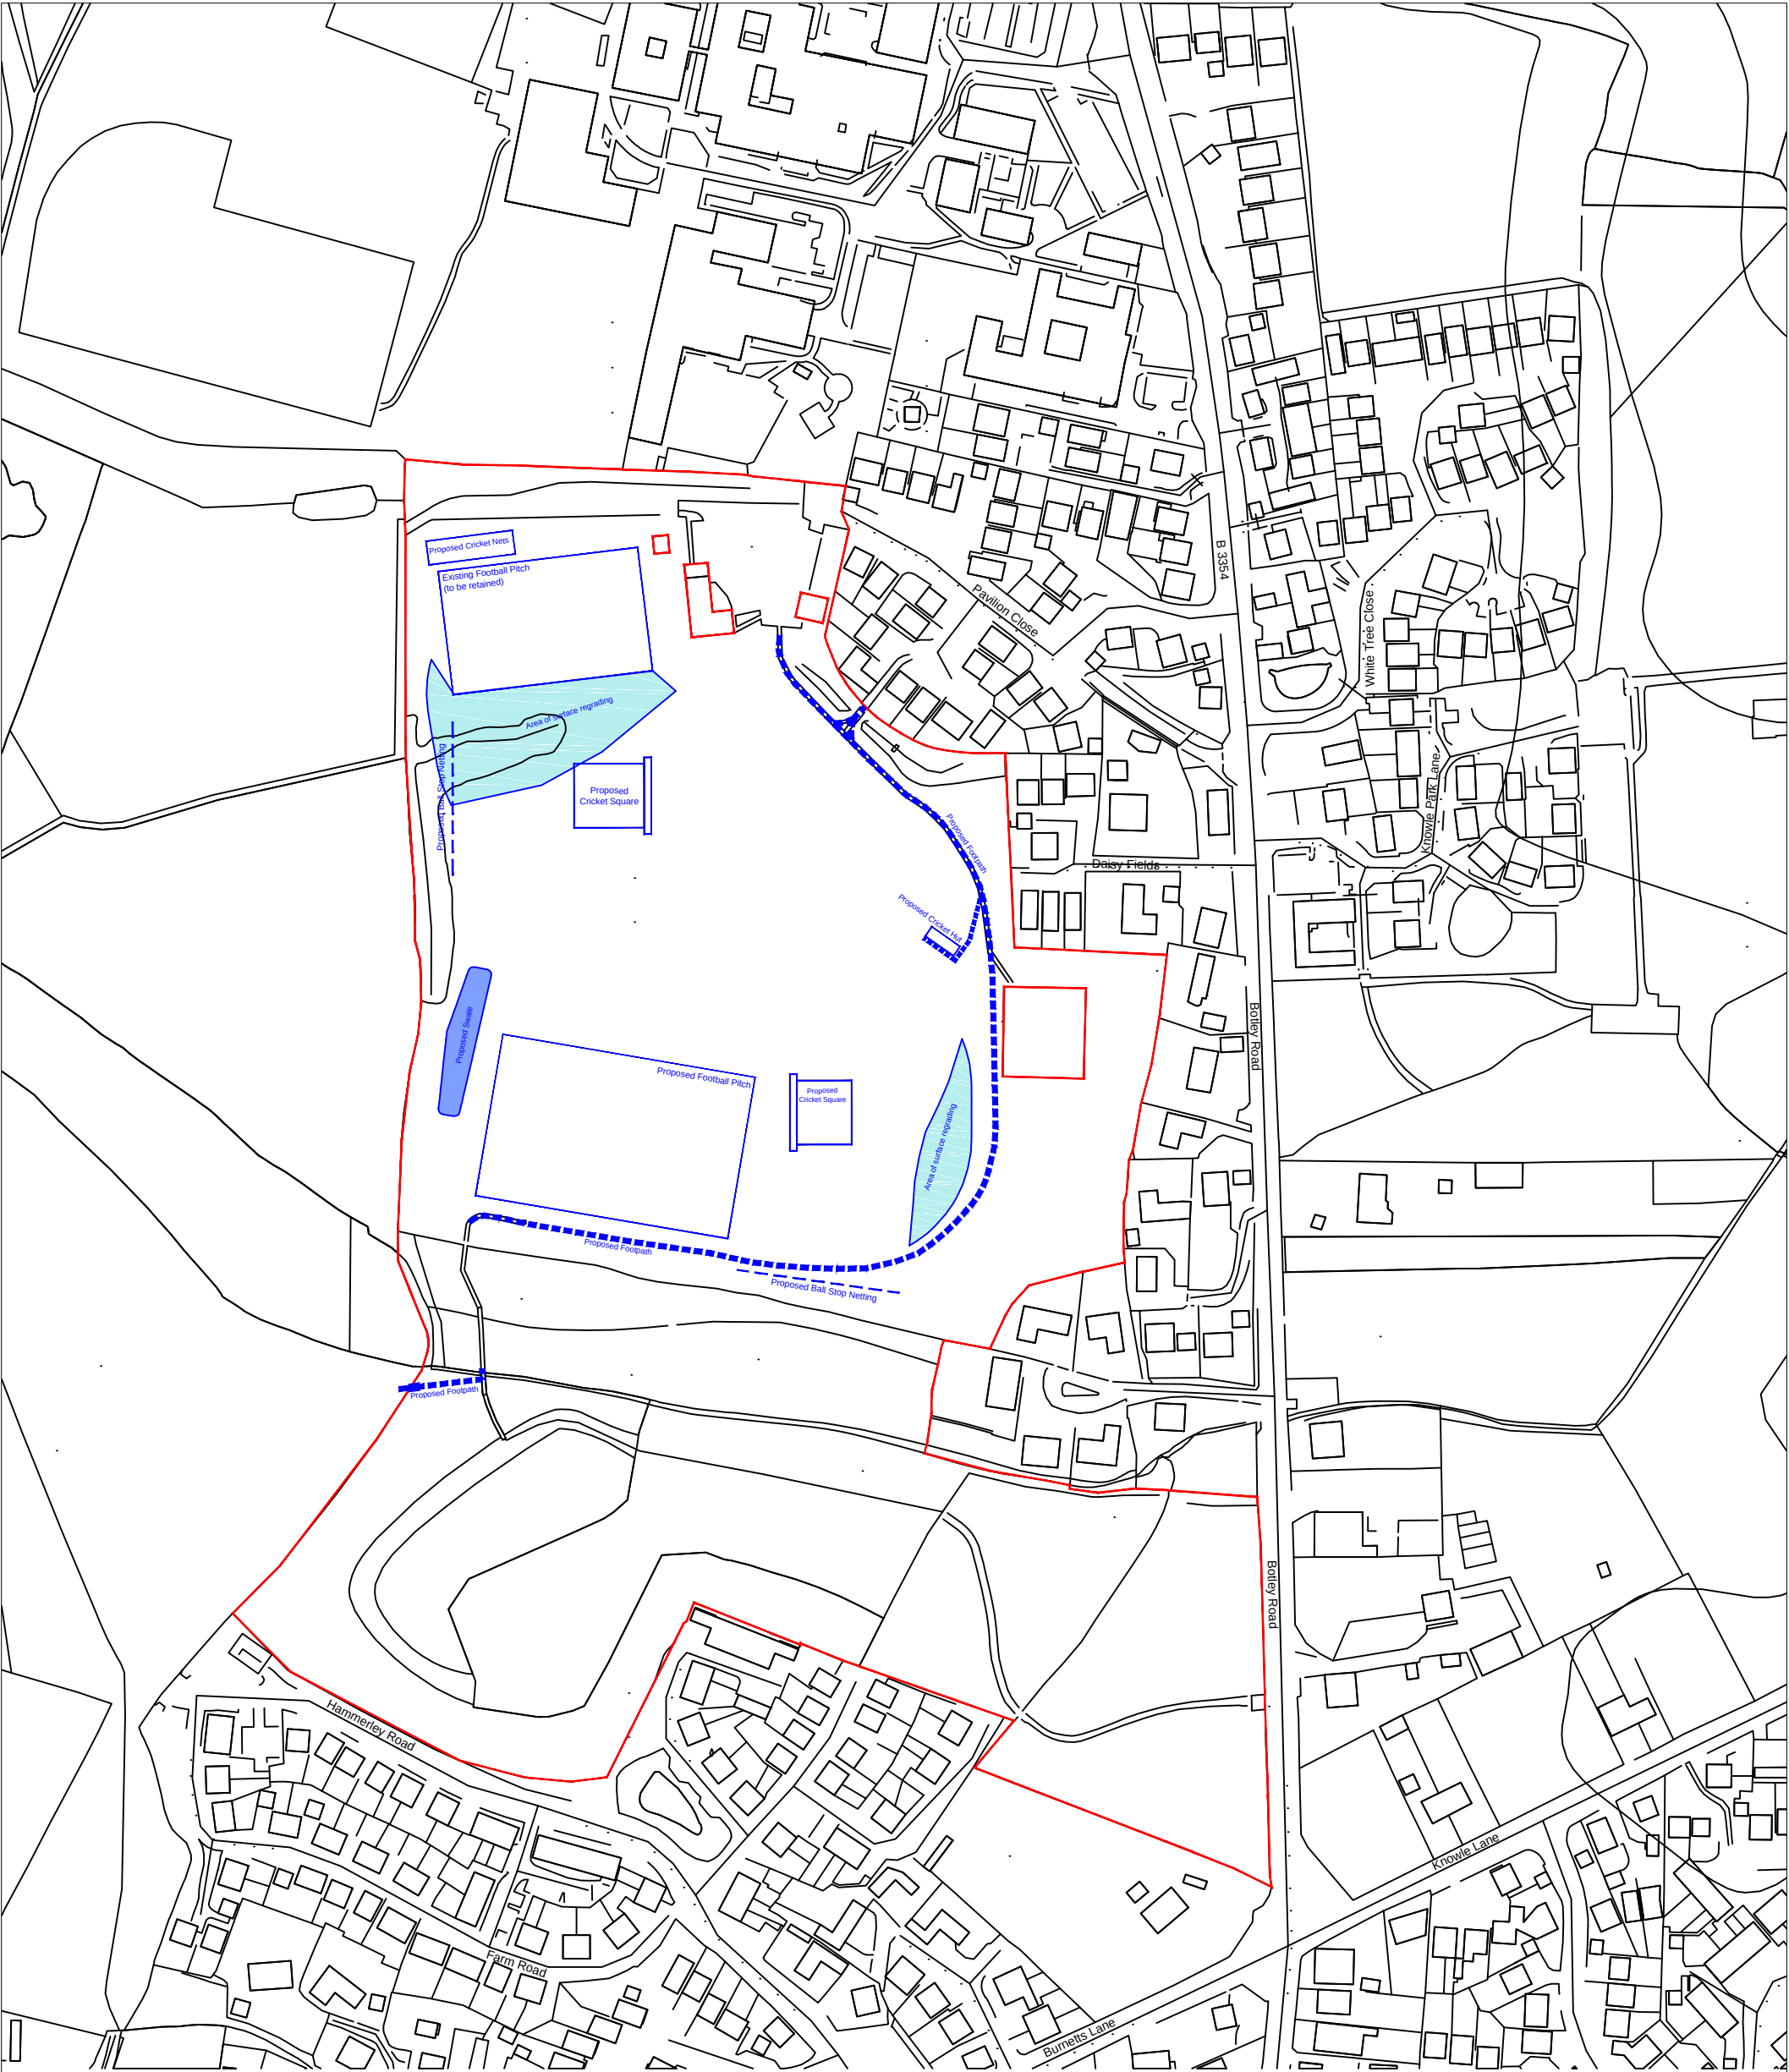

LEGEND

Site Boundary

Proposed Sports Pitches / Facilities

Proposed Ball Stop Netting

Proposed 2m Wide Footpath

Proposed 1.5m Wide Footpath

Proposed Boardwalk

Proposed Area of Surface Regrading

Proposed Swale

0m

50m

100m

Scale bar @ 1:2,500

Site Mid-Point Coordinates  
Easting: 4494035  
Northing: 117717

TGMS

Sports  
Surface  
Consultants

TGMS, 4 Doolittle Mill,  
Frogghall Road, Amphill,  
Bedfordshire, MK45 2ND

Tel: 01525 307060  
Web: [www.tgms.co.uk](http://www.tgms.co.uk)  
Email: [enquires@tgms.co.uk](mailto:enquires@tgms.co.uk)

TGMS and PSD Agronomy are trading names of Professional Sportsurf Design (North West) Ltd.  
Company number 01957538.  
Registered Office: Wigton Road, Leyland, England, PR25 5XW.  
Directors: Charles Henderson

| Revisions |            |   |          |            |
|-----------|------------|---|----------|------------|
| Rev       | Date       | Description   | Drawn By | Checked By |
| 1         | 06/02/2023 | Footpath widened to 2m, access spur to Pavilion Close added. 1.5m wide access path to cricket hut added. Boardwalk added. | OM       | MY         |
| 2         |            |   |          |            |

Notes:  
1) Background mapping OS VectorMap © Crown copyright and database rights [2017] OS 0100042840.

Drawing Title

Block Plan - Proposed Layout

NORTH

PROPOSED ONLY

Project : Lapstone Playing Fields

Client : Eastleigh Borough Council

Consultant : Matt Young

Date : 28/11/2022

Drawing Status : Planning

Scale : 1:2500

Paper Size : A3

Drawn by : OM

Checked by : MY

Approved by : MY

Drawing Number

TGMS1111.9-6

Revision

1

Date copyright © PSD (NW) Ltd